



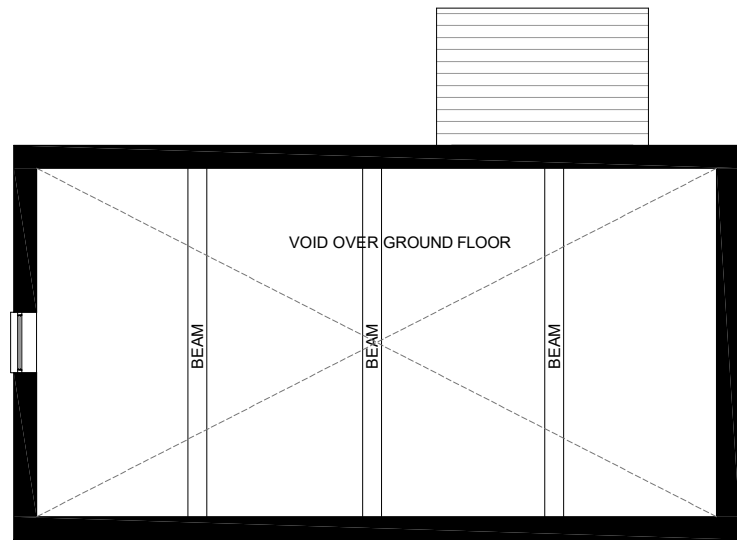


MEZZANINE FLOOR PLAN

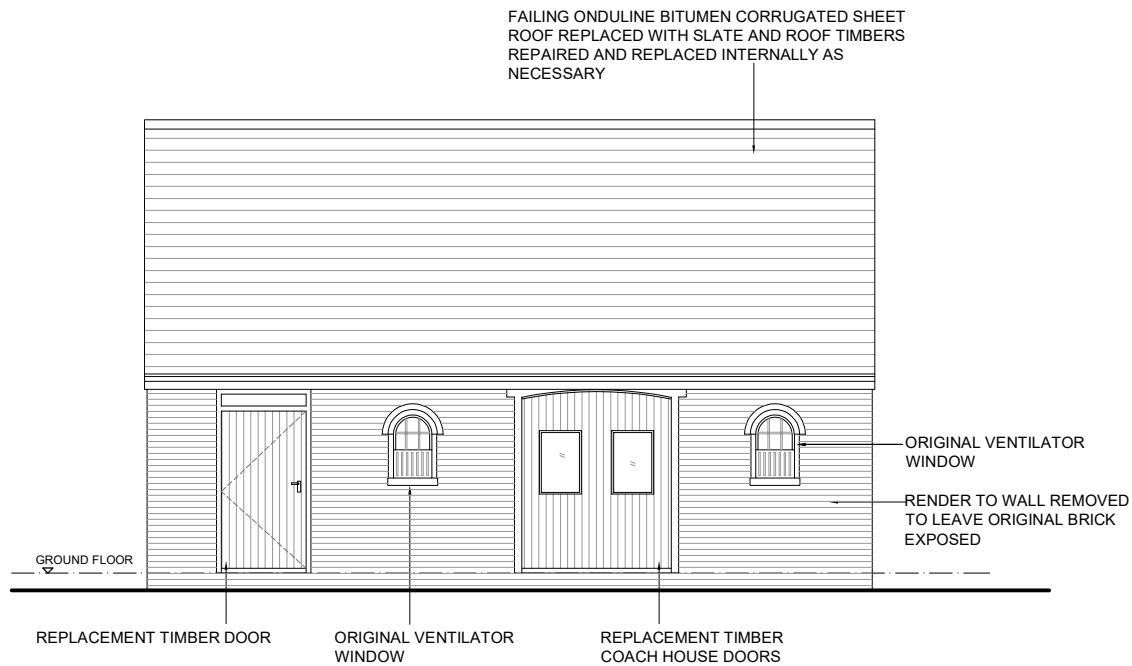


FRONT ELEVATION




SIDE ELEVATION 1

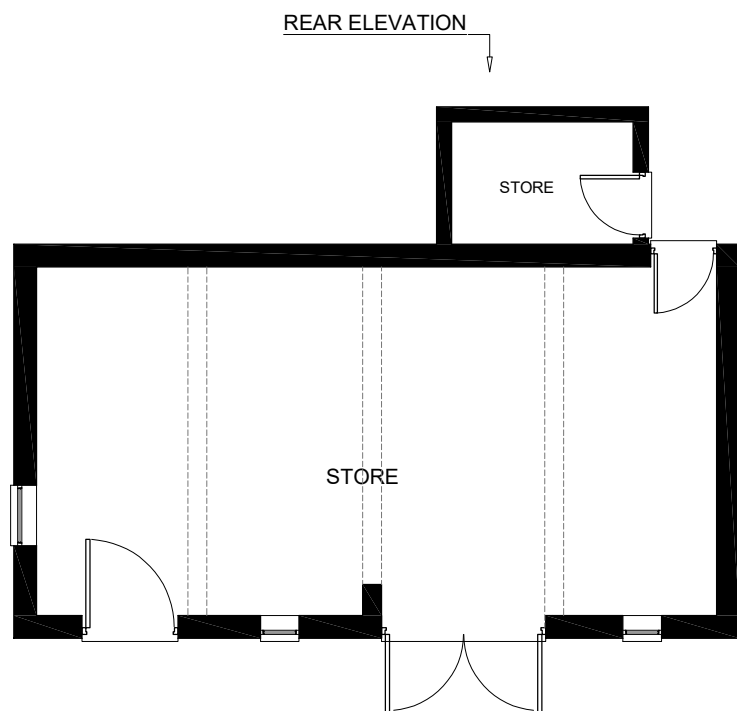

GROUND FLOOR PLAN
CIRCA 2021 - STABILISING REPAIRS

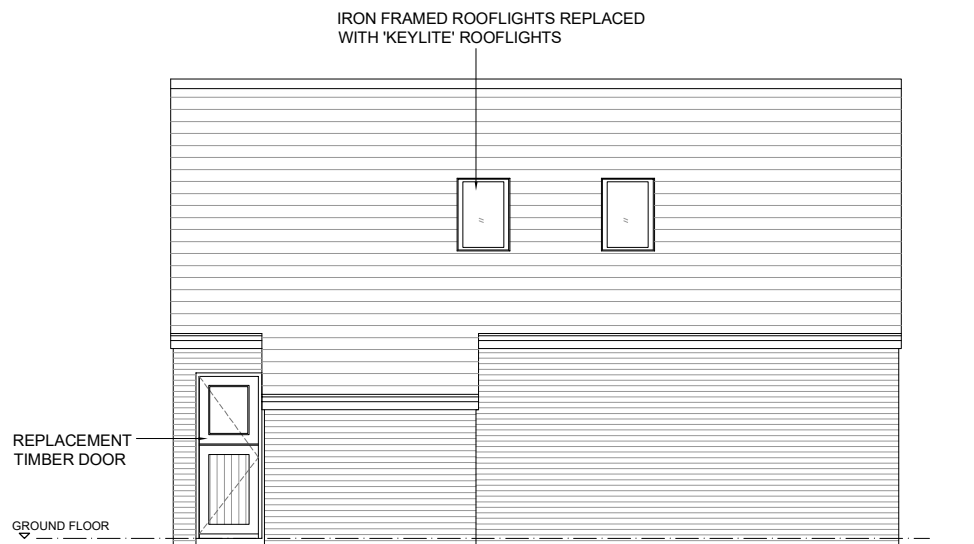

REAR ELEVATION

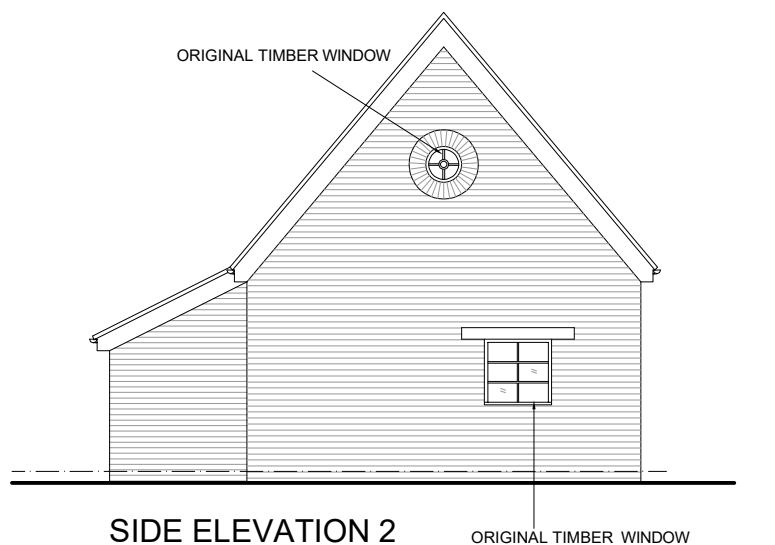


SIDE ELEVATION 2

SIMPLE PLANS
PLANNING & DESIGN SERVICES
e: simpleplans76@gmail.com m: 07715 707733
www.simpleplans.net

© COPYRIGHT
No part of this drawing may be reproduced without written consent.
All contractors must visit site and be responsible for taking and checking all dimensions relating to this work.
Do not scale from this drawing.

REVISION NOTES

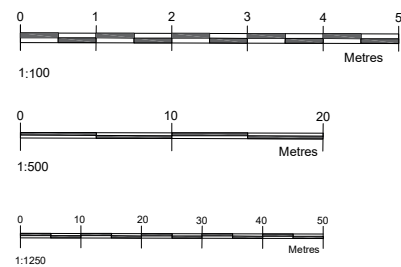

STATUS
PLANNING

PROJECT CHANGE OF USE OF THE COACH HOUSE AT WOOTTON FIELDS FARM, BROAD TOWN ROAD, ROYAL WOOTTON BASSETT, SN4 7AS	
DATE / DRAWN BY 15.04.26 JD	SCALE 1:100@A3
DRAWING TITLE FLOOR PLANS & ELEVATIONS CIRCA 2021	PROJECT NO DRAWING NO PL10 REV