






External Lighting Reference - Astro Dunbar 100 LED Wall Light

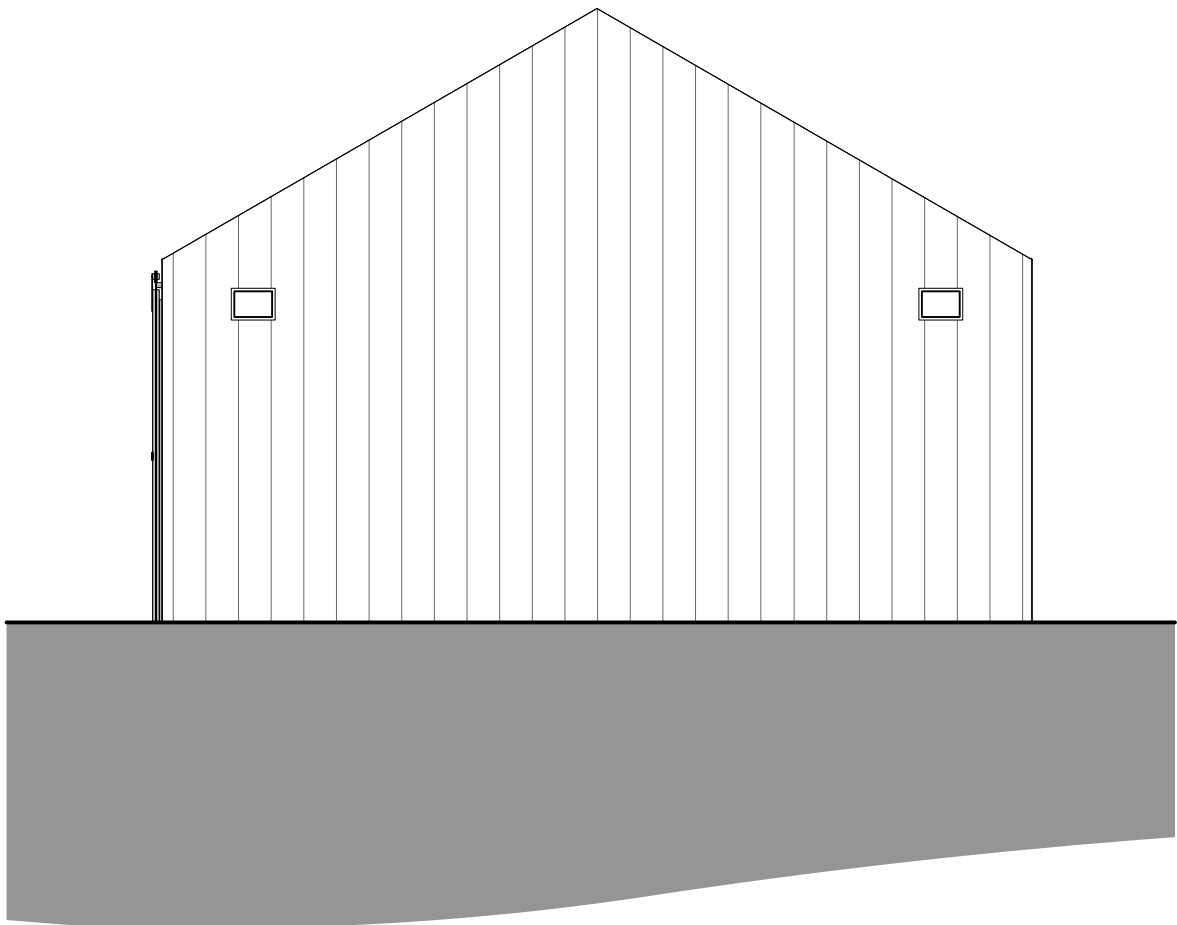


North Elevation  
Scale: 1:50

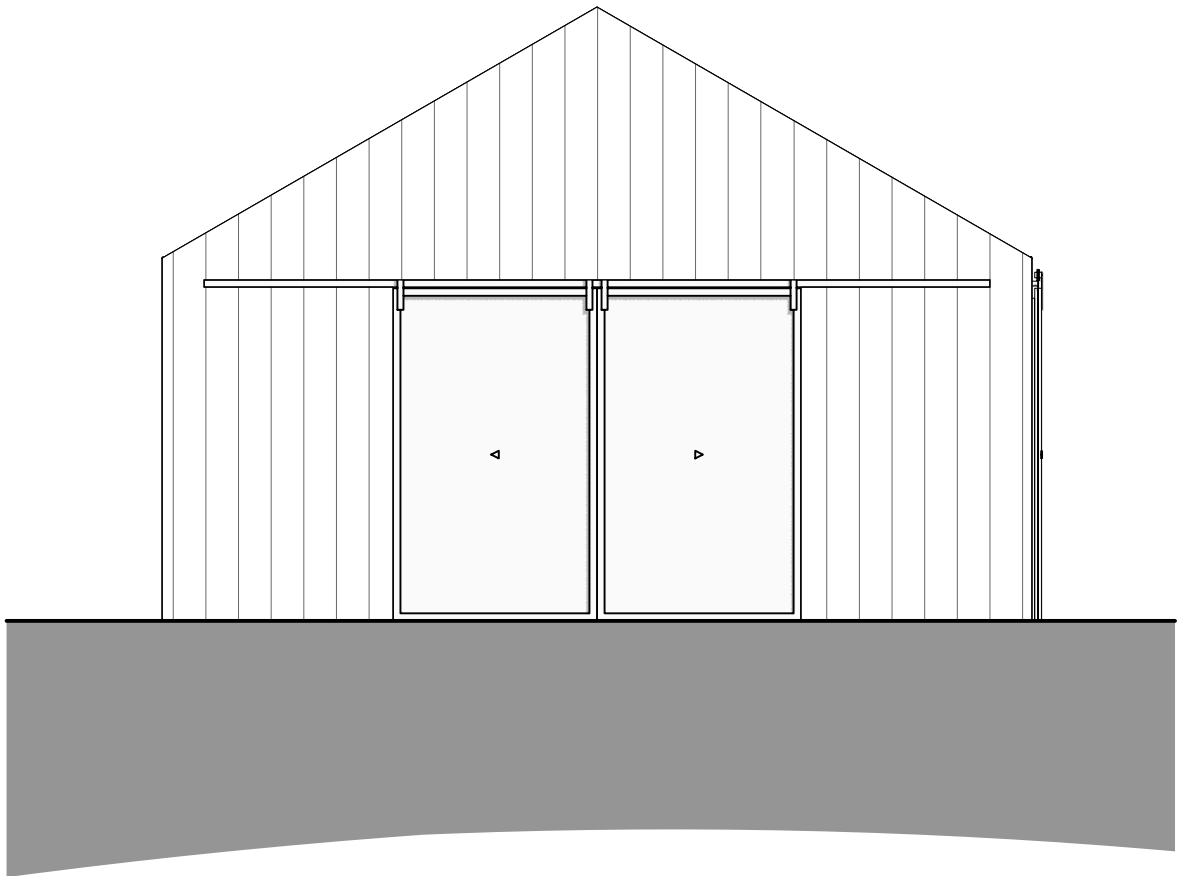

South Elevation  
Scale: 1:50

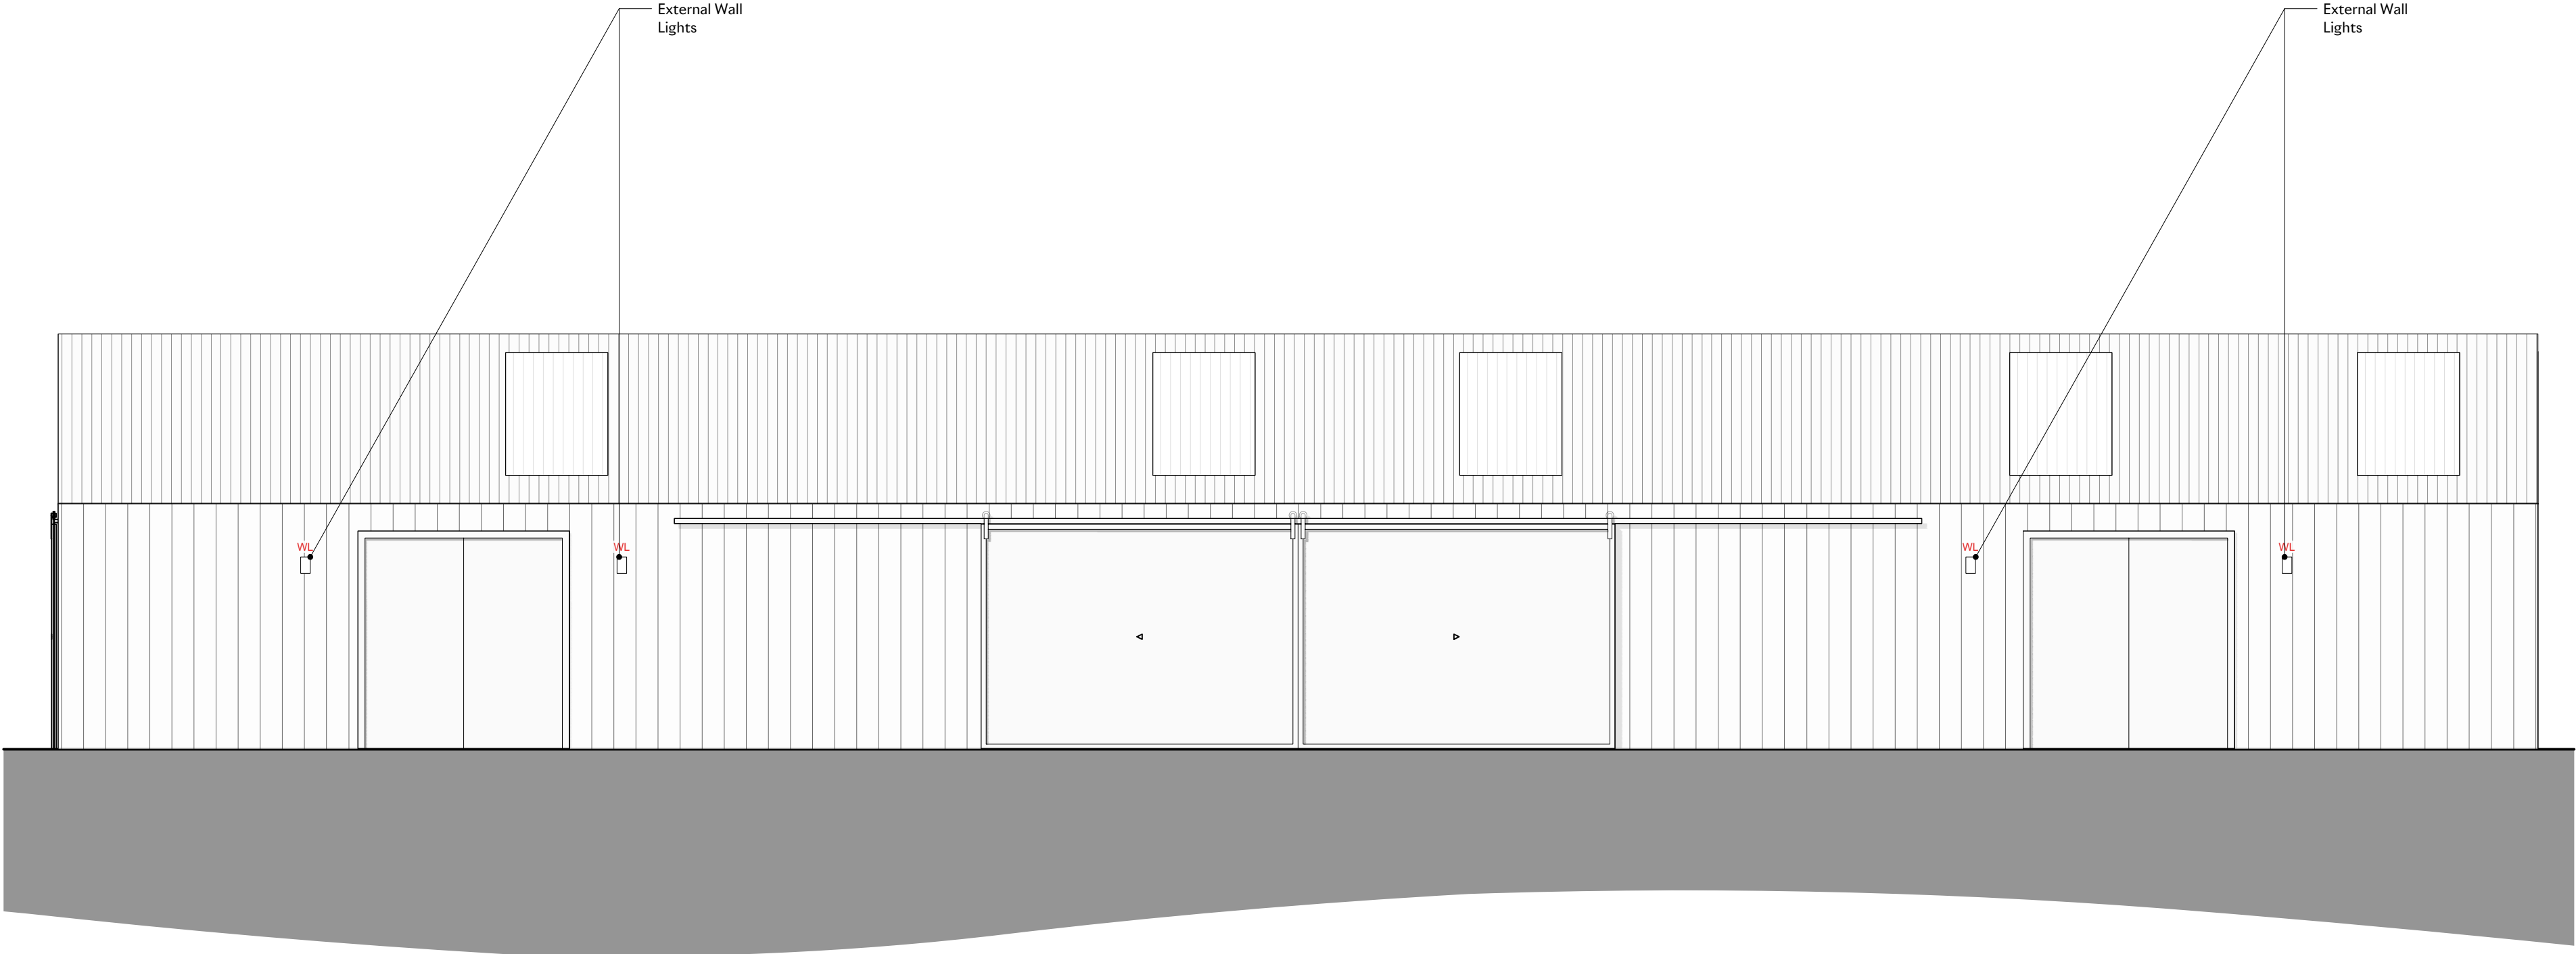


East Elevation  
Scale: 1:50

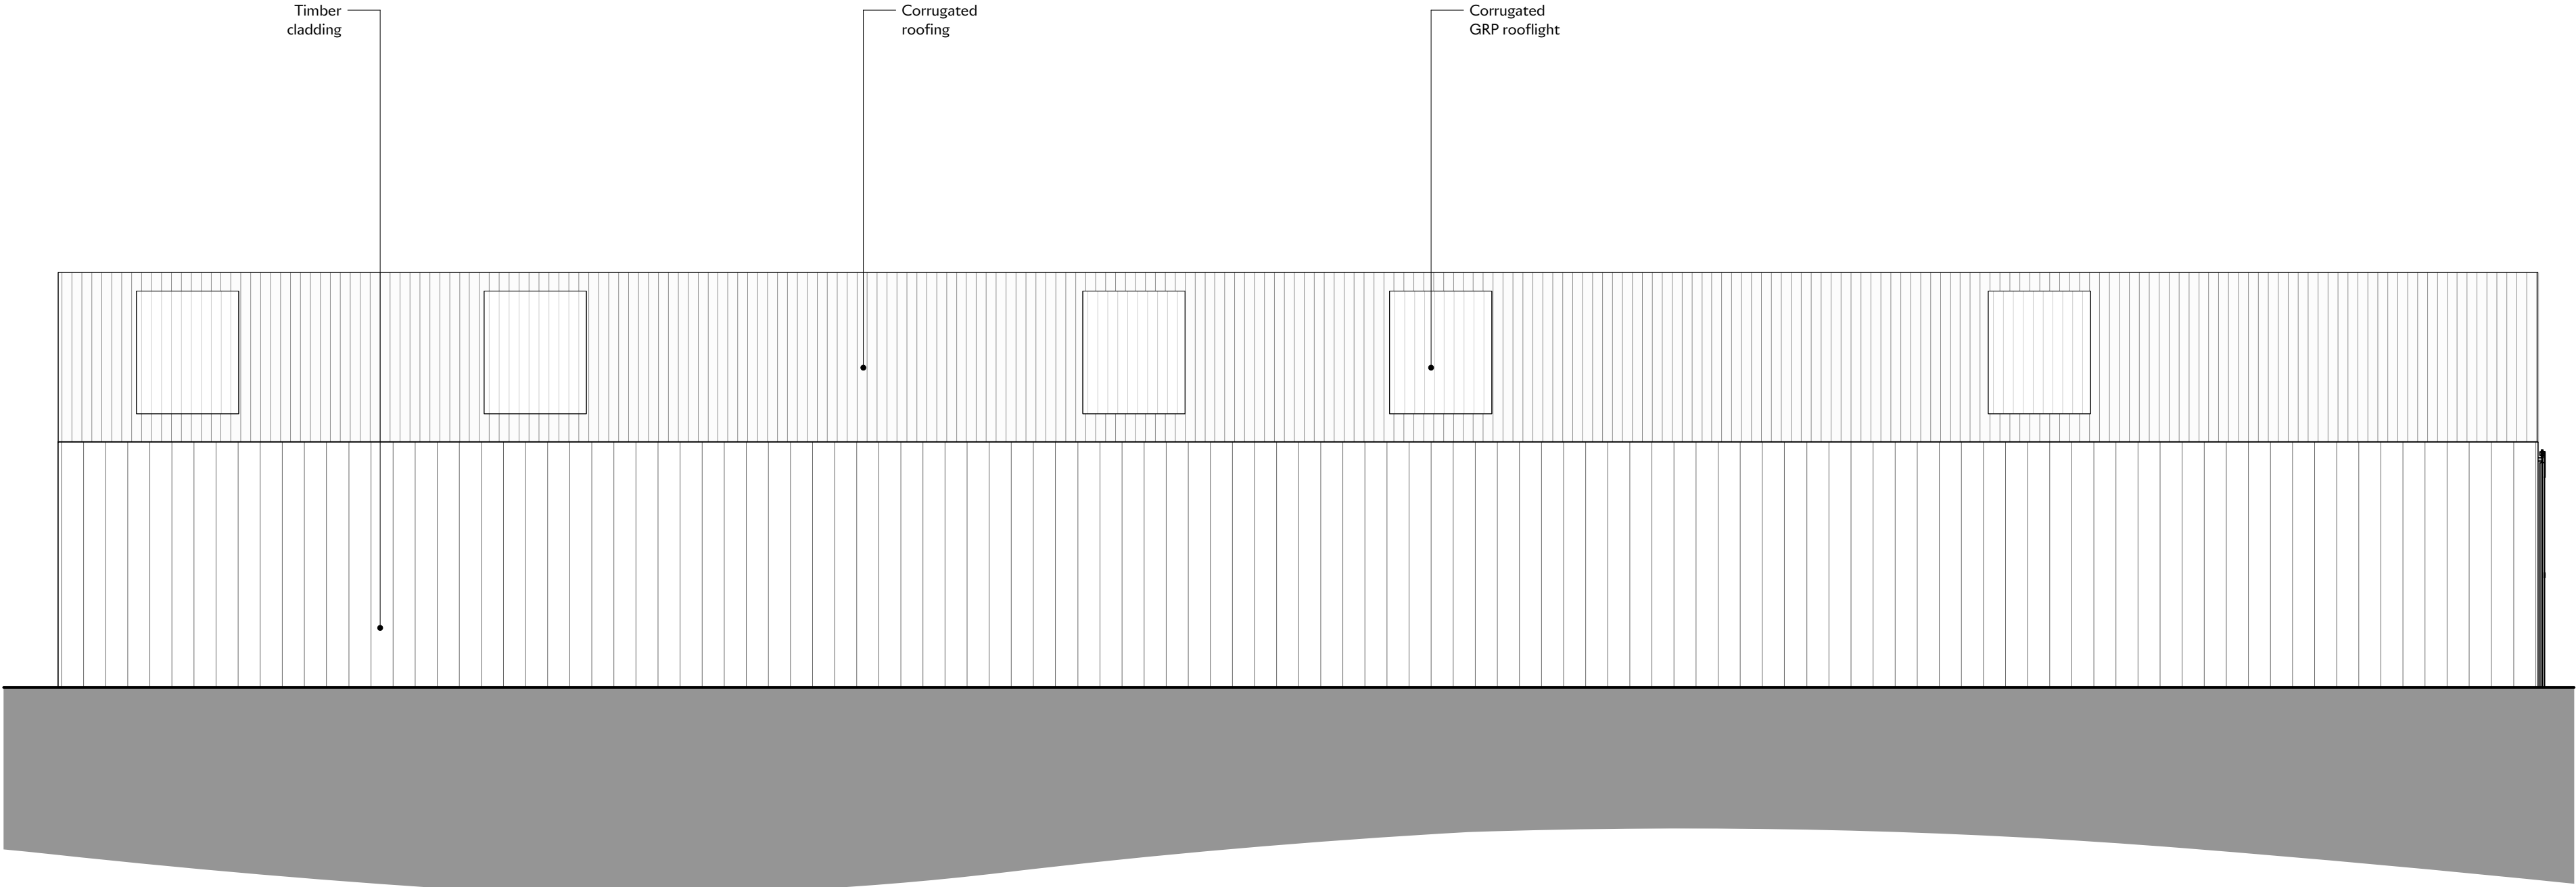

West Elevation  
Scale: 1:50



Notes

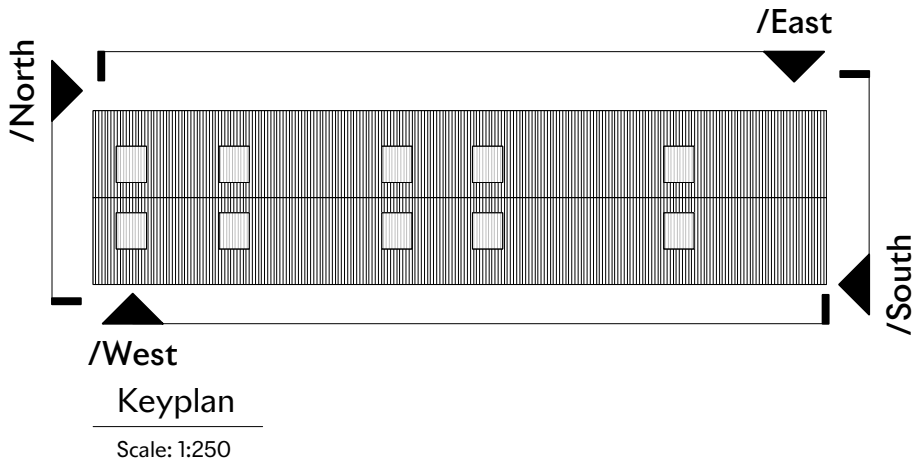

PLANNING

|   |   |            |                     |
|---|---|------------|---------------------|
| P | 4 | 17/04/2026 | ISSUED FOR PLANNING |
| P | 3 | 06/02/2026 | ISSUED FOR PLANNING |
| P | 2 | 29/11/2023 | ISSUED FOR PLANNING |
| P | 1 | 14/07/23   | ISSUED FOR PLANNING |

Project  
**Standen House**  
Client  
**Adrian and Charlotte Mackenzie**  
Drawing Title  
**Workshop  
Proposed Elevations**

| Scale       | Date Created |
|-------------|--------------|
| <b>1:50</b> | <b>A1</b>    |

Drawing Number  
**22013-350**

| Revision  | Date Revised      |
|-----------|-------------------|
| <b>P4</b> | <b>17/04/2026</b> |

| Drawn By  | Checked By |
|-----------|------------|
| <b>CB</b> | <b>SD</b>  |

Do not scale from drawing, all dimensions to be checked on site. Report omissions and discrepancies to the architect immediately.

**MICHAELIS  
BOYD .**

**Michaelis Boyd Associates**  
108 Palace Gardens Terrace  
London W8 4RT  
  
+44 (0)20 7221 1237  
hello@michaelisboyd.com  
michaelisboyd.com