




External Lighting Reference - Astro Dunbar 100 LED Wall Light

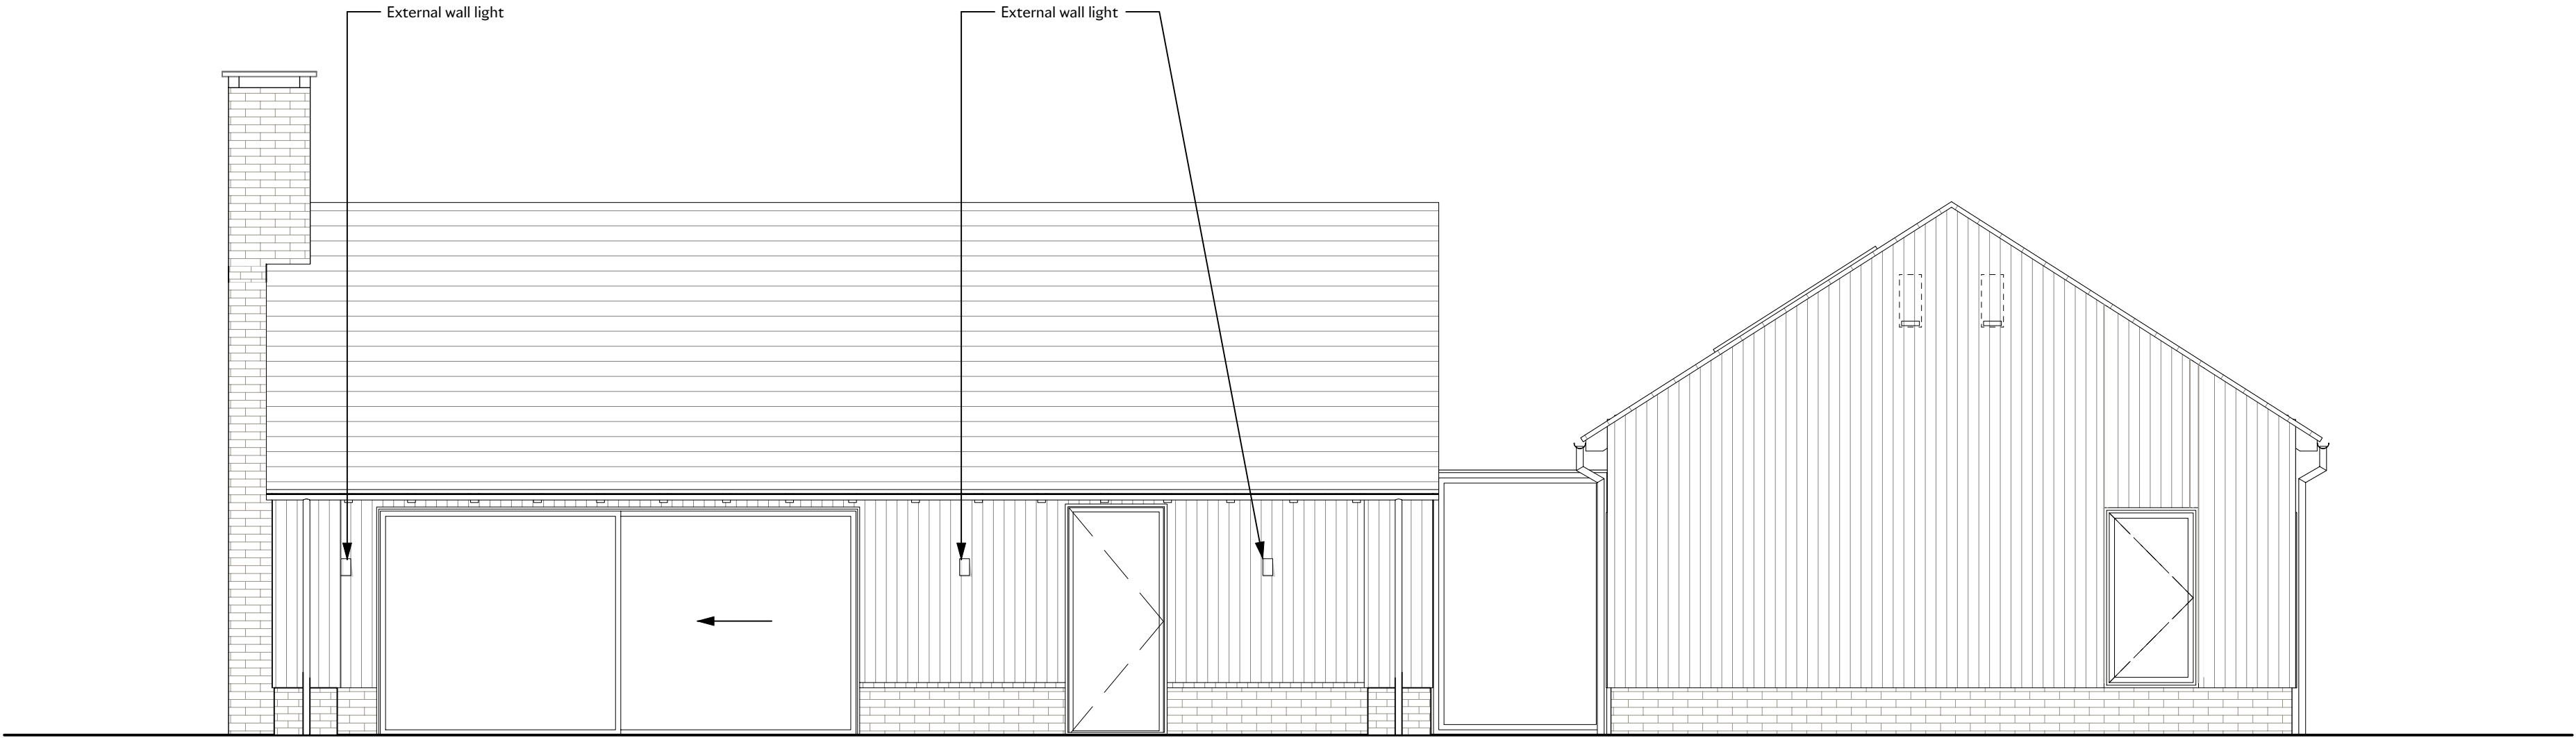


01 South Elevation
Scale: 1:50



02 West Elevation
Scale: 1:50



Notes

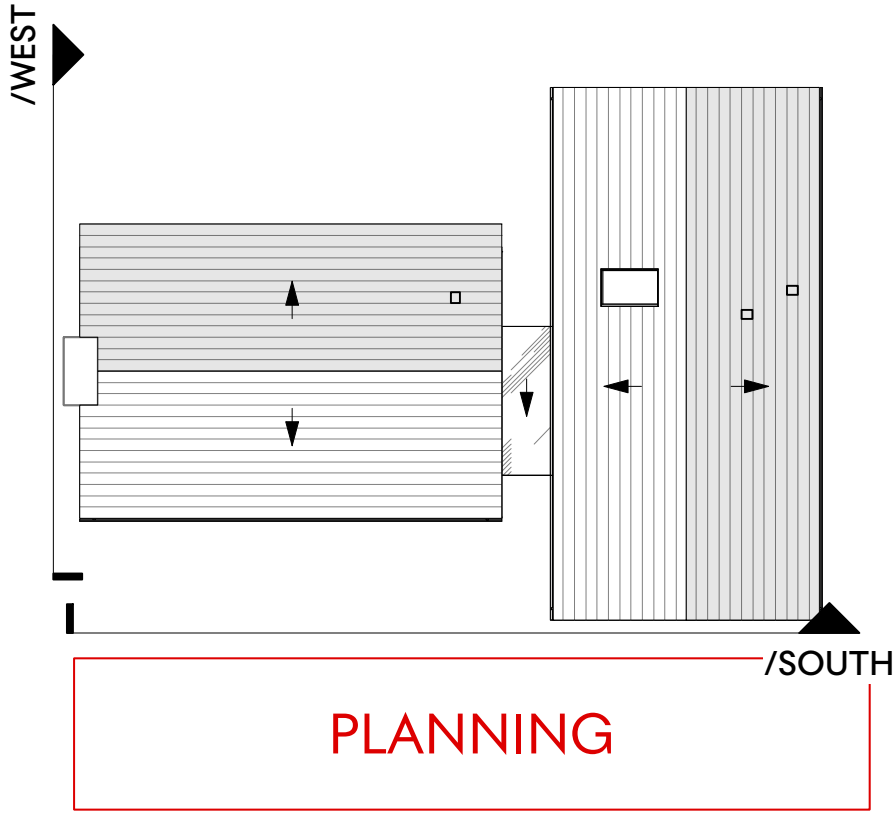

P 3 17/04/2026 ISSUED FOR PLANNING
P 2 06/02/2026 ISSUED FOR PLANNING
P 1 23/07/24 ISSUED FOR PLANNING

Project
Standen House
Client
Adrian and Charlotte Mackenzie
Drawing Title
**Stable Cottage
Proposed South & West Elevation**

Scale	Date Created
1:50 A1	
Drawing Number 22013-SC-346	
Revision P3	Date Revised 17/04/2026
Drawn By CM	Checked By SD

Do not scale from drawing, all dimensions to be checked on site. Report omissions and discrepancies to the architect immediately.

**M I C H A E L I S
B O Y D .**

Michaelis Boyd Associates
108 Palace Gardens Terrace
London W8 4RT

+44 (0)20 7221 1237
hello@michaelisboyd.com
michaelisboyd.com