


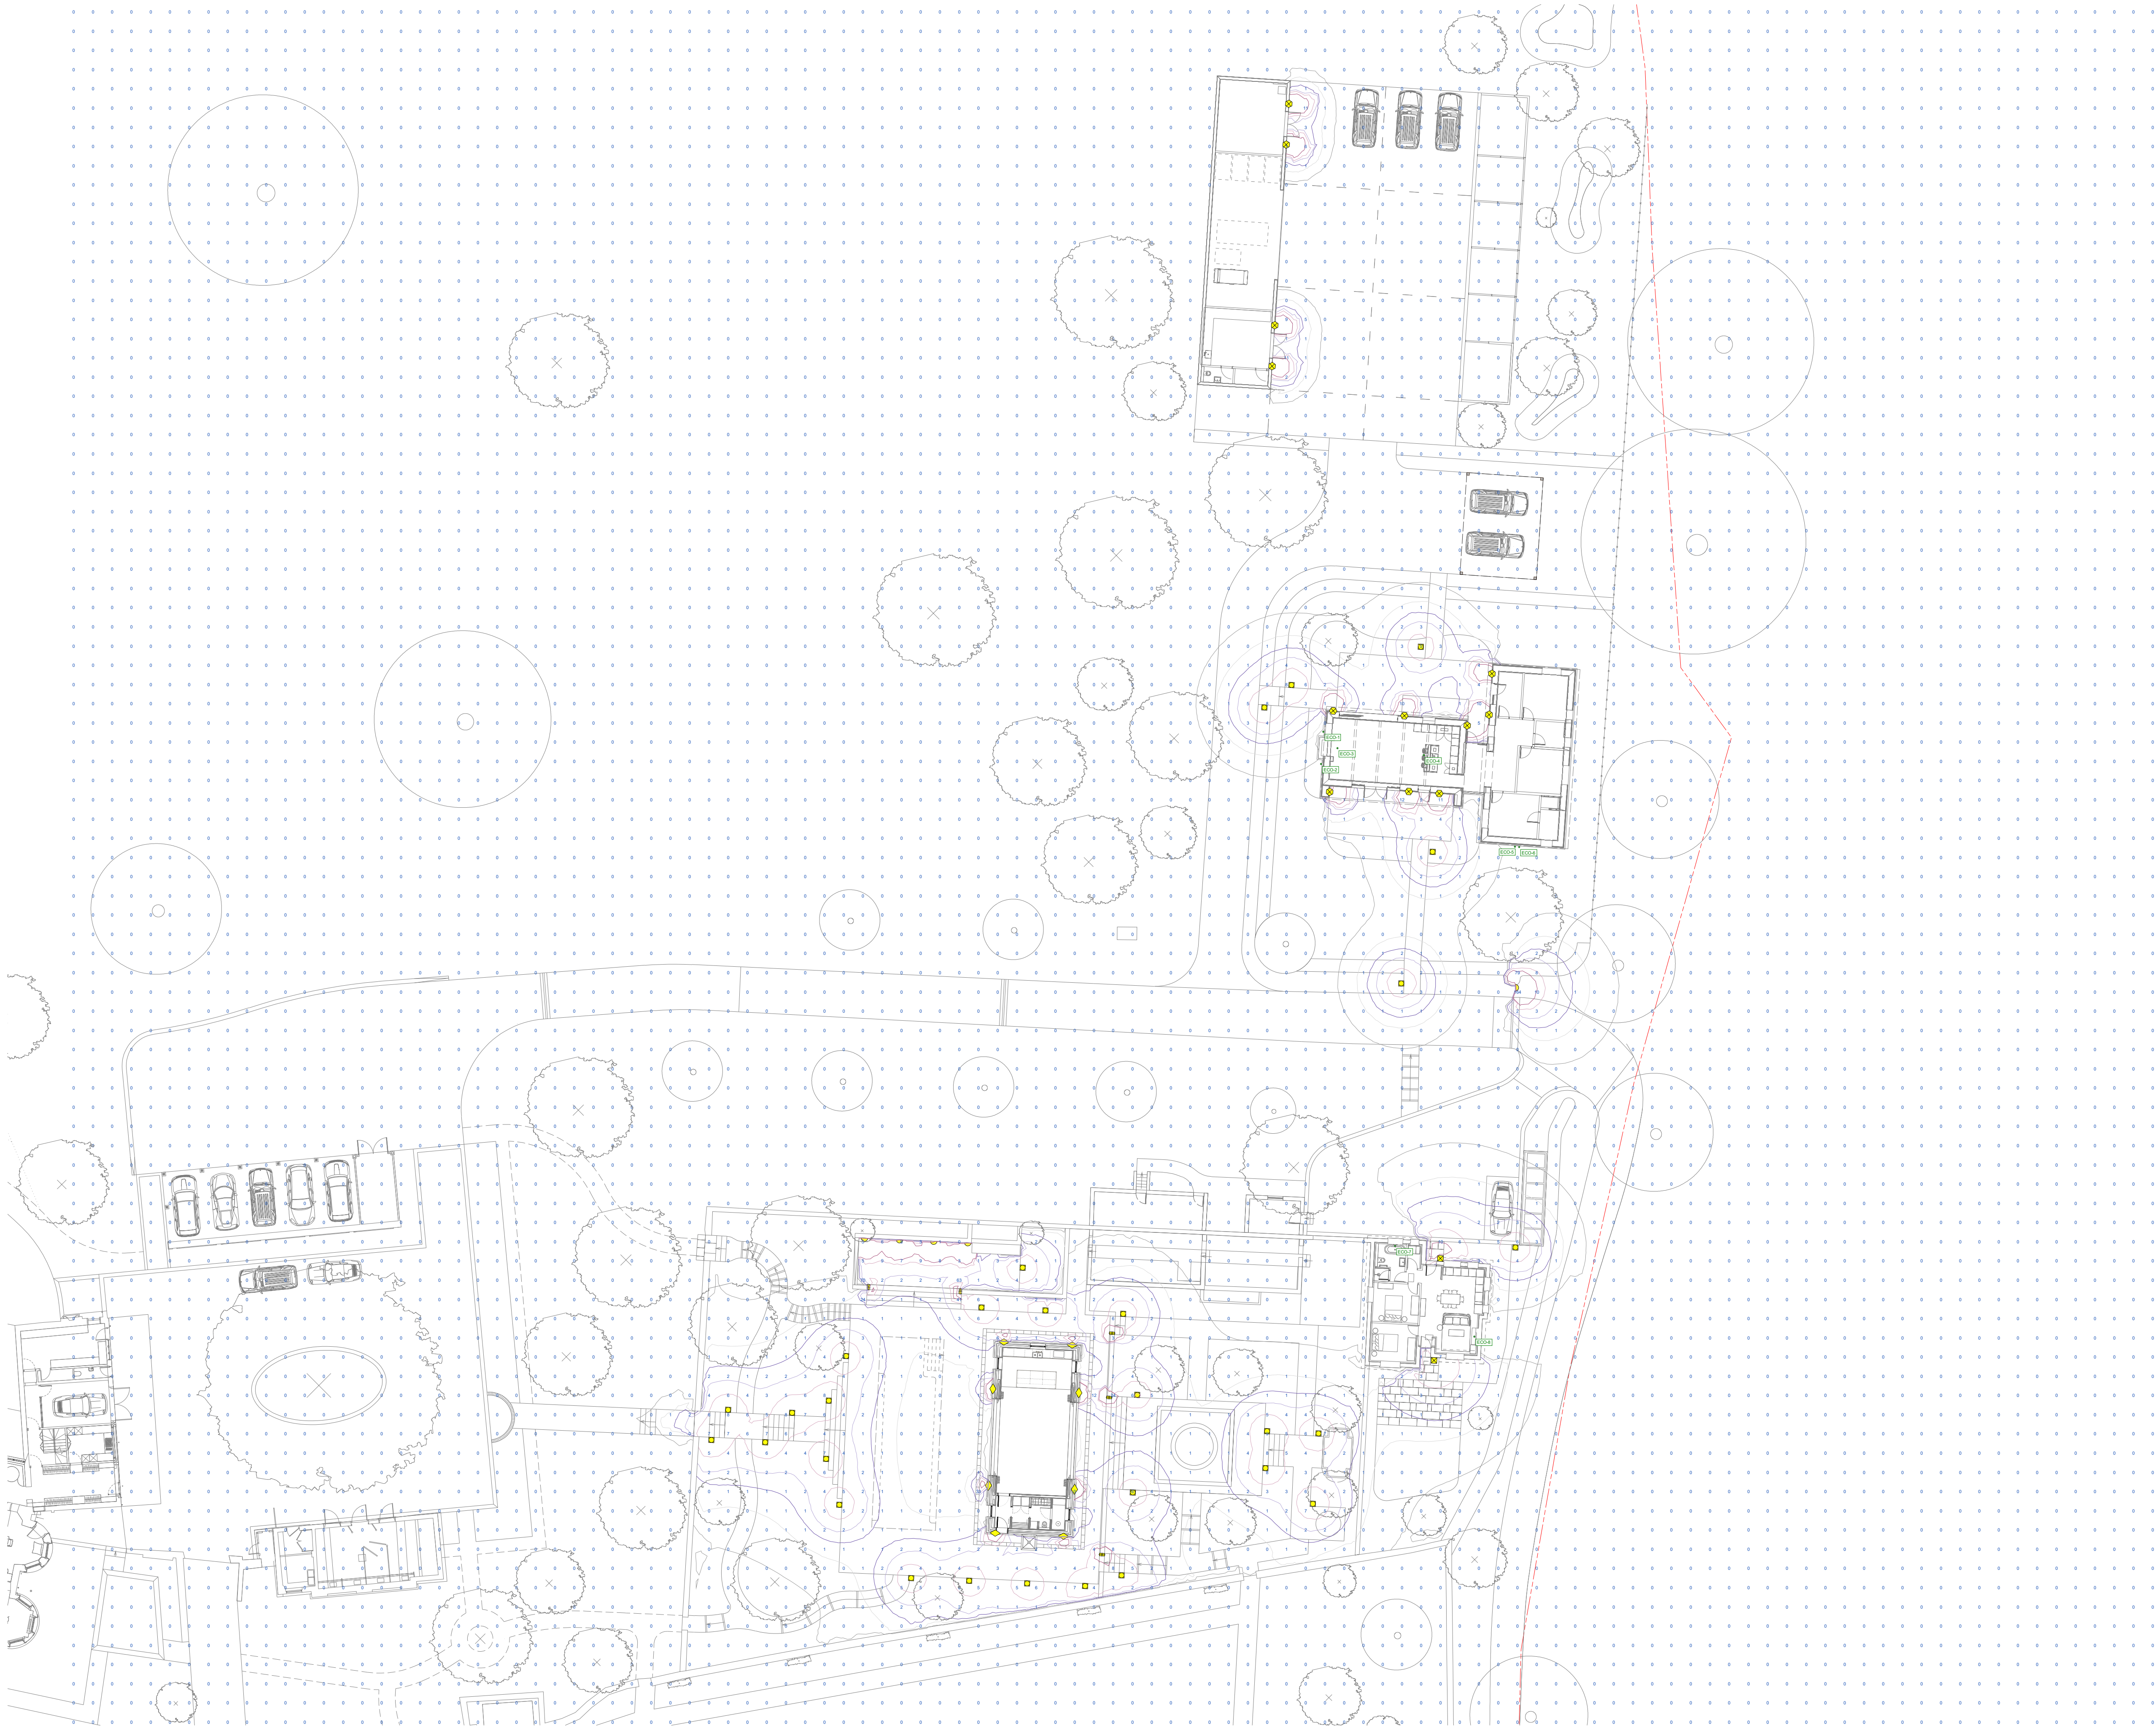

NOTES

- 1. THIS IS NOT A CONSTRUCTION DRAWING.
- 2. DO NOT SCALE FROM THIS DRAWING.
- 3. THIS DRAWING IS TO BE READ IN CONJUNCTION WITH ALL OTHER PROJECT DOCUMENTS.
- 4. THIS LUX PLOT IS UNDER WORST CASE CONDITIONS, I.E., WHEN ALL LIGHTS ARE OPERATING AT "DAY 1" MAXIMUM OUTPUT.
- 5. FOR LUMINAIRE SCHEDULE, REFER TO MICHAELIS BOYD DOCUMENT REFERENCE: 22013-670-ExternalLightingSchedule

KEY

ILLUMINANCE (LUX)				
ISOLUX CONTOURS		ISOLUX GRID		
	10			
	5	0	0	1
	2			
	1	0	1	1
	0.5	0	1	1
	0.2			3

BAT MITIGATION SUMMARY		
REF	HEIGHT AFFL.	E _{MAX} (LUX)
ECO-1	3.4 m	0.06
ECO-2	3.4 m	0.03
ECO-3	5.0 m	0.15
ECO-4	5.0 m	0.15
ECO-5	4.0 m	0.16
ECO-6	4.0 m	0.17
ECO-7	4.0 m	0.20
ECO-8	3.8 m	0.12



P1	17.04.26	FOR INFORMATION
REV	DATE	DESCRIPTION

Lightable

PROJECT
PHASE 1
STANDEN HOUSE
CHUTE STANDEN

DRAWING TITLE
EXTERNAL LIGHTING
LUX PLOT LAYOUT

DRAWING NUMBER
L0224-LTBL-DWG-001

DAN ALASFAR MEng IEng MILP dan@lightable.co.uk 07877 912379	SCALE 1:250 @ A1	DATE 17.04.2026	REV P1
---	---------------------	--------------------	-----------