




Proposed Polytunnel

 

Survey Notes
Grid: N/A
Levels: N/A

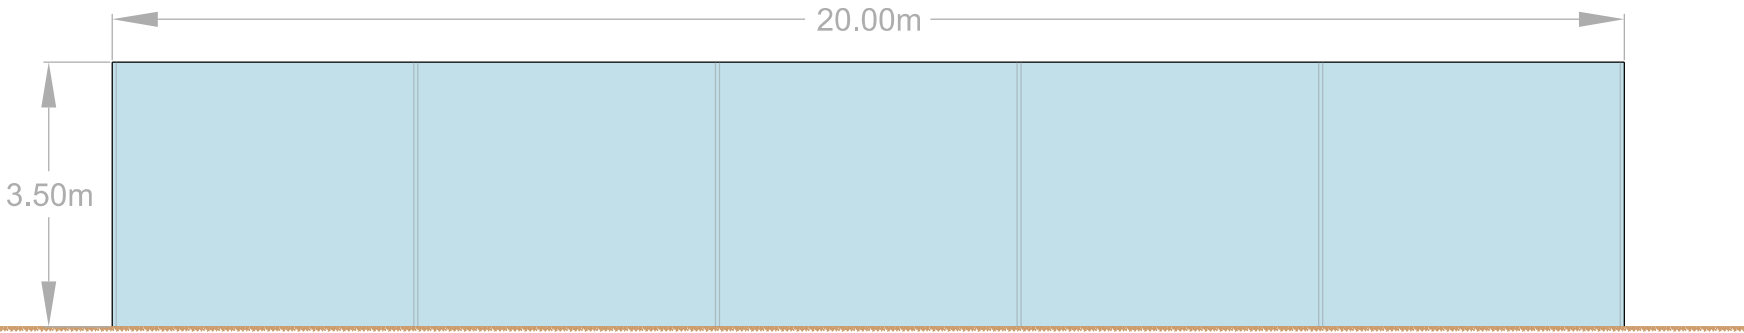


East and West Elevations

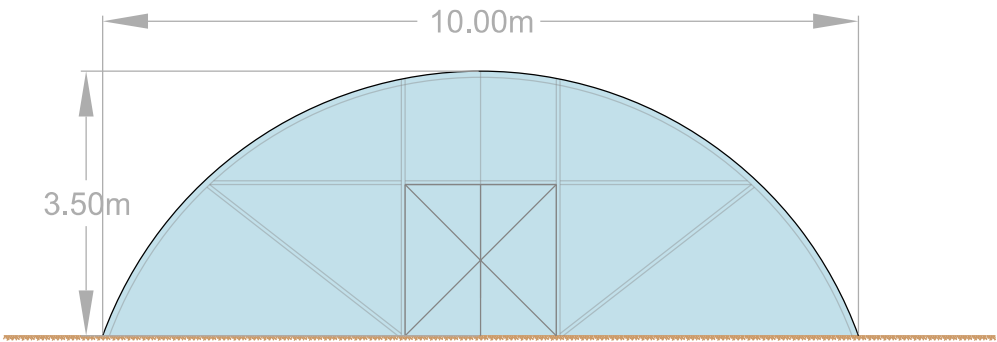


North and South Elevations


Proposed Vegetable Wash and Storage Shed

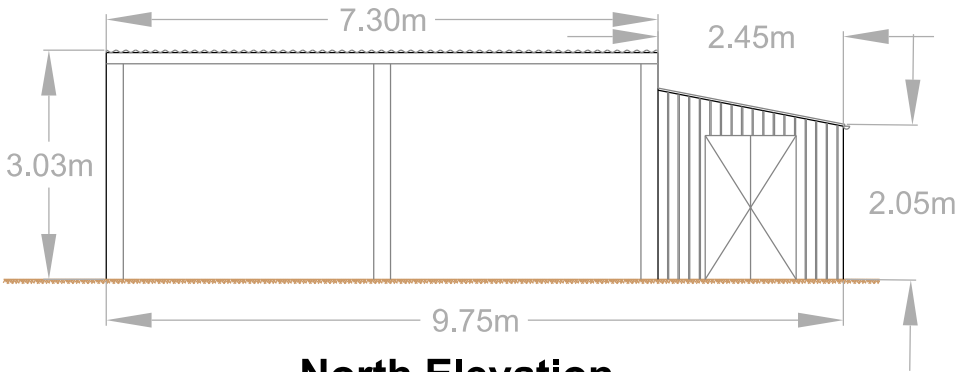


North Elevation

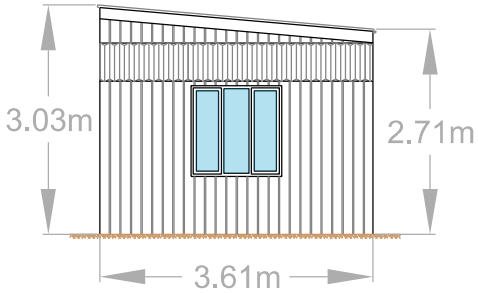

East Elevation

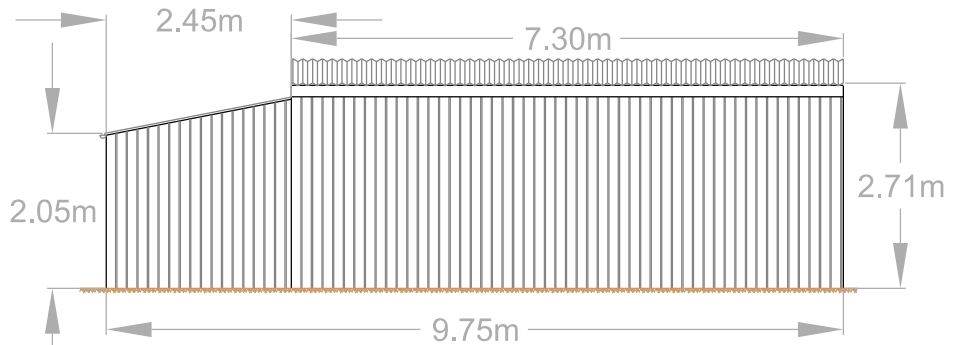

South Elevation

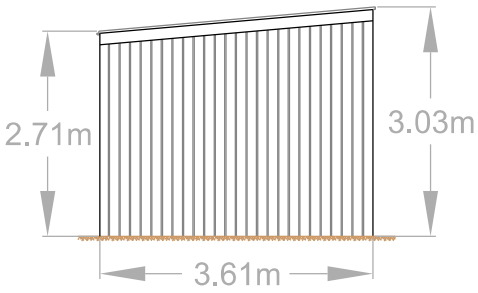

West Elevation

MALCOLM HUGHES
CHARTERED LAND SURVEYORS
Aintree House, Trident Business Park
Dafen Avenue, Risley, Warrington, WA3 6BX.
Tel: 0161 905 1265
www.malcolmhughes.co.uk
surveythis@mhls.co.uk

Accreditations

RICS
THE SURVEY ASSOCIATION
chartered ICES
RISQS
ISO 9001
FS 14126

Client

Mr. B. Truswell
No. 2 New Bungalows
Bradenstoke
Chippenham
Wiltshire

Project

Land at
Haresbrook Farm
Greenway
Tockenham
Wiltshire
SN4 7PW

Title

Proposed Accessway,
Polytunnel, Vegetable Wash
and Storage Shed

ELEVATIONS

Drawn By SG 09-04-26
Checked by BT 09-04-26

Survey Date n/a
Scale 1:100 @ A3

Drawing No 60270-2

Revision