





Proposed plans
issued for planning
purposed only

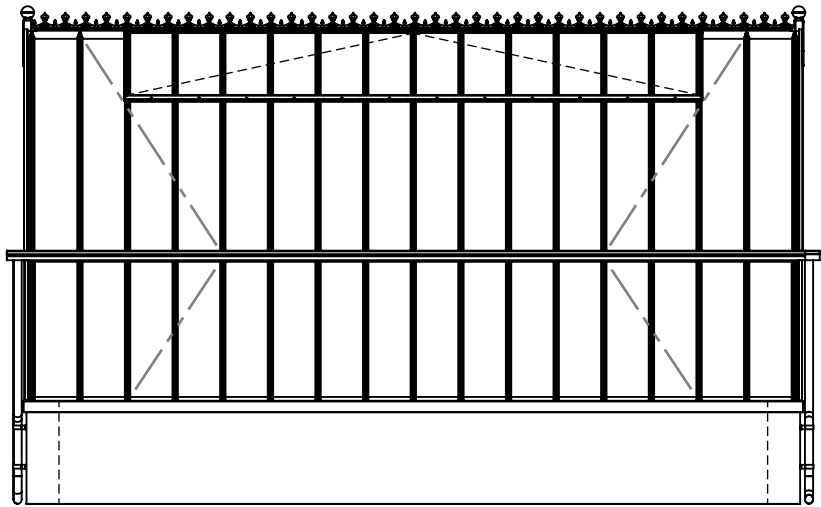


South West Elevation

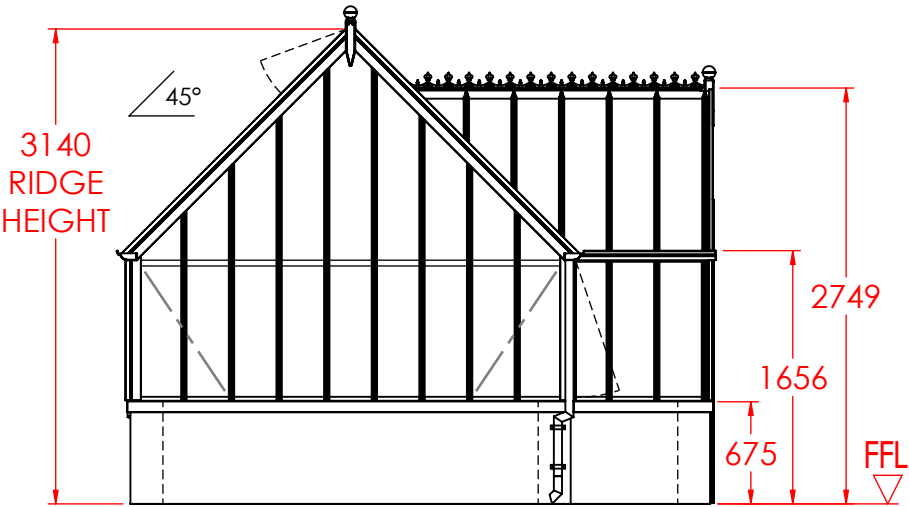

South East Elevation



North East Elevation

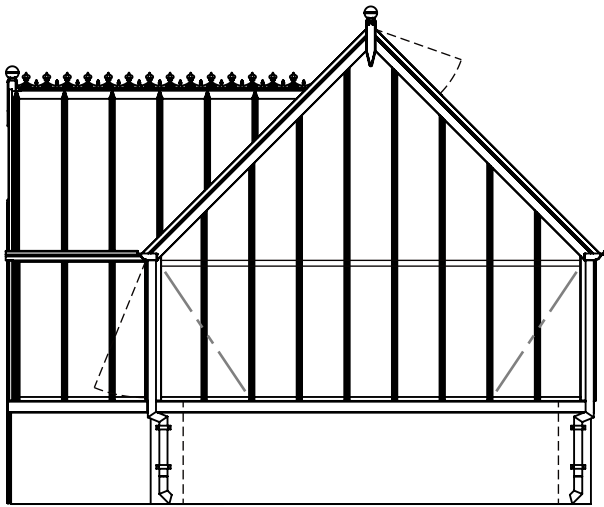

North West Elevation

O/L = GUTTER OUT-LET
DIMENSIONS IN MILLIMETRES
PLEASE SEE ATTACHED BUILDING NOTES.
TOLERANCE: + OR - 5mm, EXCEPT AT DOORWAY.
* 215mm - Nominal dimension, wall should be Solid with header course.
* 102mm - Nominal dimension, single course wall Coldframes & Internal Planters Only.
The dimensions shown on this drawing are those of the required brick base. As our structures are manufactured to accommodate these dimensions the completed base MUST correspond exactly (by steel tape measure) to the measurements on this drawing. If the brick base is incorrect in any way, the expense of alterations and delays in installation etc., are the responsibility of the builder and/or the customer.

 FINISH FLOOR LEVEL	 GREENHOUSES AND CONSERVATORIES	TITLE NATIONAL TRUST GREENHOUSES THE TATTON PROPOSED PLANS ISSUED FOR PLANNING PURPOSED ONLY			
DRAWN KD	DATE 08.04.2026	SCALE 1:50 @A3	DWG. NO. CORK8724_GP	REV —	Sheet 2 of 2
CHECKED	CHECKED	CUSTOMER / ORDER No. MR Corke, The Dell.			38724

