


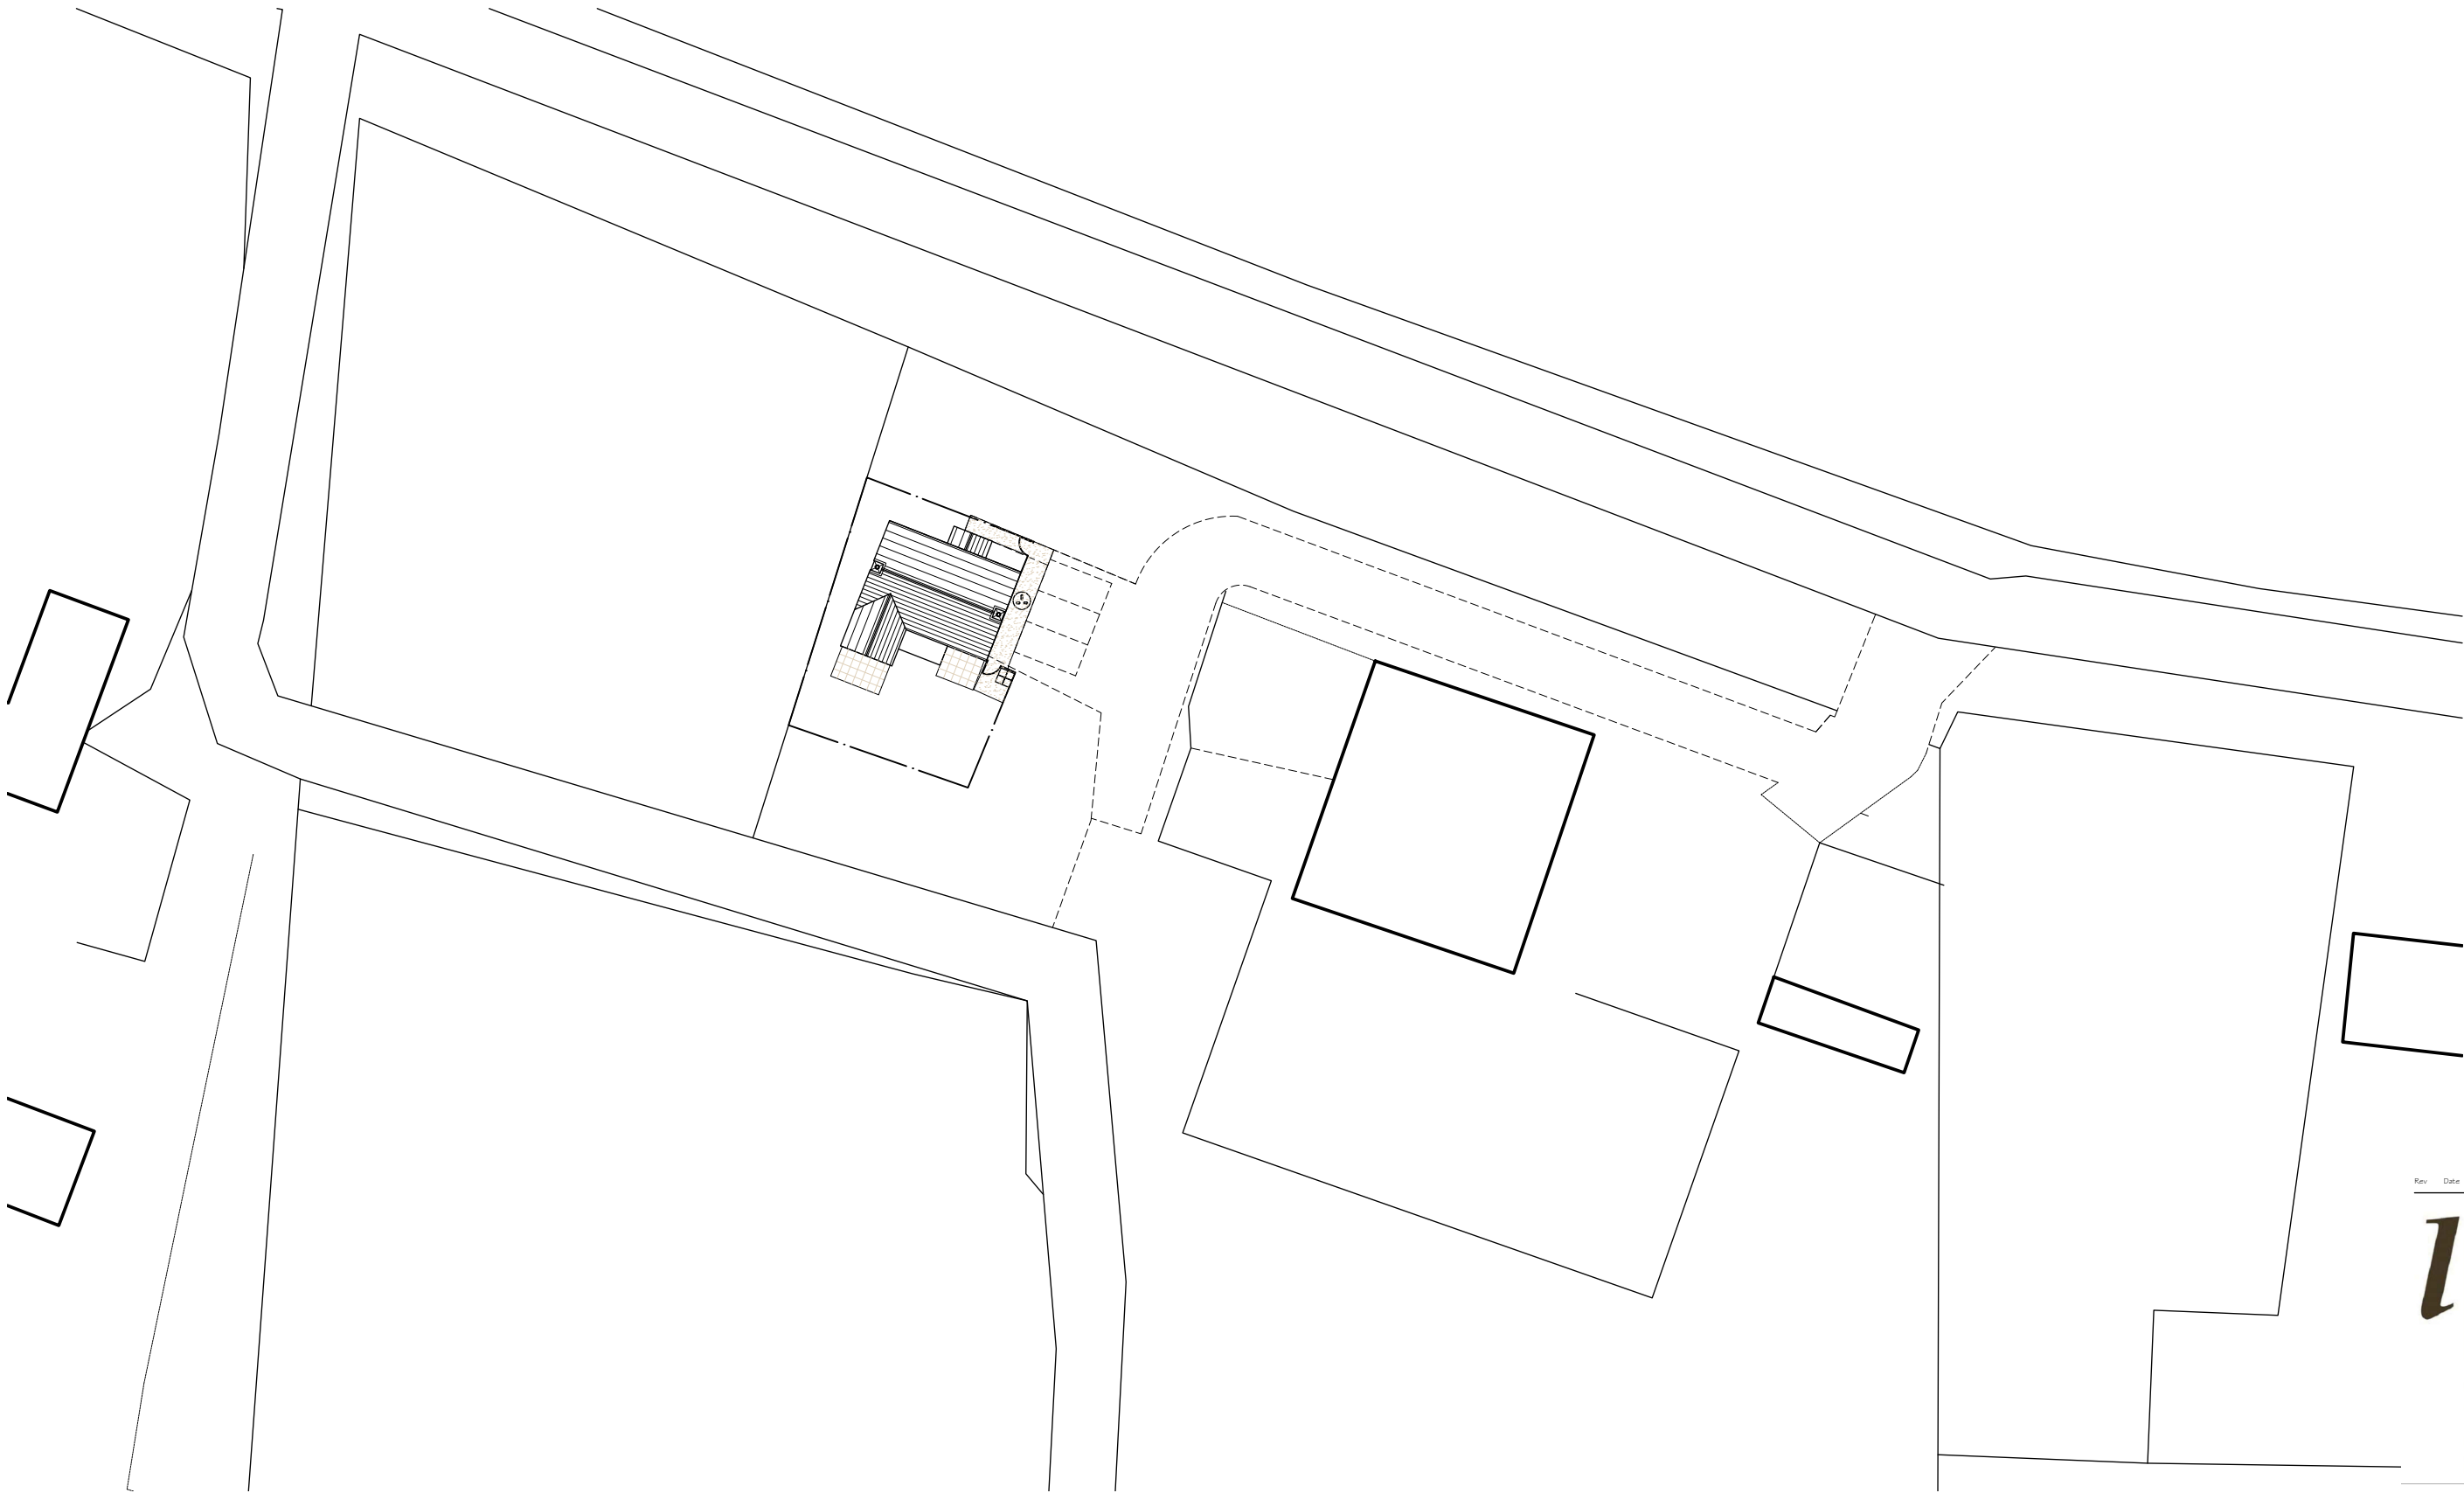

SITE PLAN 1:500




Bin store



Vehicle recharging point




1m post & rail fence

 

Paving



Cotswold stone 'hoggin' self binding gravel path

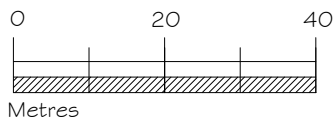

Rev Date Notes



TOWN AND
COUNTRY
PLANNING
DEVELOPMENT
CONSULTANTS

LPC (TRULL) LTD.,
TRULL, TETBURY, GLOUCESTERSHIRE GL8 8SQ
Tel: 01285 841433 email: admin@lpctrull.com

Client:
Mr & Mrs J Taylor
Project:
Follywood Farm, Brinkworth
Road, Royal Wootton Bassett,
SN4 8DT

Drawing:
PROPOSED SITE PLAN

Date: March 2026 Scale: 1:500 @ A3
Drawing Number:
LPC 4456 PR 201