



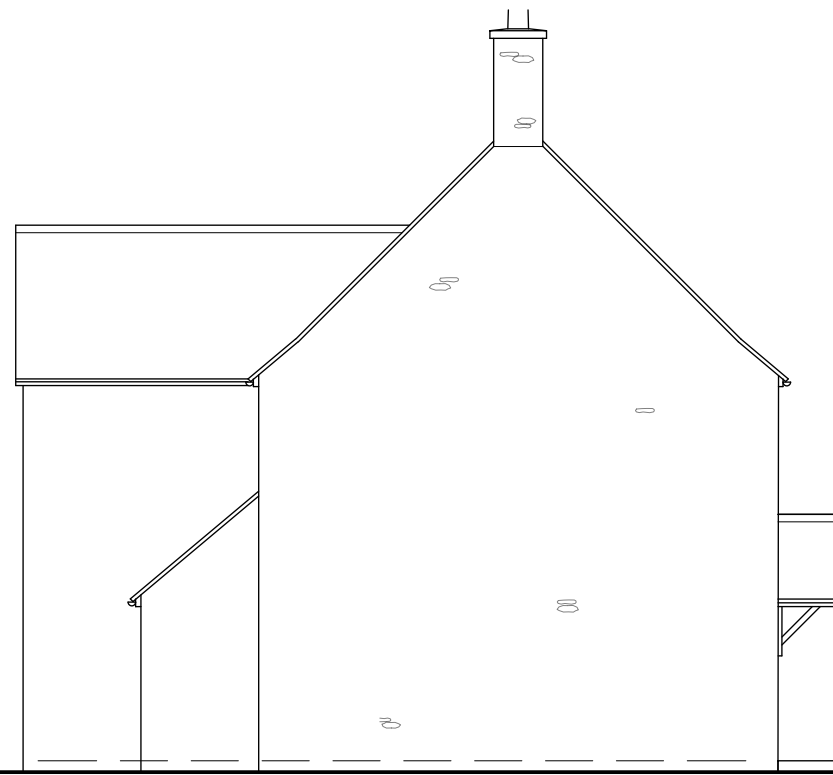

NORTH ELEVATION

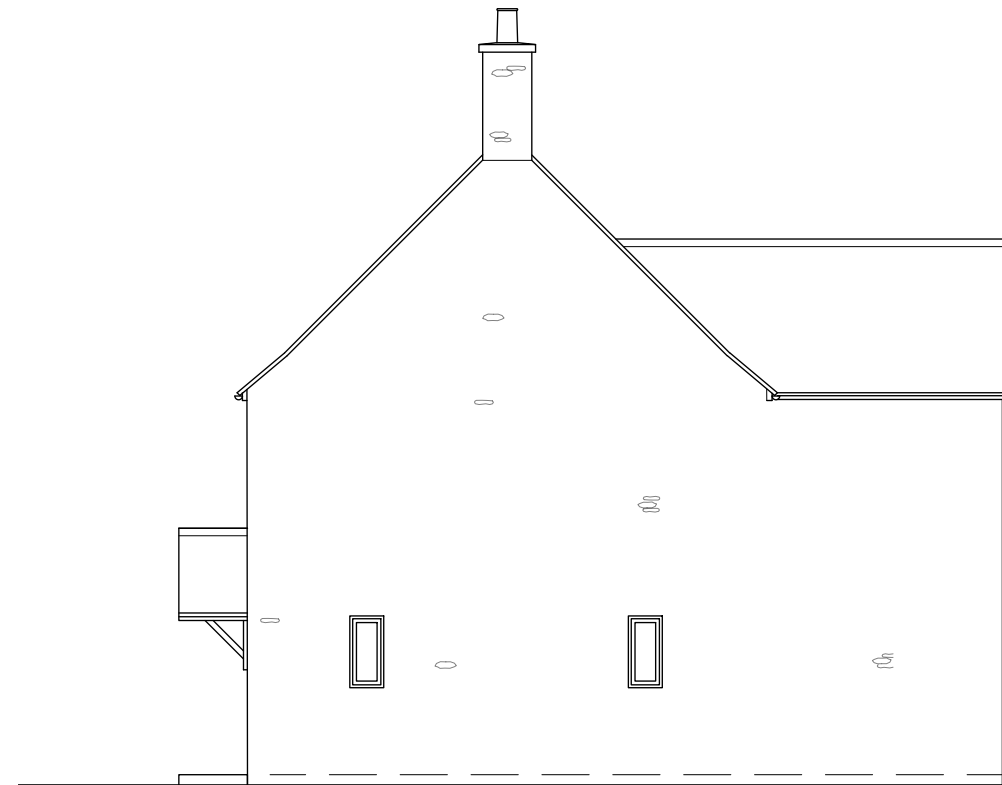


EAST ELEVATION



WEST ELEVATION



SOUTH ELEVATION

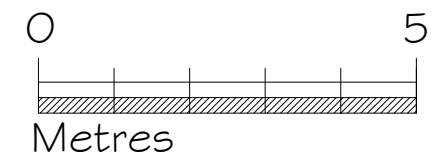

Rev Date Notes



TOWN AND
COUNTRY
PLANNING
DEVELOPMENT
CONSULTANTS

LPC (TRULL) LTD.,
TRULL, TETBURY, GLOUCESTERSHIRE GL8 8SQ
Tel: 01285 841433 email: admin@lpctrull.com

Client:
Mr & Mrs J Taylor
Project:
Follywood Farm, Brinkworth
Road, Royal Wootton Bassett,
SN4 8DT
Drawing:
PROPOSED HOUSE
ELEVATIONS

Date: March 2026 Scale: 1:100 @ A3

Drawing Number:
LPC 4456 PR 204