



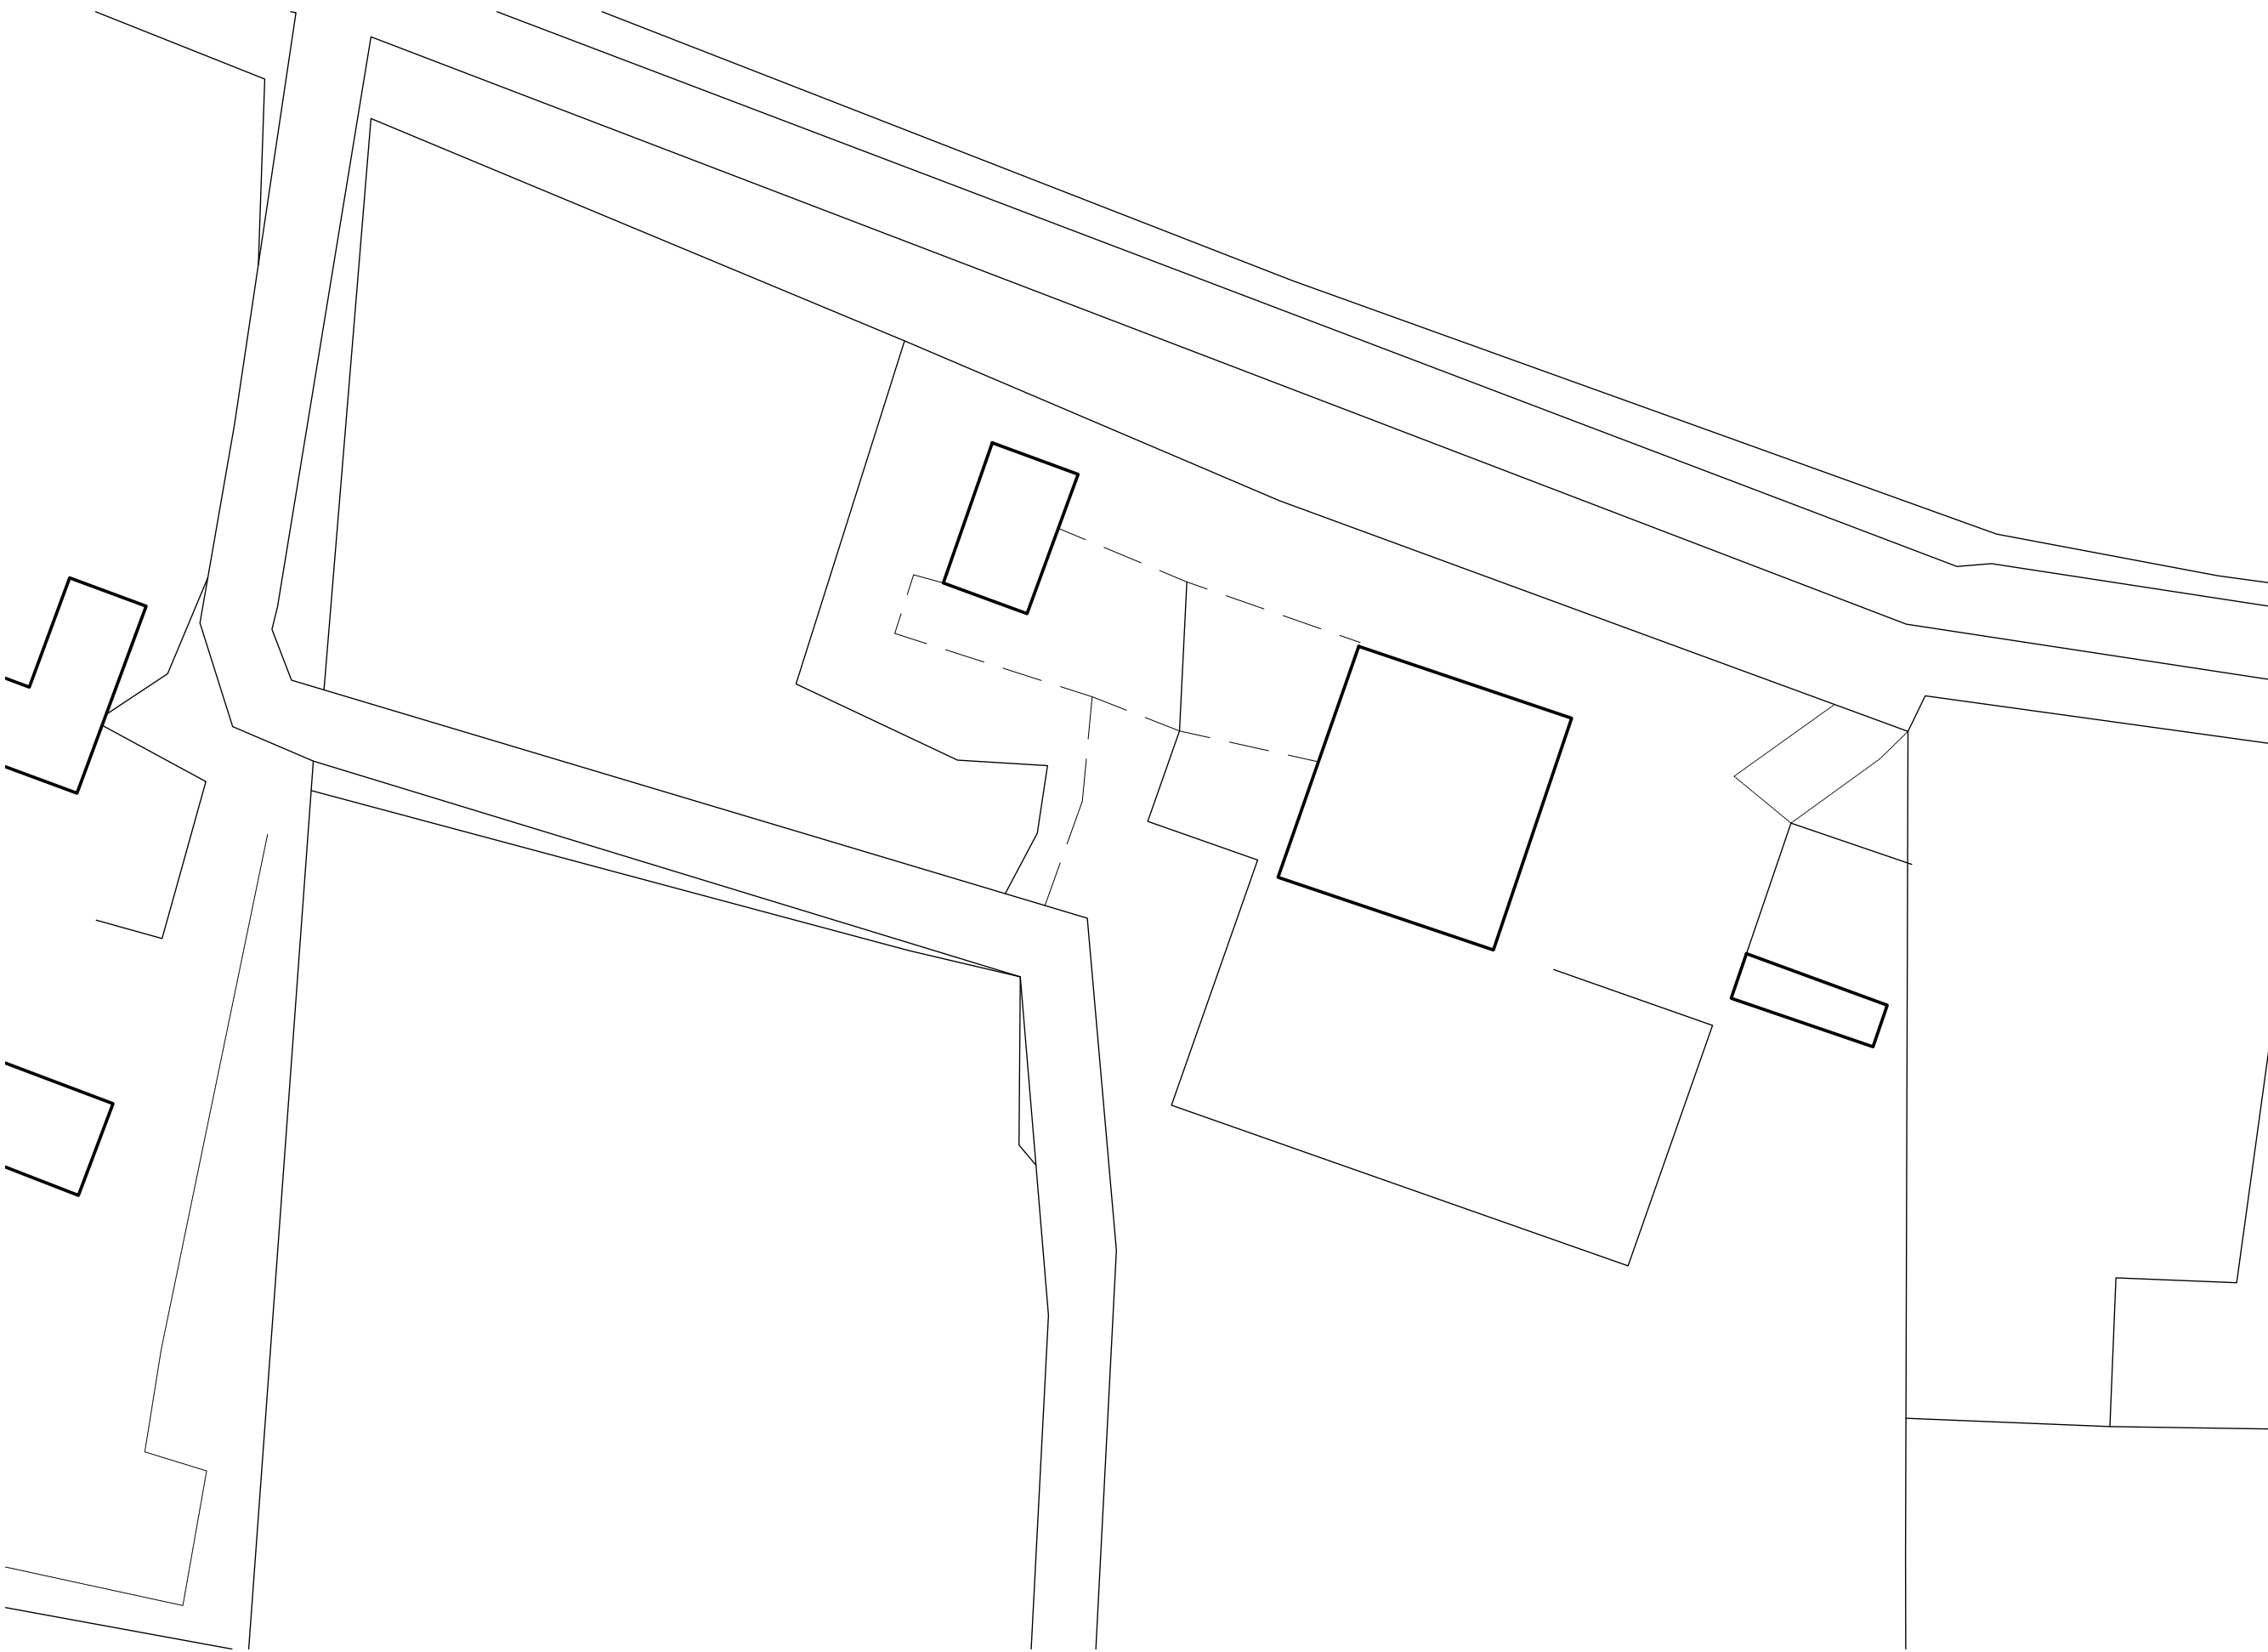

SITE PLAN 1:500

 

Rev	Date	Notes
 TOWN AND COUNTRY PLANNING DEVELOPMENT CONSULTANTS		
LPC (TRULL) LTD., TRULL, TETBURY, GLOUCESTERSHIRE GL8 8SQ Tel: 01285 841433 email: admin@lpctrull.com		
Client: Mr & Mrs J Taylor		
Project: Follywood Farm, Brinkworth Road, Royal Wootton Bassett, SN4 8DT		
Drawing: EXISTING SITE PLAN		
Date: March 2026 Scale: 1:500 @ A3		
Drawing Number: LPC 4456 EX 202		