




Left Hand Side Elevation
(Viewed from Rear Elevation)




Rear Elevation



Right Hand Side Elevation
(Viewed from Rear Elevation)

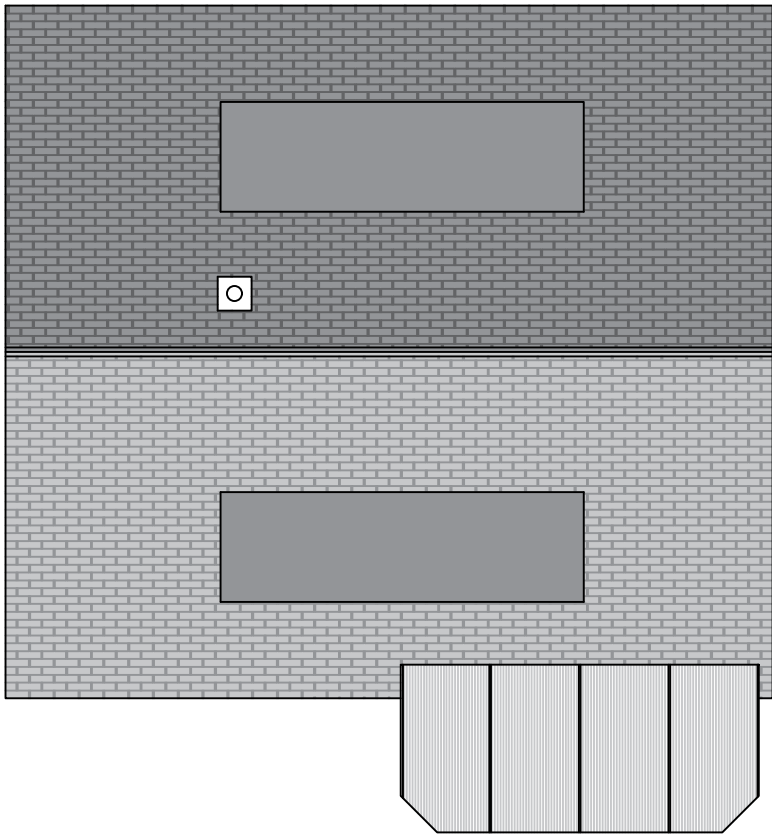

Roof Layout

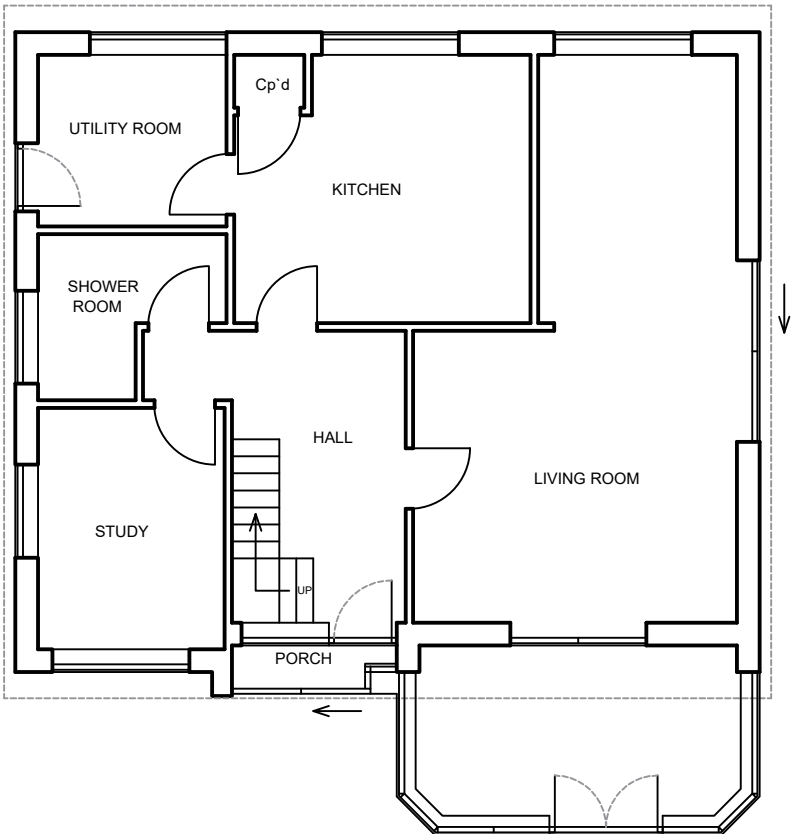

Front Elevation

Notes:
Any drawings or plans depicted make no allowance for the provision of any tie bars within the roof of the proposed conservatory. This can only be determined once the roof is put into manufacture.

These drawings are the property of Anglian Home Improvements and must not be used, distributed, loaned or copied without the express permission of Anglian Home Improvements.
All dimensions are in millimetres (mm) unless noted otherwise.
Do not use for base laying purposes
Produced on A3 paper

Rev.	Date	Description	Initials

 V04 September 2024		
Drawing title: Existing Plan and Elevations		
CONTRACT No. : 900-18265		Page 1 of 2
Proposed: PVCu Conservatory at: 11 ST. MARGARETS PLACE BRADFORD ON AVON WILTSHIRE BA15 1DT		
Drawers initials: SDr	Scale : 1:100	Date: 13/04/26

