



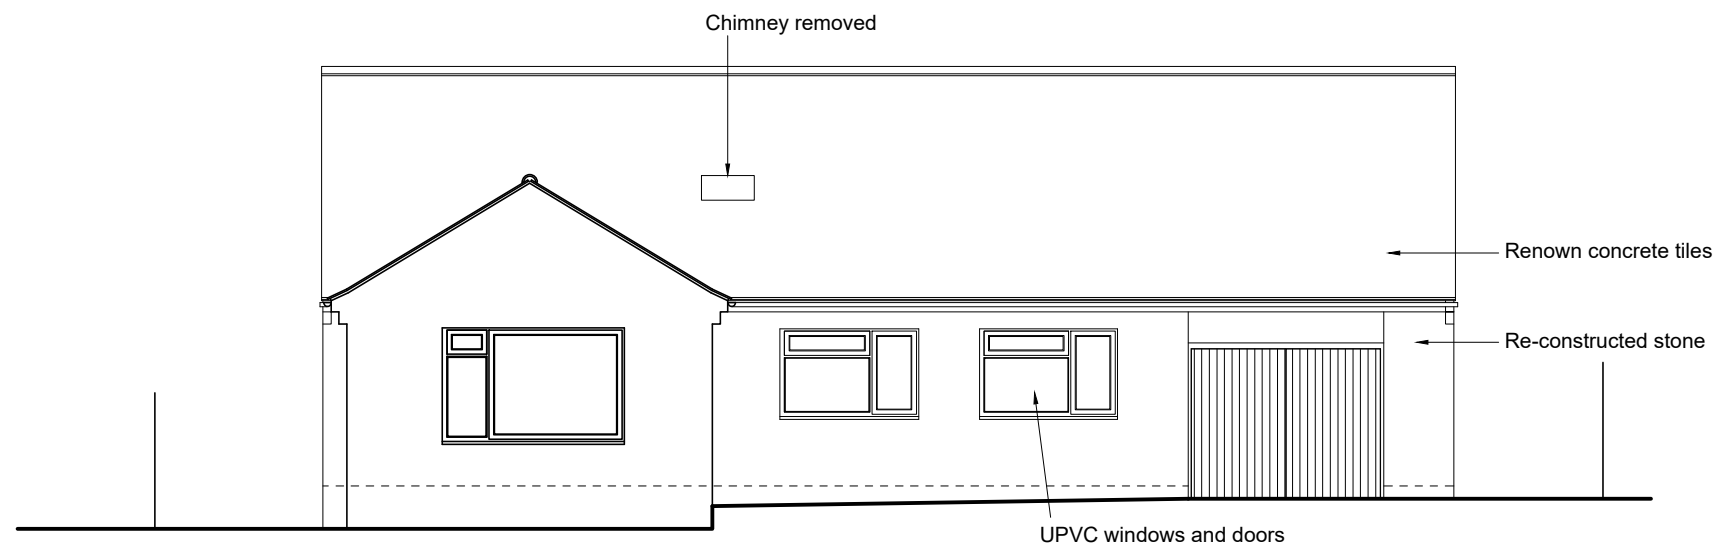


SOUTH (Front)
EXISTING ELEVATIONS scale 1:100

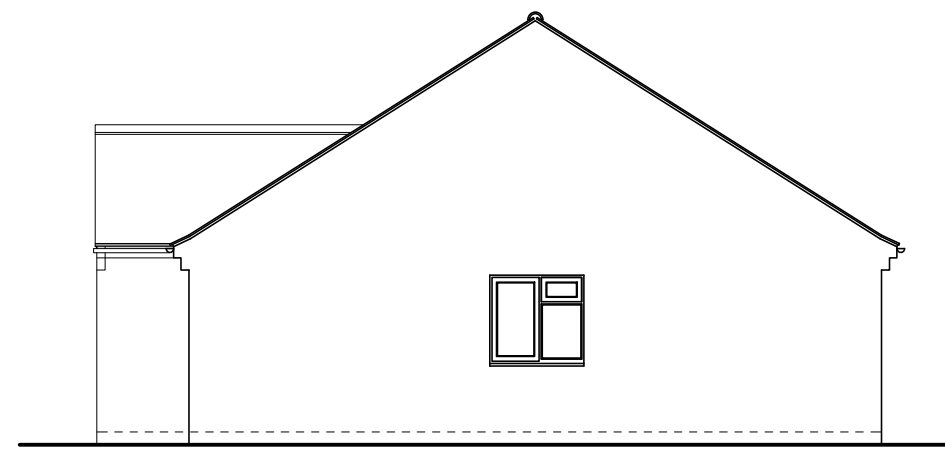


EAST (Side)




WEST (Side)

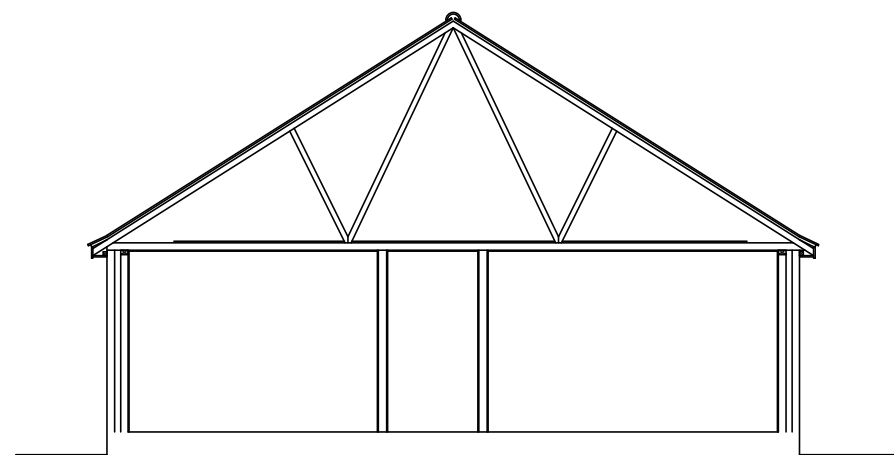


SECTION A-A scale 1:100

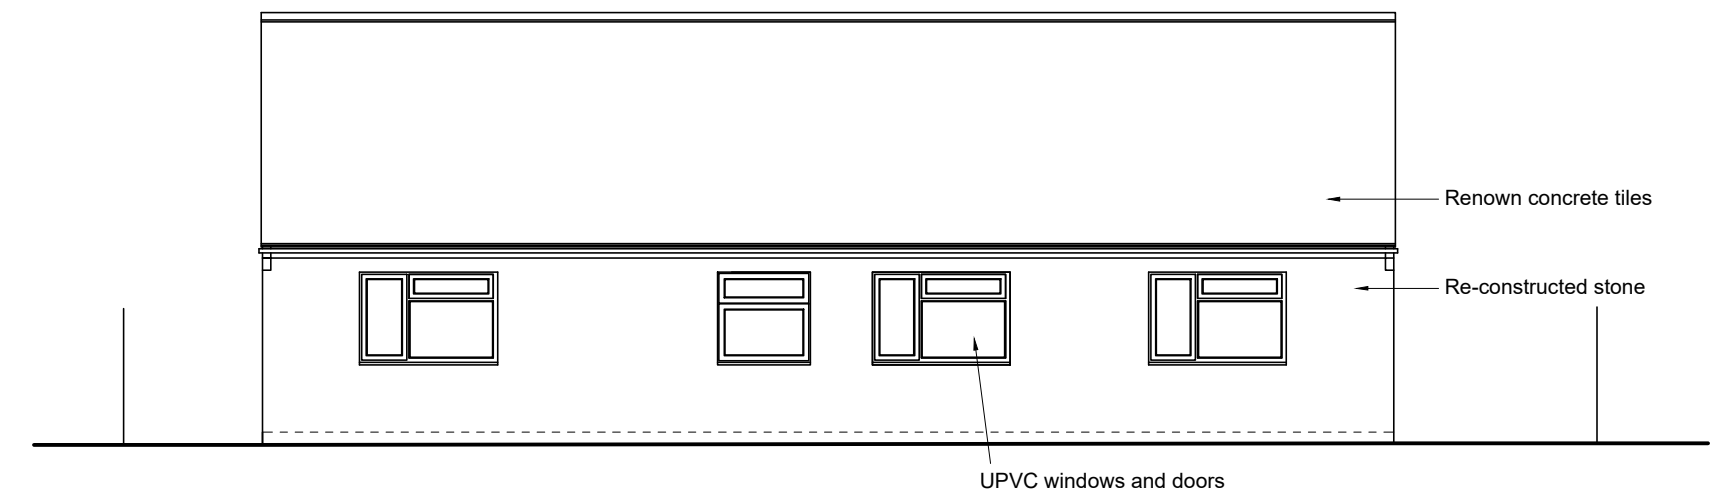

NORTH (Rear)

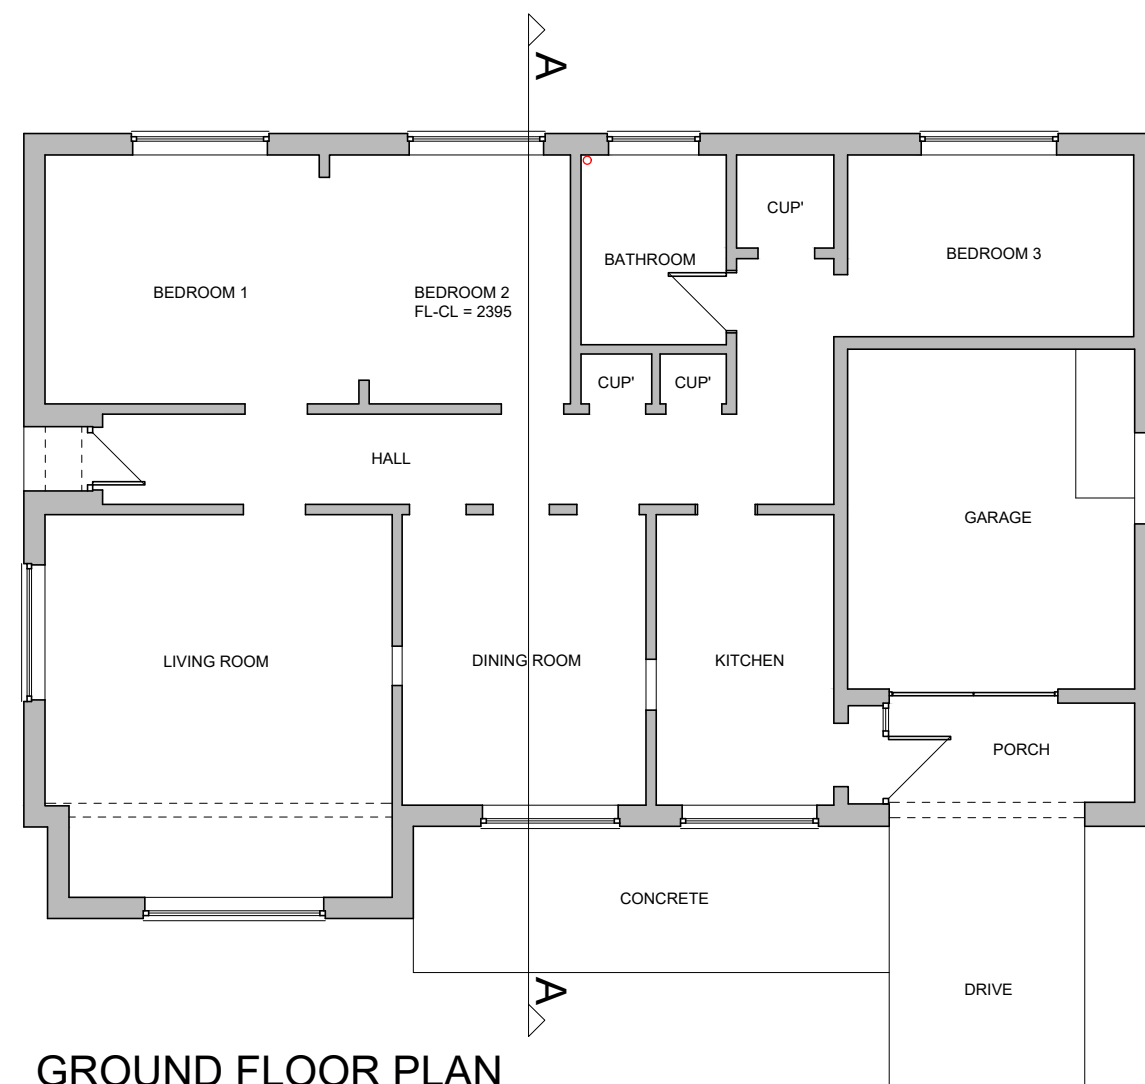

GROUND FLOOR PLAN
EXISTING FLOOR PLANS scale 1:100

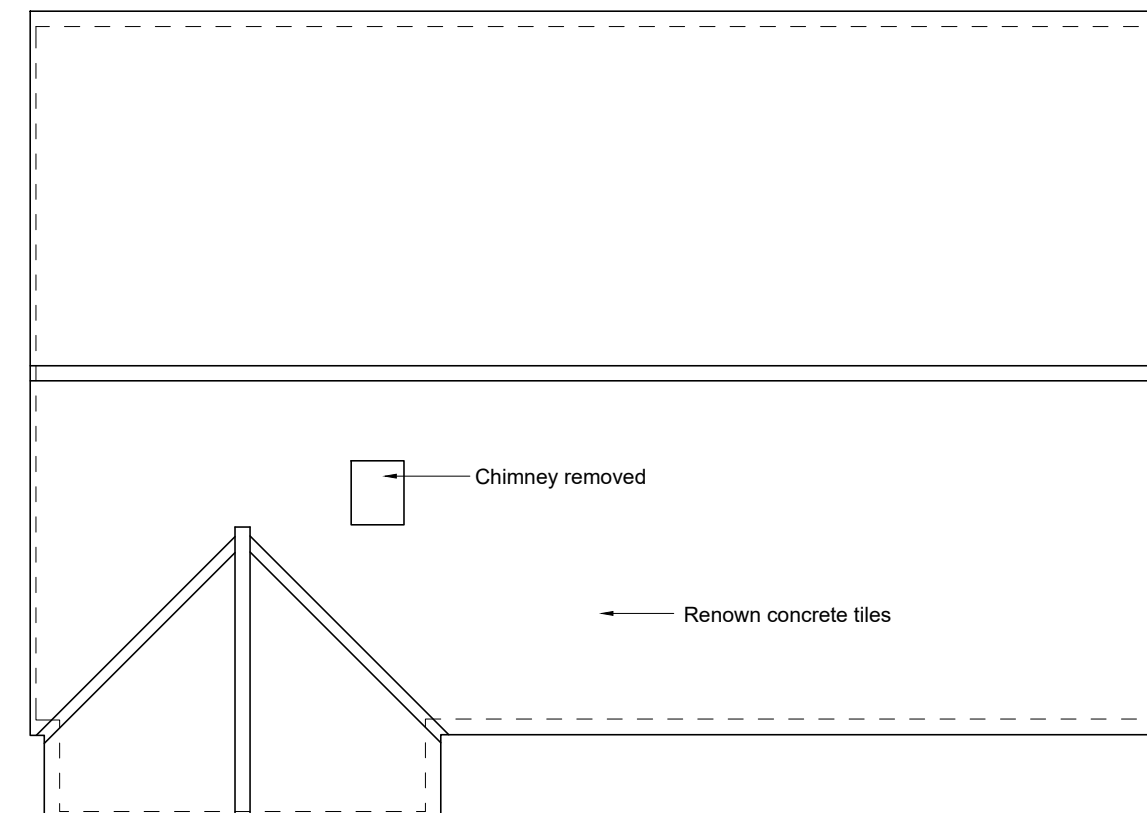

EXISTING ROOF PLAN scale 1:100