


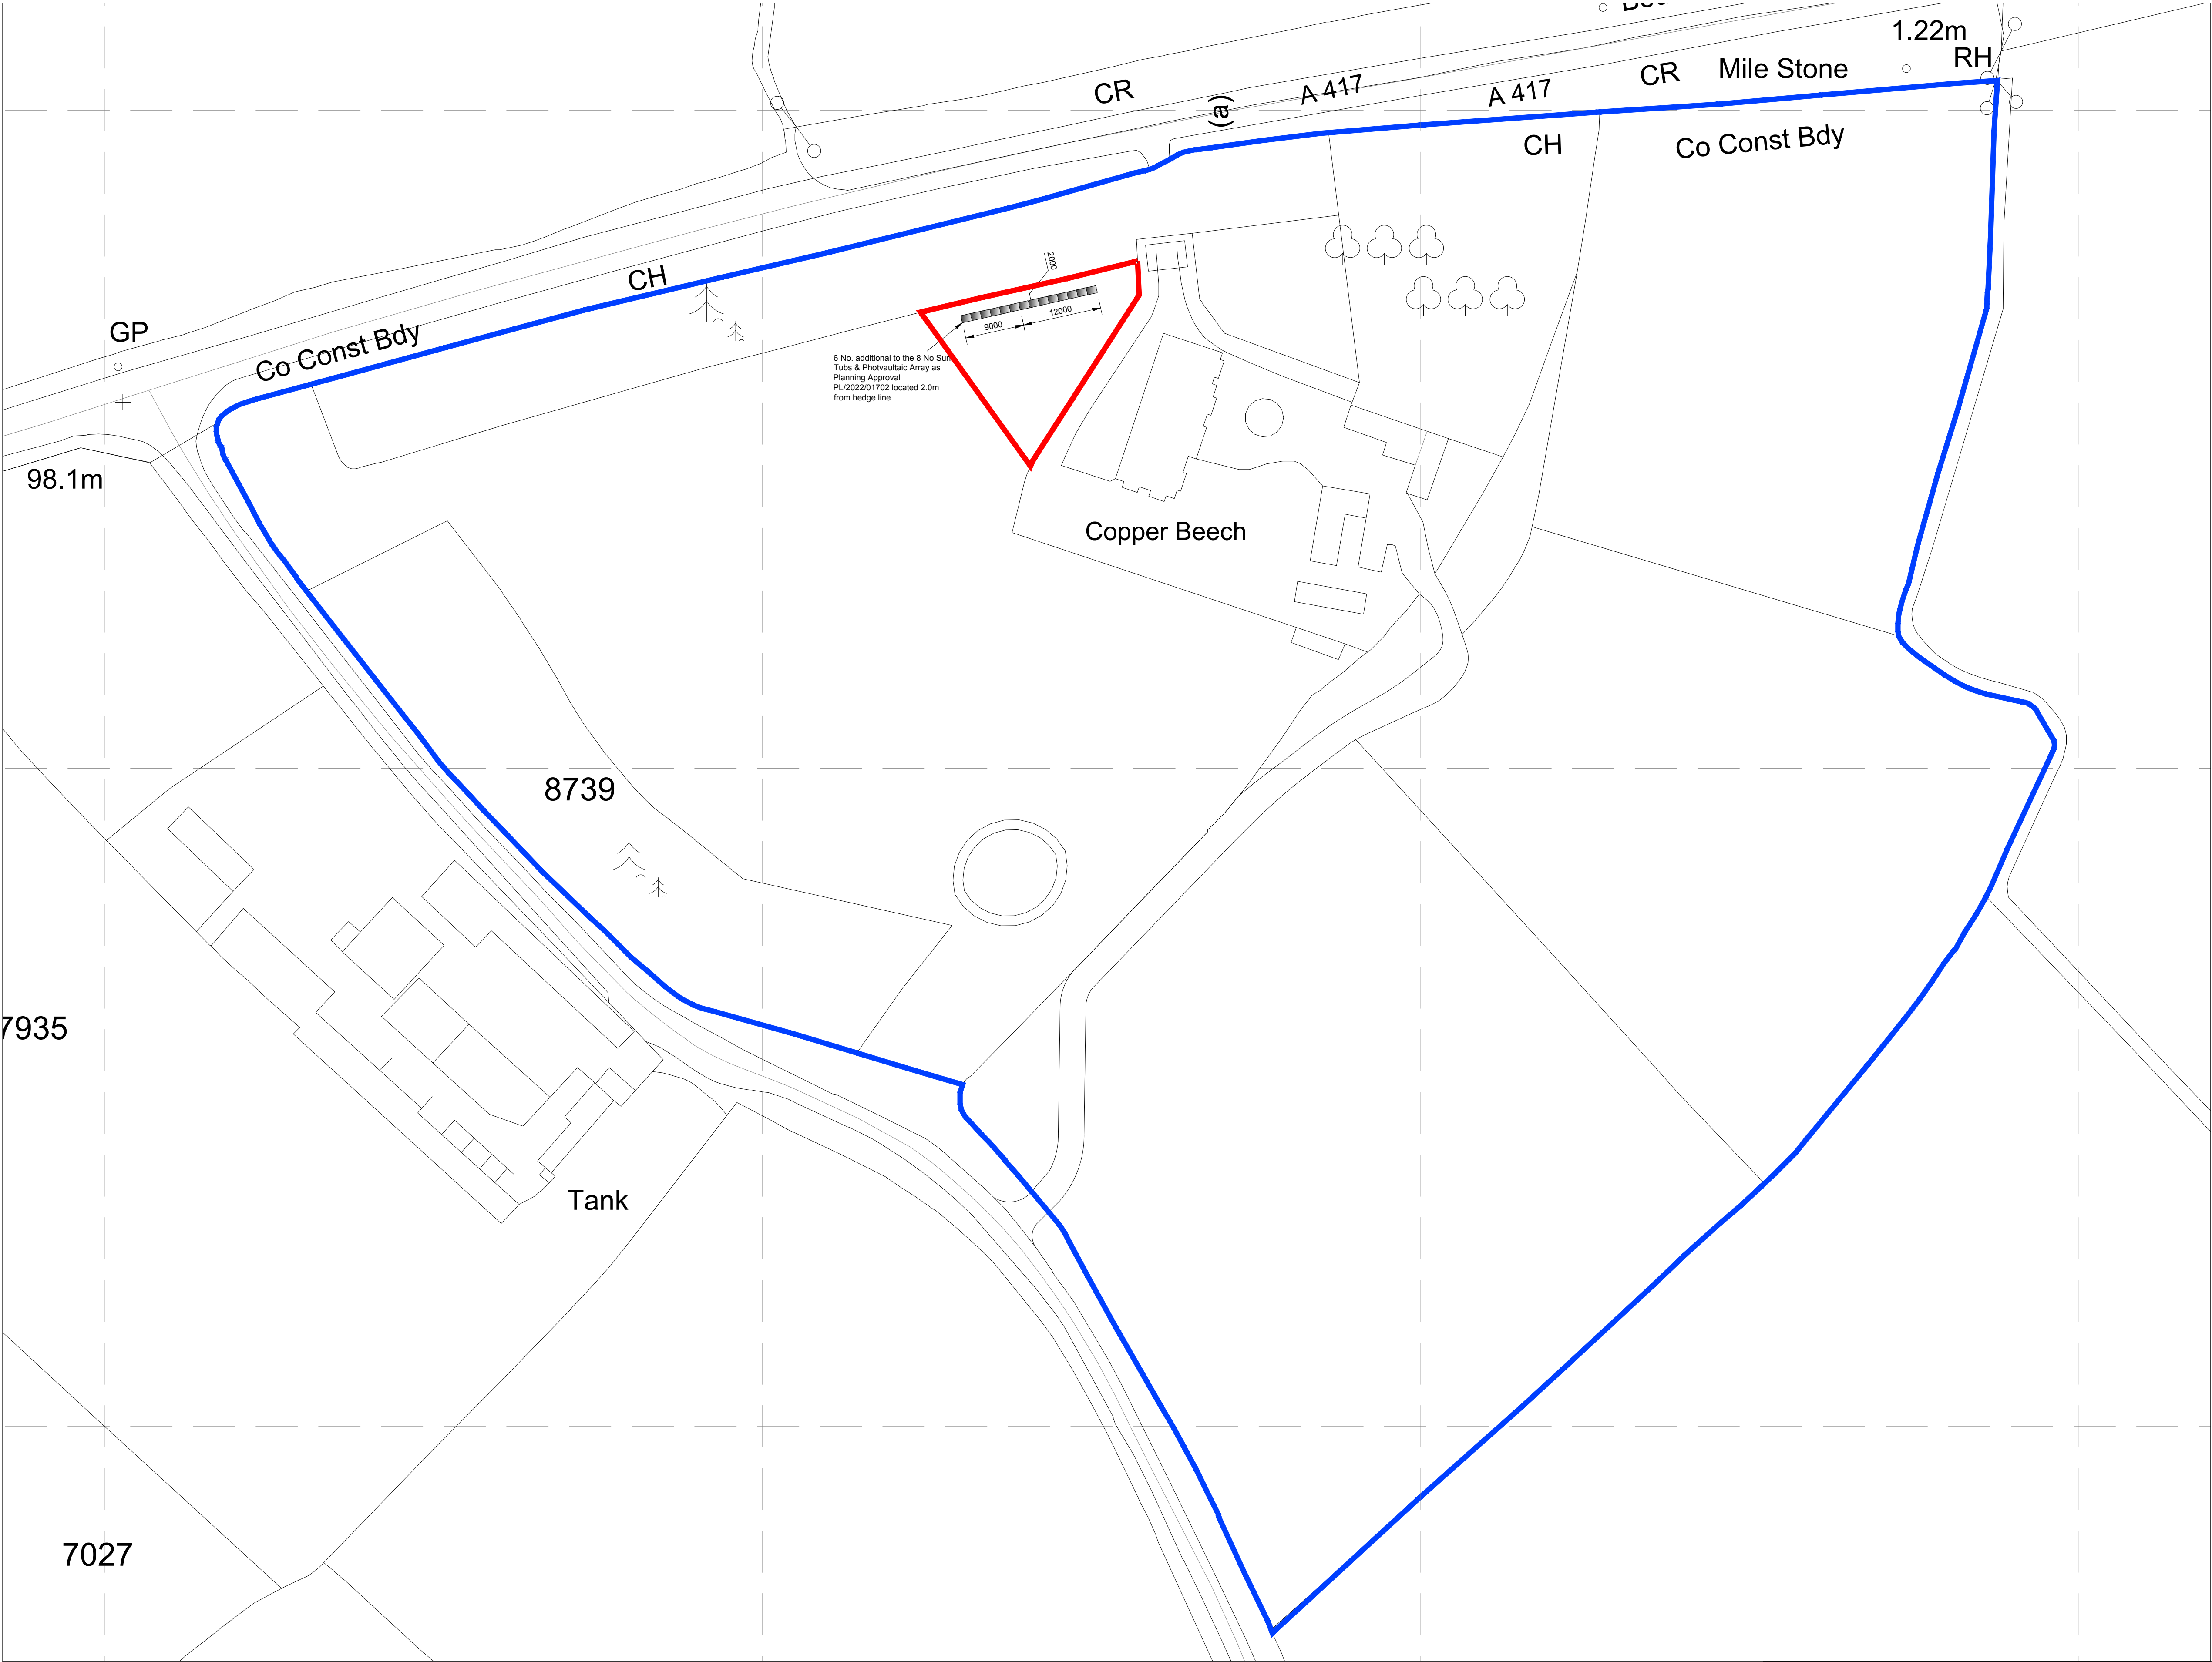

Revision Schedule			
Rev	Description	Date	By
PL0	Issued for Planning Approval	23/10/25	AT
PL1	Amended number of panels and reissued for Planning Approval	09/03/26	AT
PL2	Panel number amended	23/04/26	AT

PLANNING

Client

MR & MRS A GARRARD

Project

COPPER BEECH
MARSTON HILL
MEYSEY HAMPTON
GL7 5LH

Drawing Description


SITE PLAN
AS PROPOSED

Scale	Sheet Size	Date
AS SHOWN	A1	OCT 2025

Drawn by	Checked by
AT	NCR

Project No	Drawing No	Revision
CS-24009	22	PL2

This drawing should not be scaled. Any discrepancies should be notified to Christopher Stanley Architecture & Planning Ltd. If this drawing is issued as digital data for the titled project, use this data for reference purposes only to assist in co-ordinating work. Christopher Stanley Architecture & Planning Ltd take no responsibility for its accuracy. This drawing is copyright of Christopher Stanley Architecture & Planning Ltd and may not be copied or reproduced without permission.

 

Site Plan - As Proposed - 1:500