



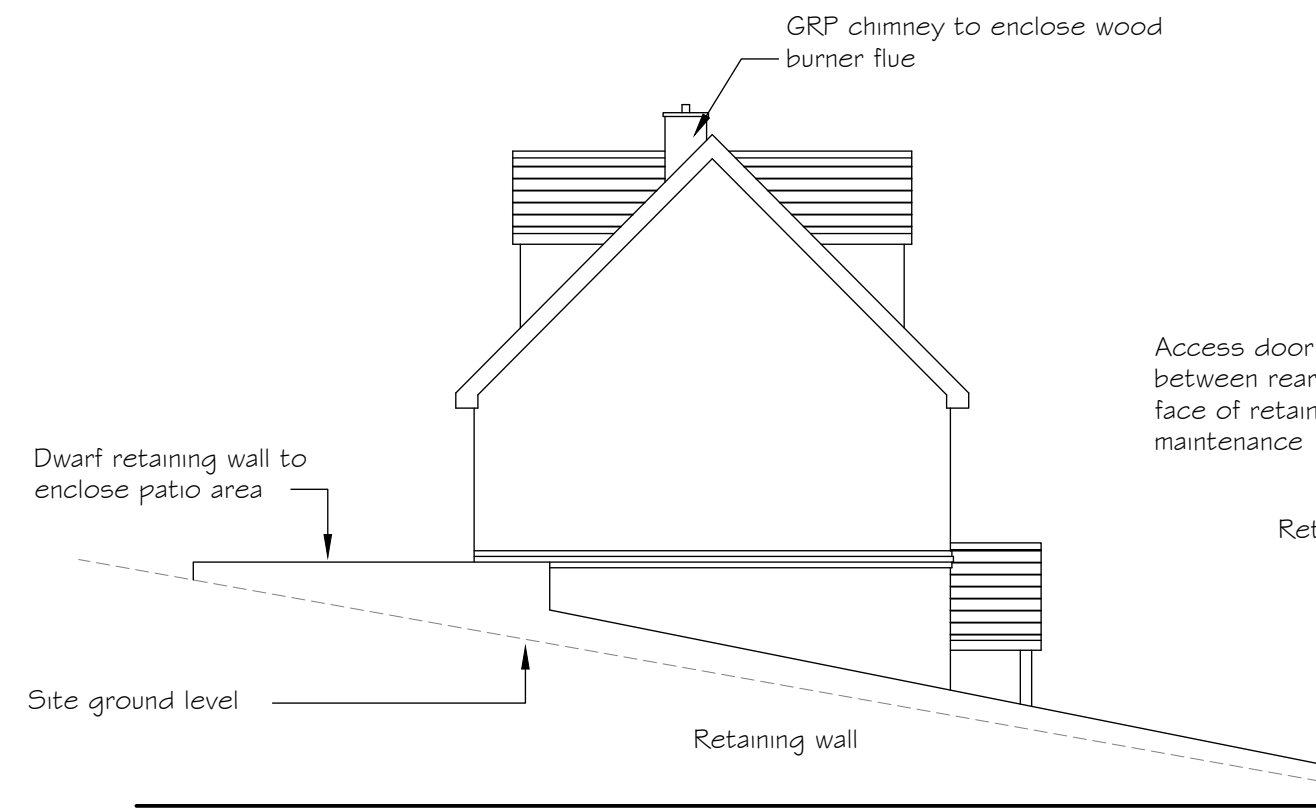


North West Elevation




South West Elevation

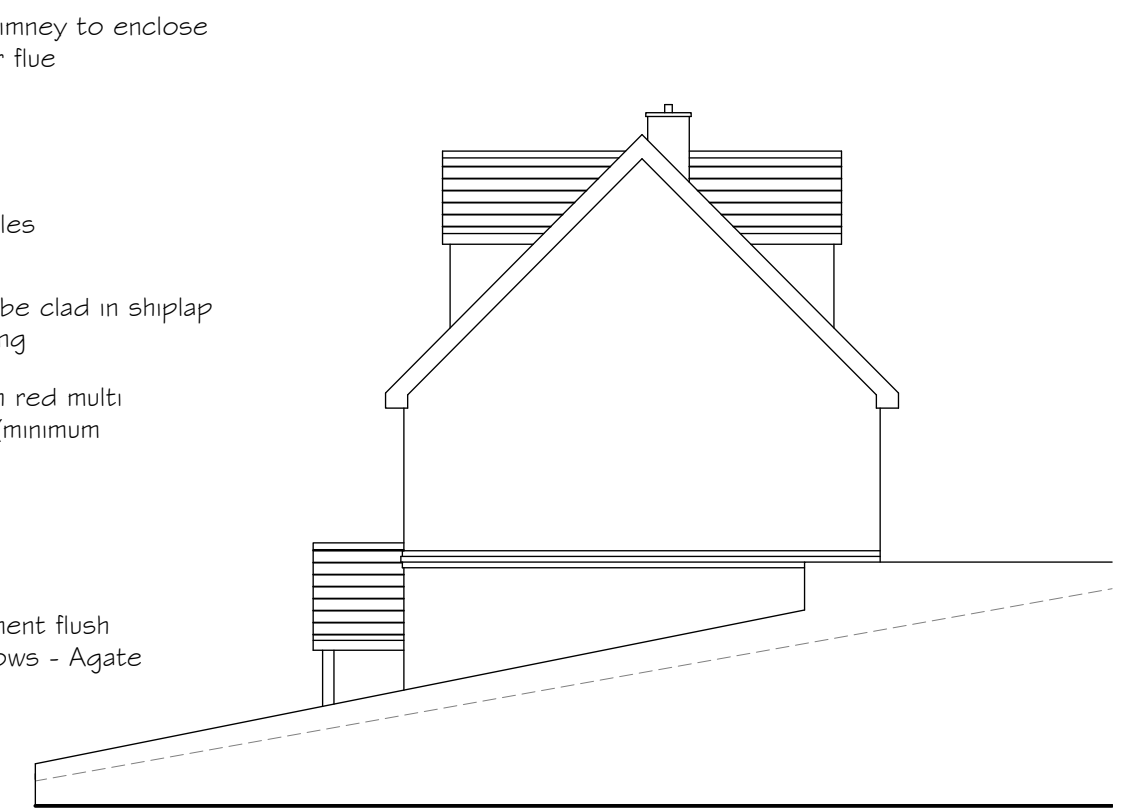

South East Elevation

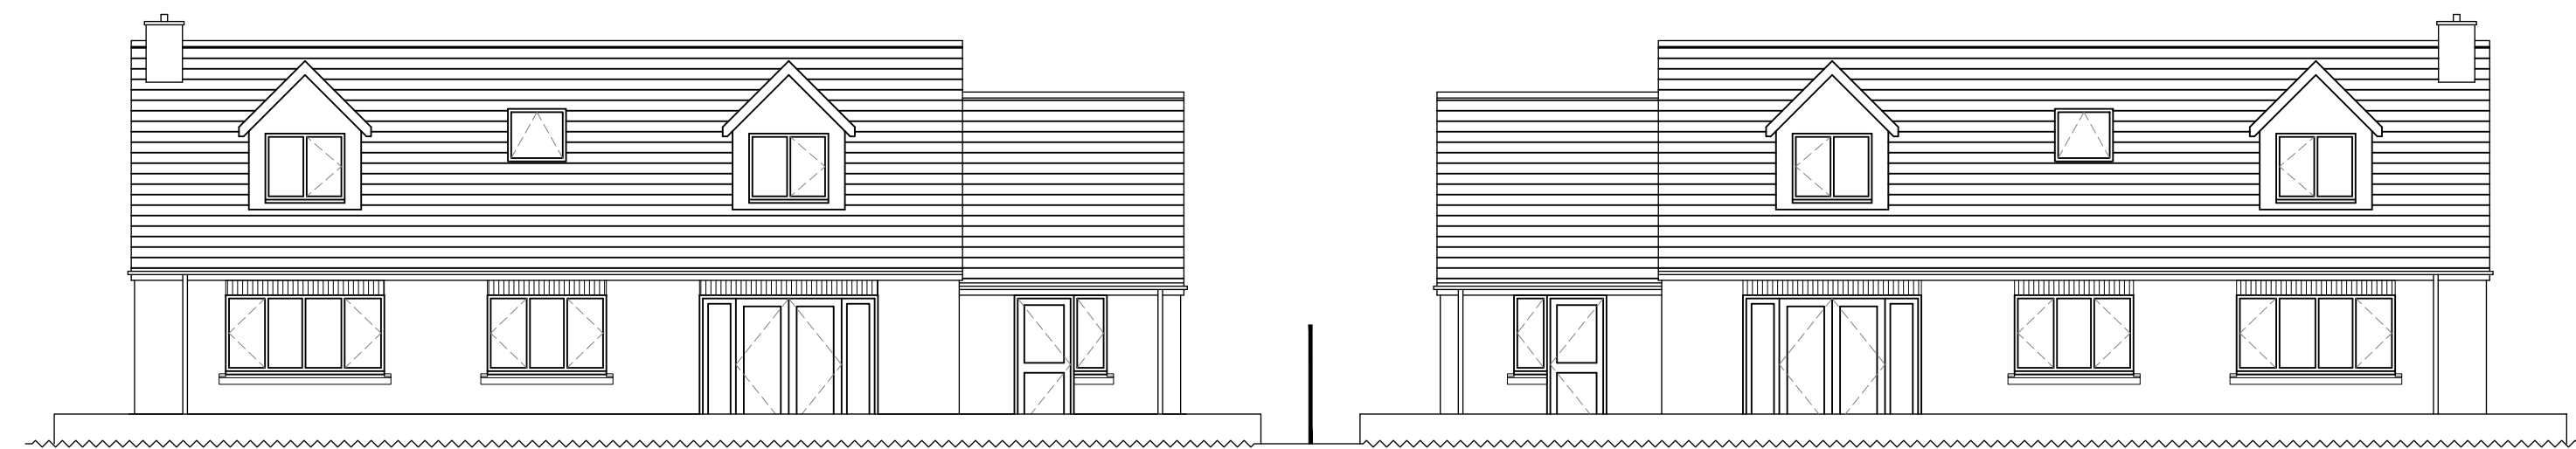

North East Elevation

 

Leslie Timmons BSc (Hons)
Building Surveyor

Client
Stuart Ingram
Manor Farm
Church Road, Idmiston
SP4 0AS

Project
Erection of 2no. detached four bed dwellings
with integral garages, access & associated
works

Drawing title
Elevations showing proposed
retaining wall

Scale 1:100	Drawn LJT	Date March 2026
Drawing No. 3021-23		Revision

This drawing is the copyright of Leslie Timmons and must not be reproduced or used without permission. Figured dimensions to be taken in preference to scaled dimensions and site dimensions must be checked before work is commenced.