



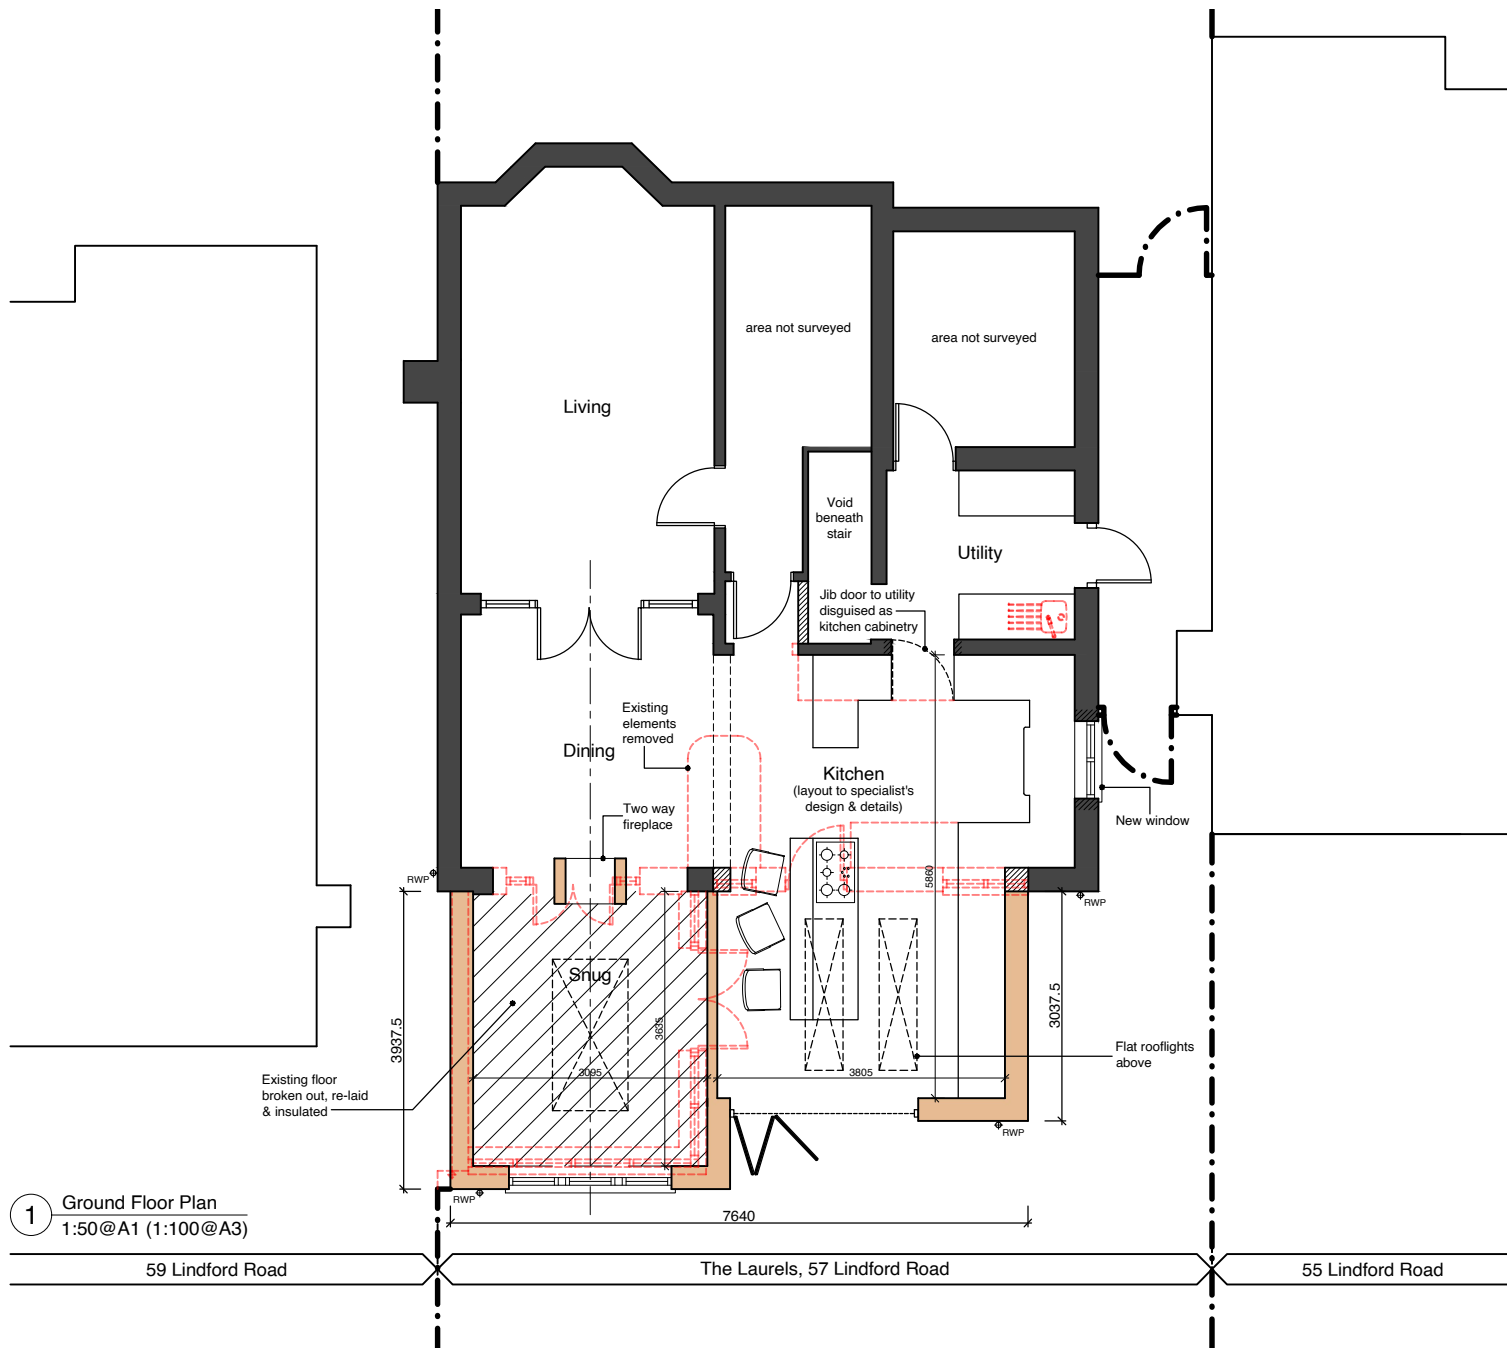


1 Ground Floor Plan
1:50@A1 (1:100@A3)



2 North East Elevation
1:50@A1 (1:100@A3)

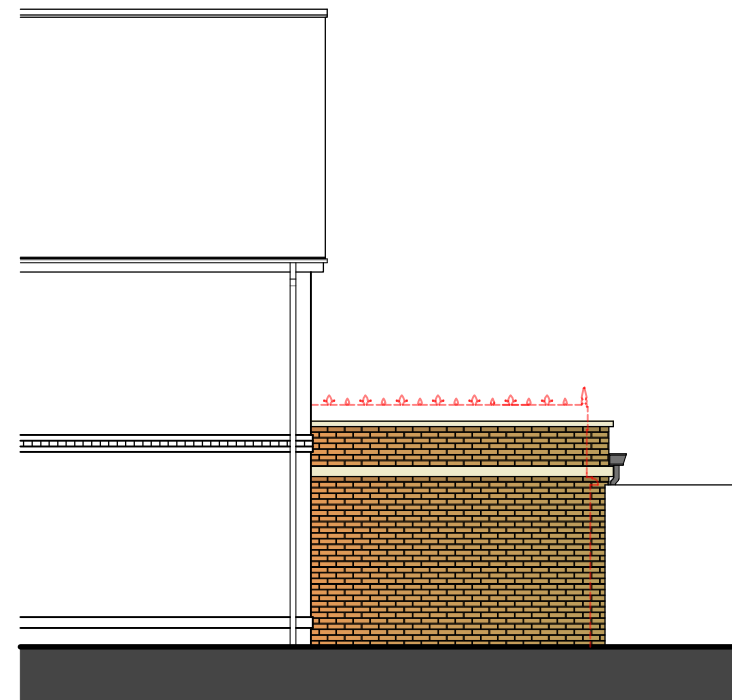

4 South East Elevation (viewed from no.59)
1:50@A1 (1:100@A3)

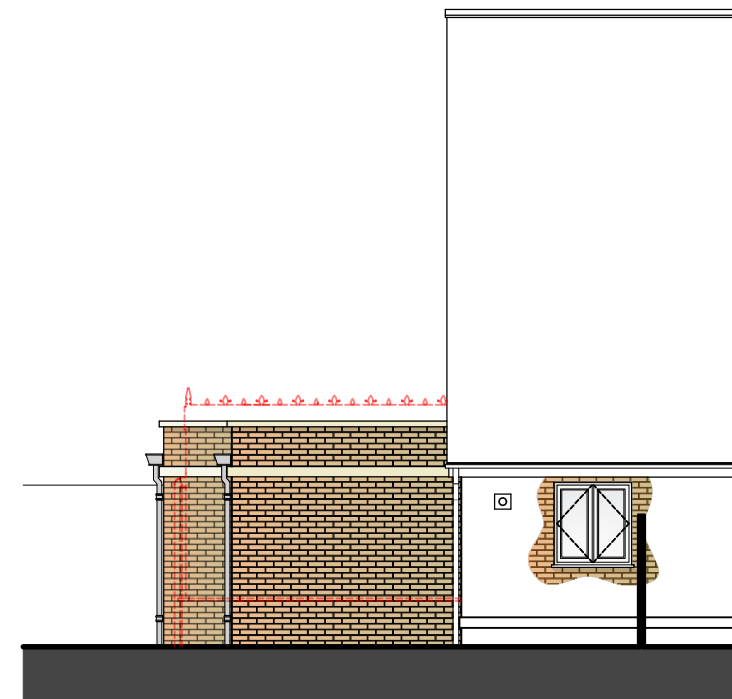

3 North West Elevation
1:50@A1 (1:100@A3)

NOTE - This drawing is copyright of MDC Architecture and is not to be reproduced - This drawing has been produced to support a sketch scheme/planning application and should not be used for any other purpose - Material colours indicated are illustrative only. Actual colours may vary between monitors, prints, and final materials. Please consult annotations and/or physical samples or swatches if/where required for accurate colour verification		
Rev	Revision Details	Date
-	Lawful Development submission	22.04.26
Legend - Existing/retained walls - Proposed walls - Proposed infill walls/blocked up openings - Existing walls/elements removed		
0 1 2 3 4 5 1:100@A3 Meters		
Project North		
mdeca.		
07402866166 martin@mdcarchitecture.co.uk		
Client	Mr J & Mrs D Edwards	
Project Address	The Laurels, 57 Lindford Road, Bishopdown, Salisbury, Wiltshire, SP1 3WX	
Description	Proposed Single Storey Rear Extension & Associated Alterations	
Title	Proposed Ground Floor Plan & Elevations	
Status	PLANNING	
Drawn by	MDC	
Approved by	MDC	
Scale	1:50 @ A1 (1:100 @ A3)	
Project No.	2605	
Drawing Ref.	PL	
Drawing Ref.	01	Rev