




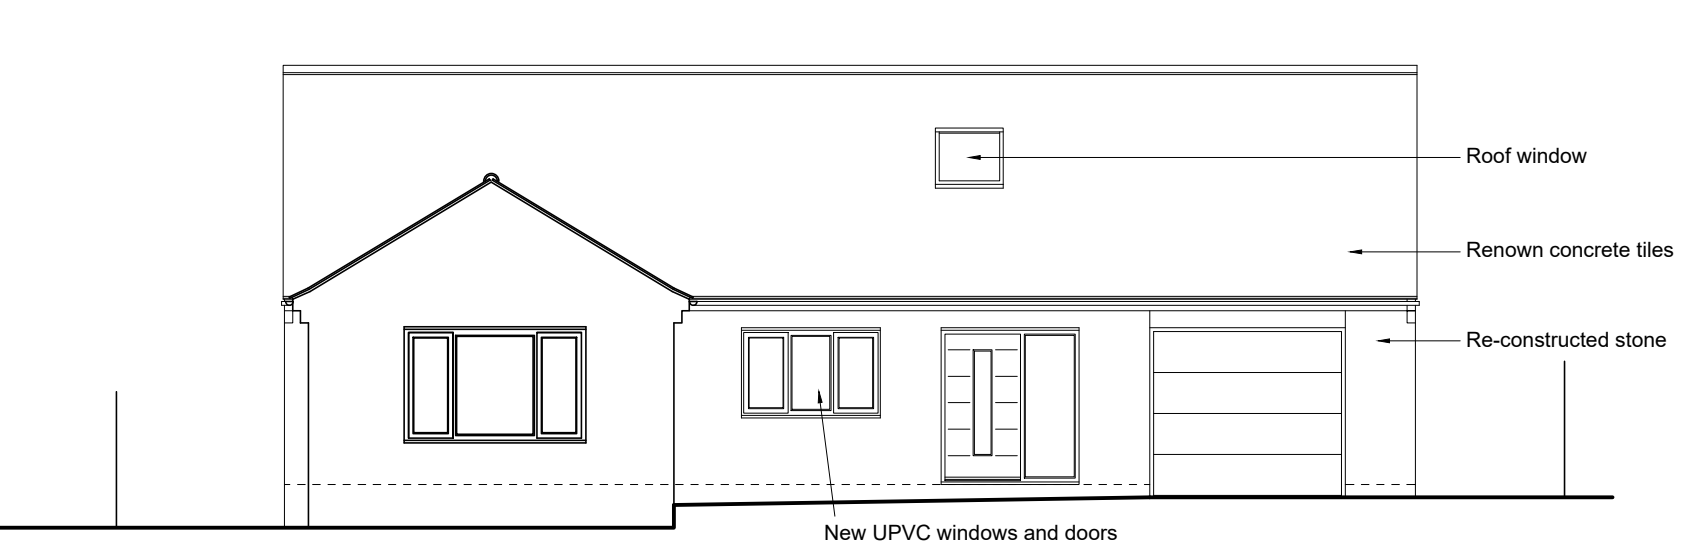


SOUTH (Front)
PROPOSED ELEVATIONS scale 1:100

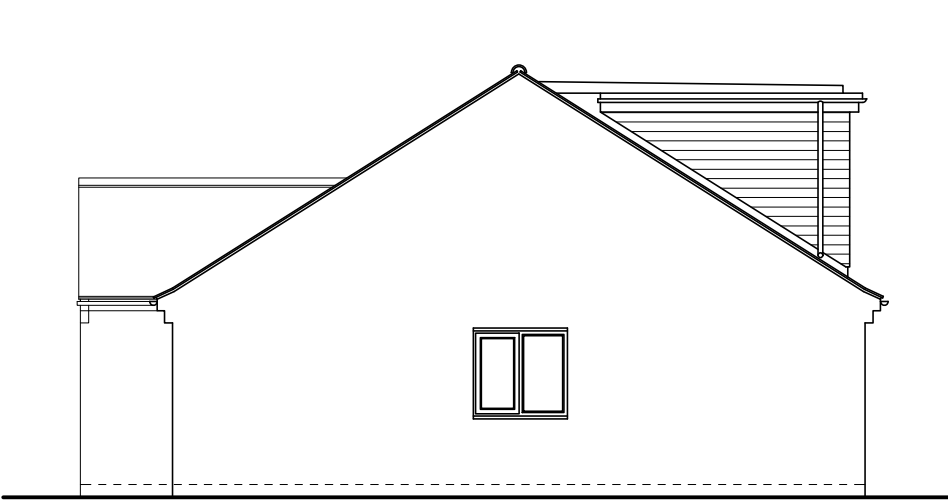


EAST (Side)

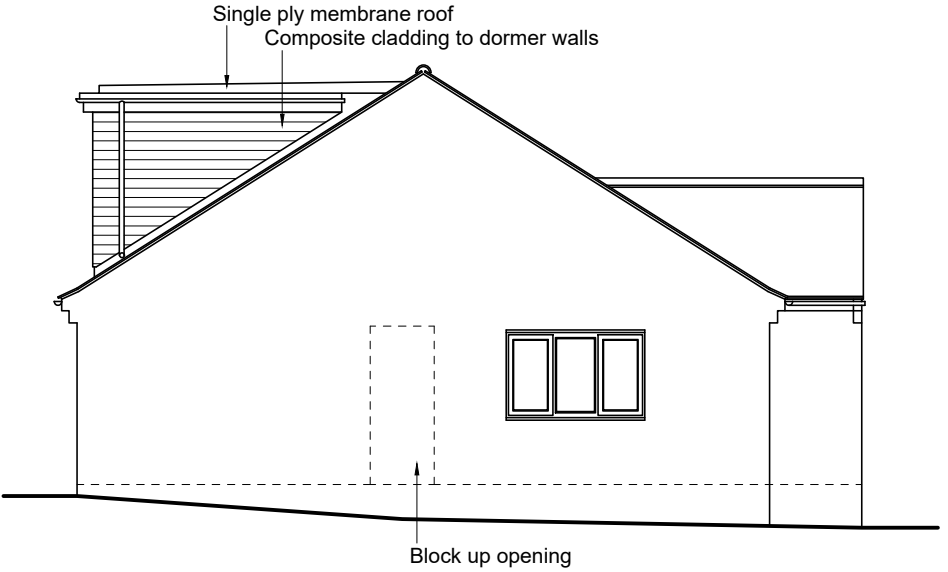


WEST (Side)

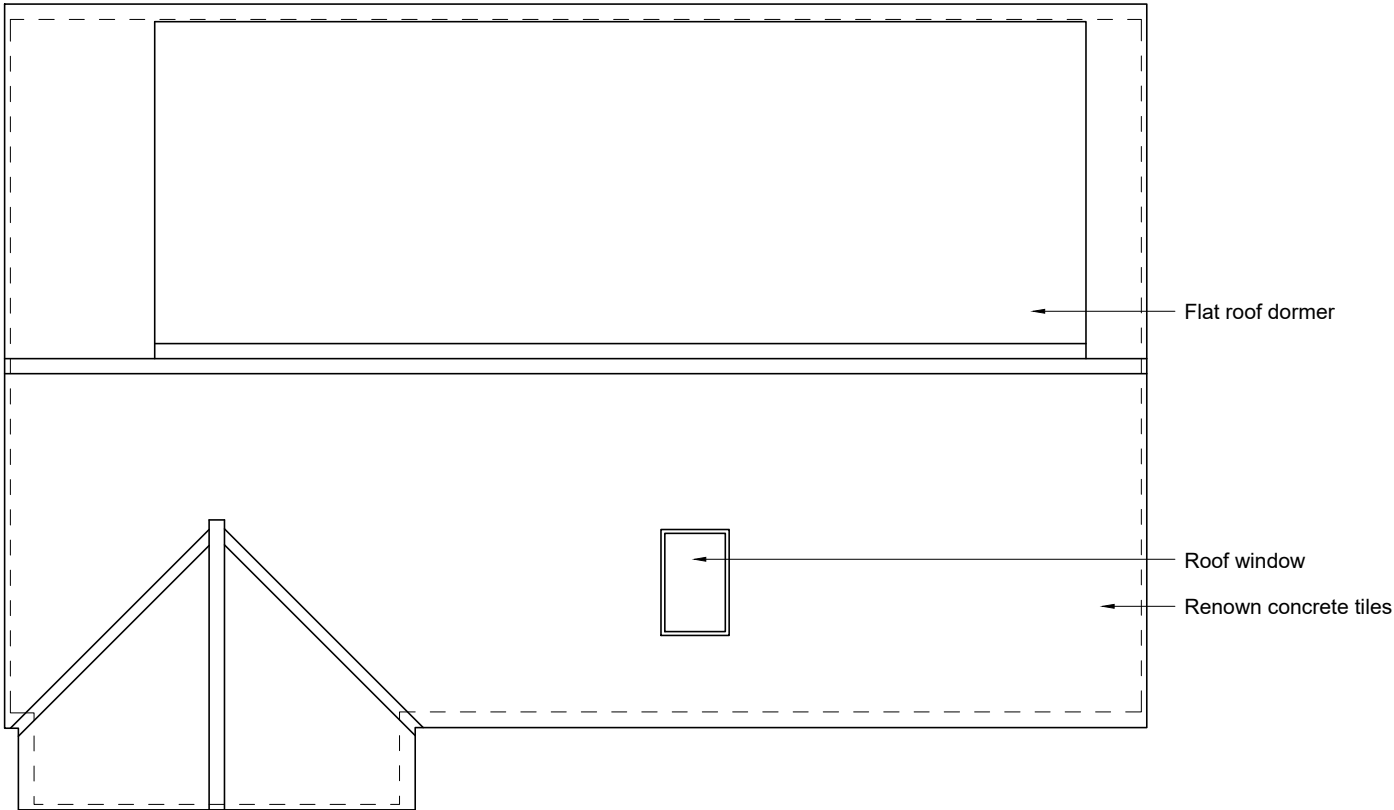


PROPOSED ROOF PLAN scale 1:100

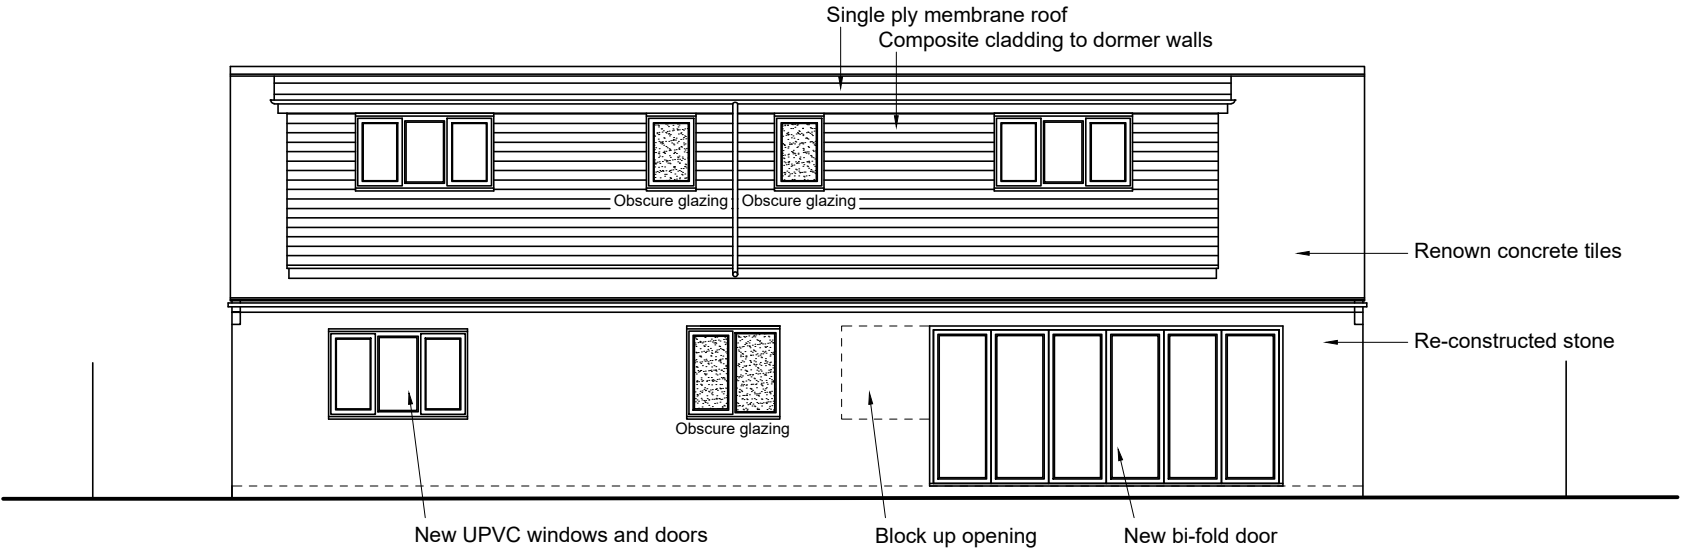

NORTH (Rear)

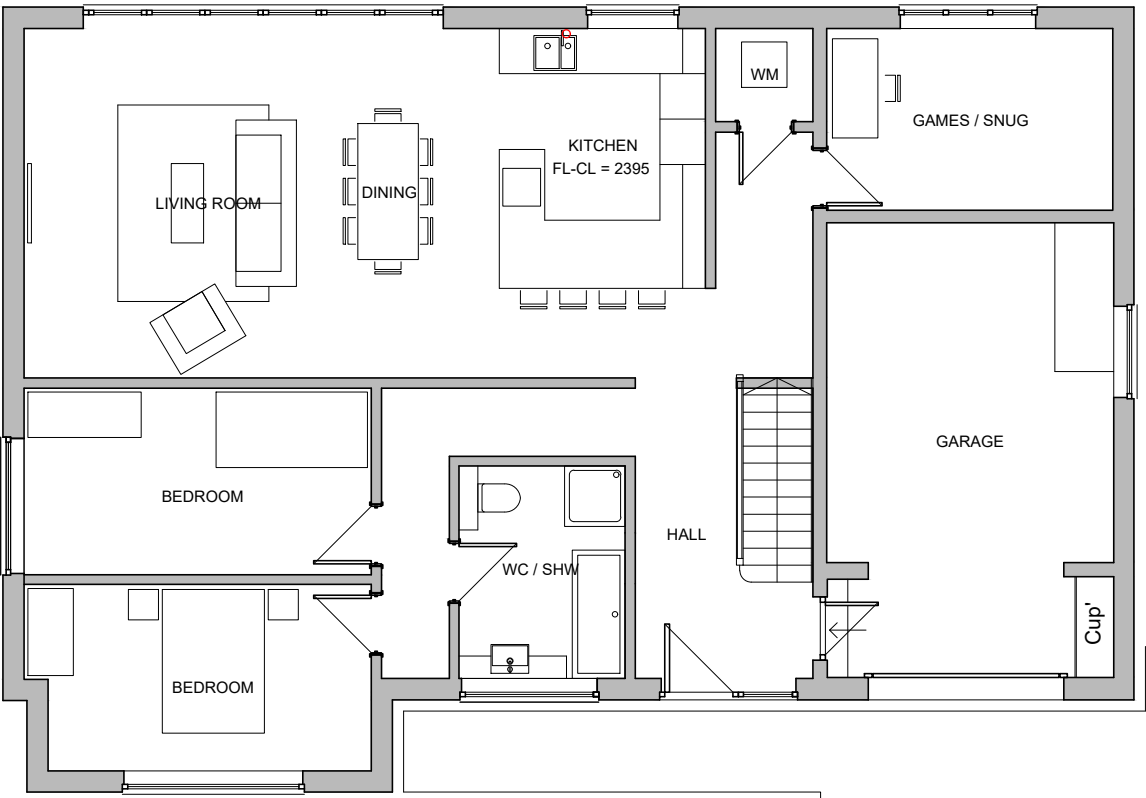

GROUND FLOOR PLAN
PROPOSED FLOOR PLANS scale 1:100

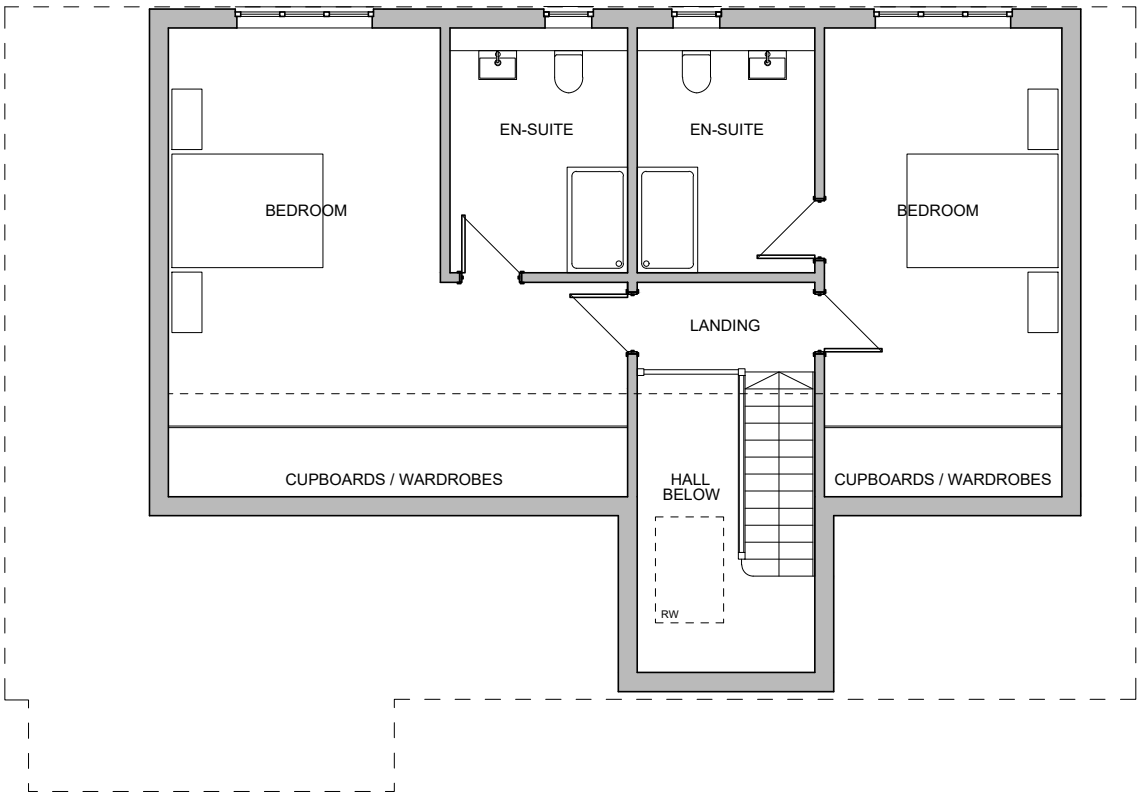

FIRST FLOOR PLAN