



Material Key

- 1. Aluminium windows
- 2. Timber cladding
- 3. Painted Brick walls & detailing to match exg
- 4. Roof tiles to match existing
- 5. Aluminium rainwater goods
- 6. Aluminium doors
- 7. Aluminium Facia
- 8. Single ply flat roof finish
- 9. Timber Facia
- 10. Steel Post

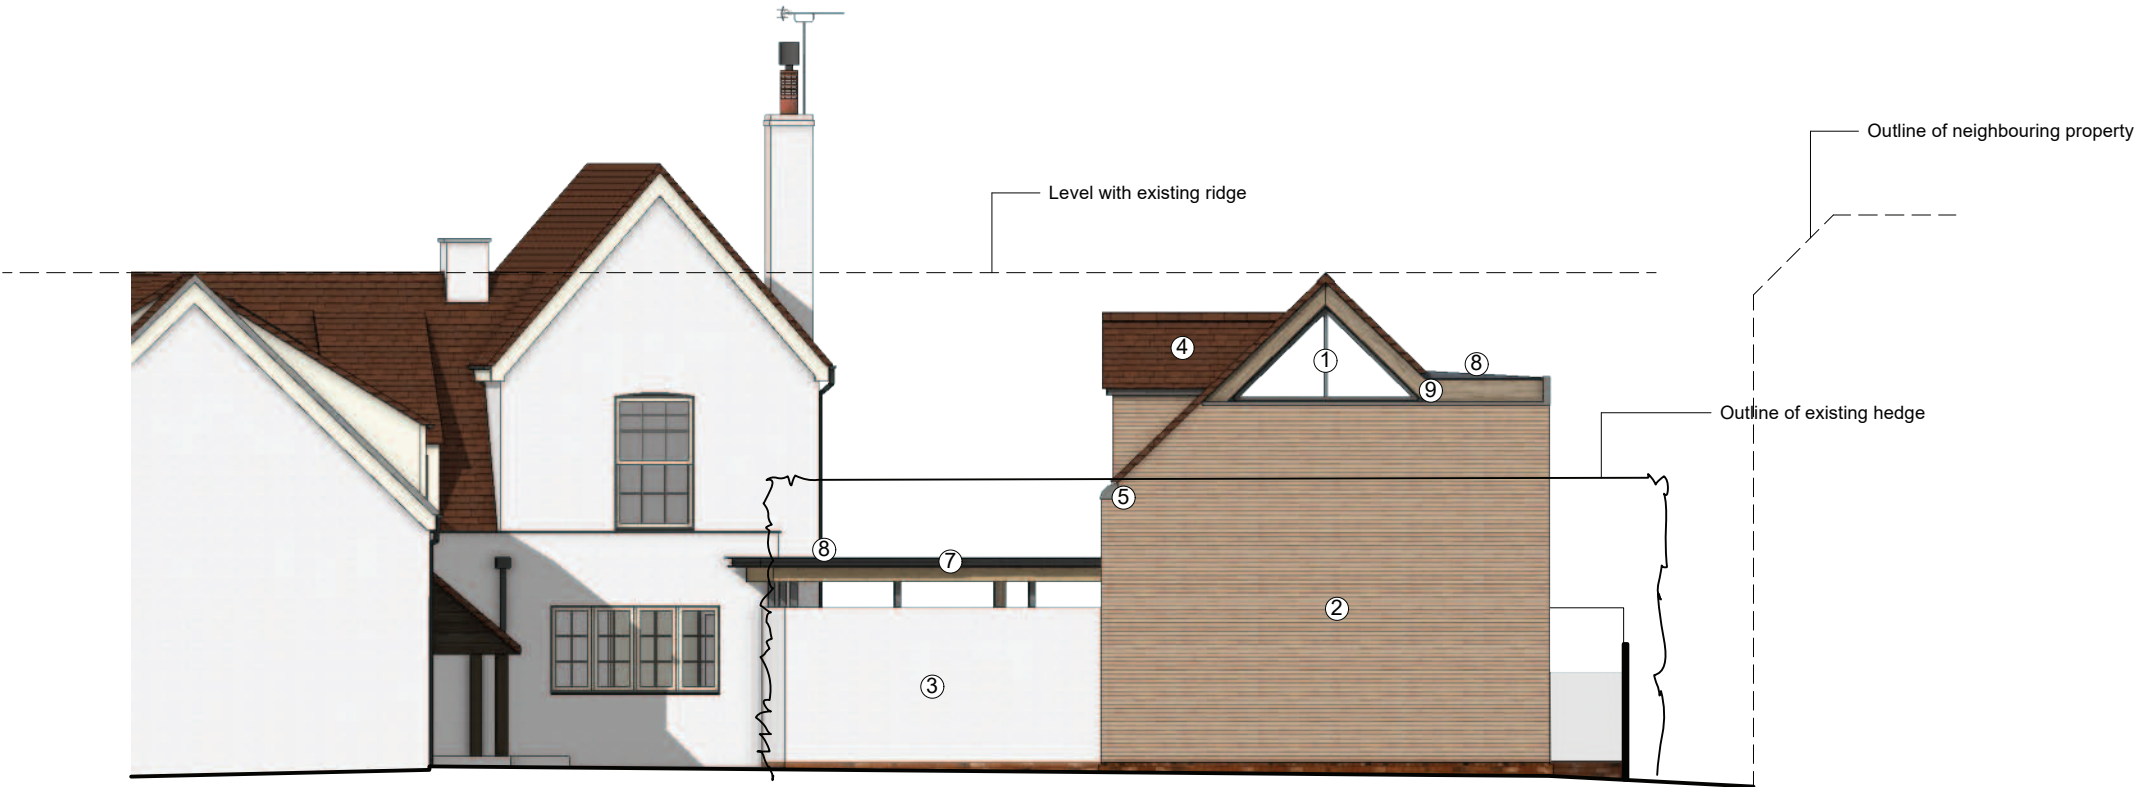

PROP. WEST ELEVATION 1:100

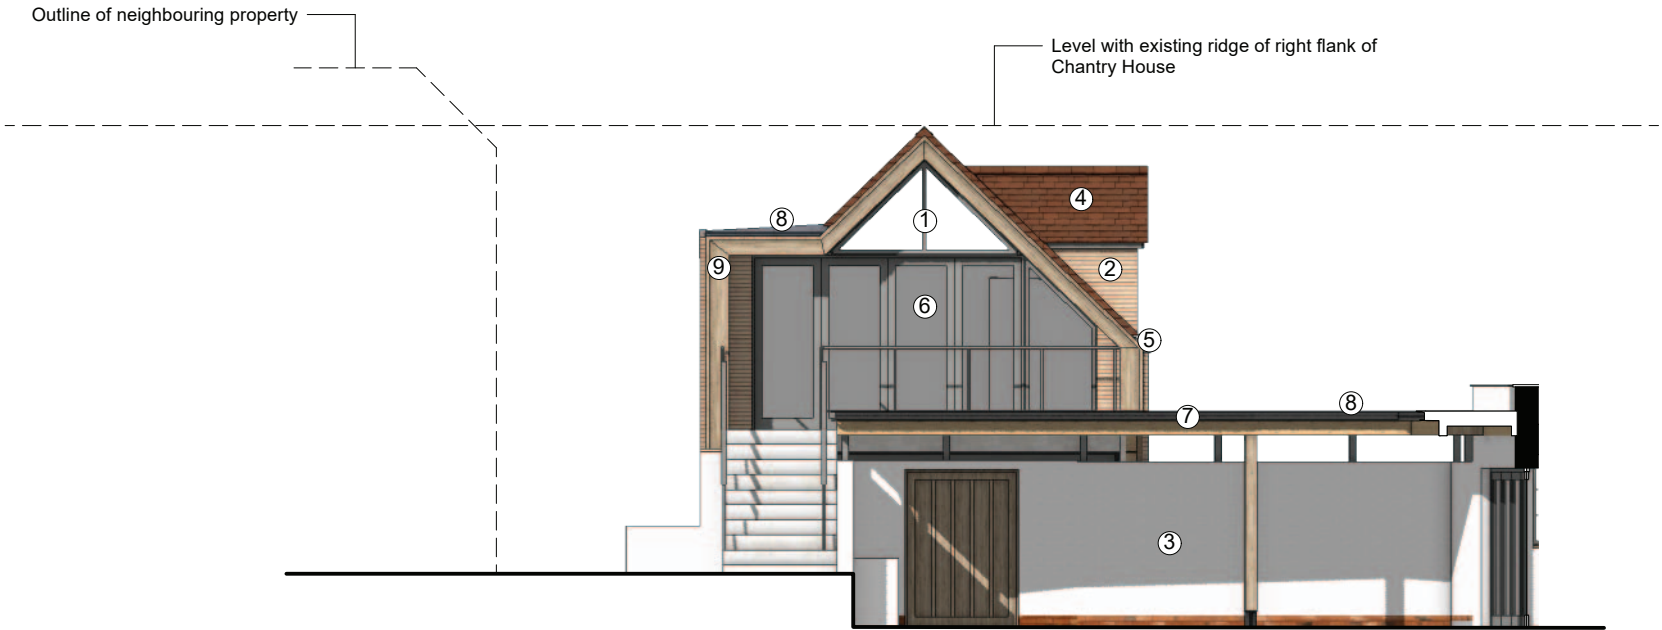

PROP. EAST ELEVATION 1:100



No.	Date	Revision Notes
OFFGRID ARCHITECTURE info@offgridarchitecture.co.uk www.offgridarchitecture.co.uk +44 (0)7759 482619		
These details are subject to all relevant statutory approvals. If in doubt, check. All dimensions are to be checked on site. Areas where quoted are approximate. Figure dimensions only are to be taken from this drawing. Any discrepancies with other related information is to be reported to OFFGRID Architecture prior to order construction/installation. This document should not be relied on or used in circumstances other than those for which it was originally prepared and for which OFFGRID Architecture was commissioned. OFFGRID Architecture accepts no responsibility for this document to any party other than the person by whom it was commissioned.		
Status	PLANNING	
Project Title	EXTENSIONS & ALTERATIONS	
Project Address	Chantry Hse, Ogbourne St George, Marlborough, SN8 1SU	
Sheet Title	PROP. ELEVATIONS CAR PORT	
Scale	Date	Drawn By
1:100 @ A3	25/11/2025	SJT
Project ID	2116 303	