


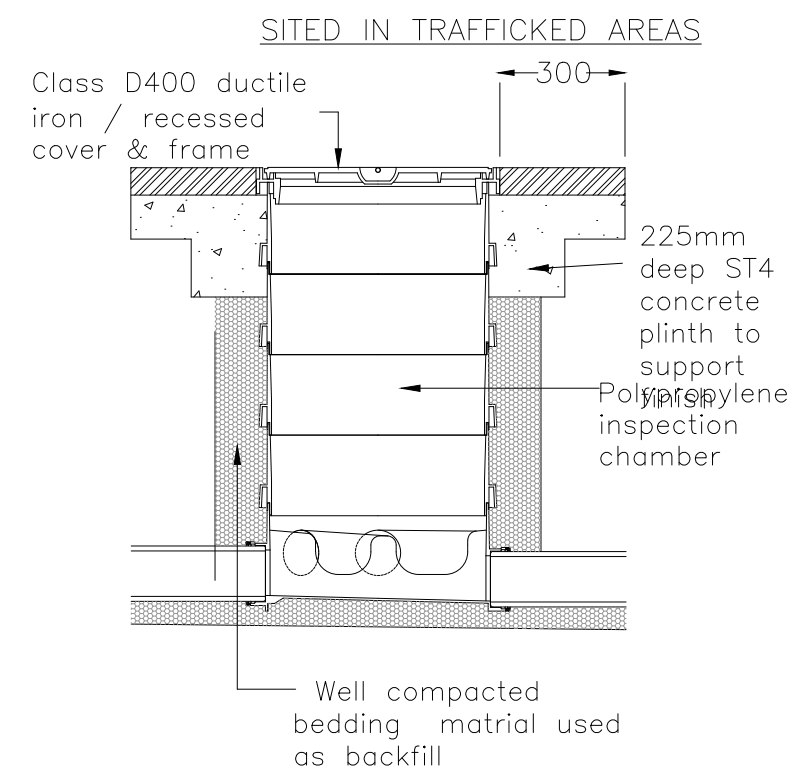


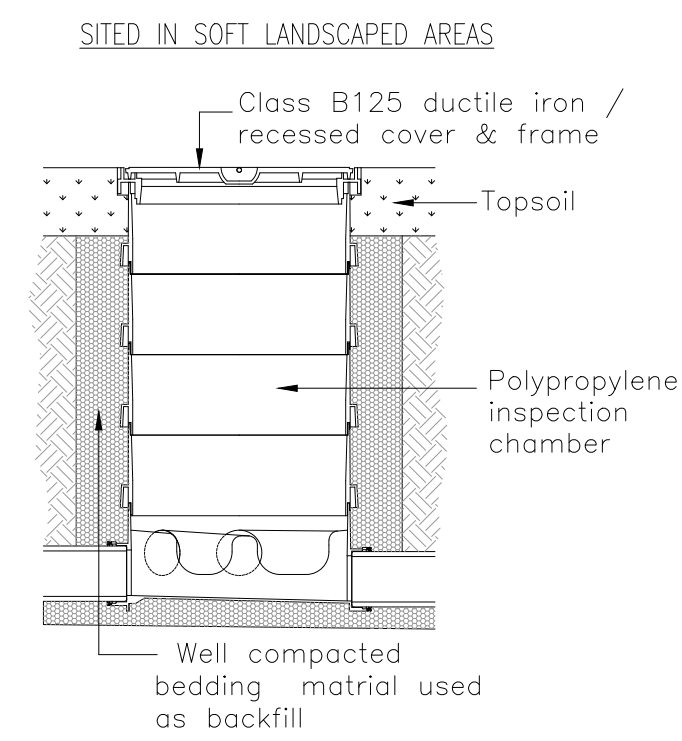


POLYPROPYLENE INSPECTION CHAMBER & COVER

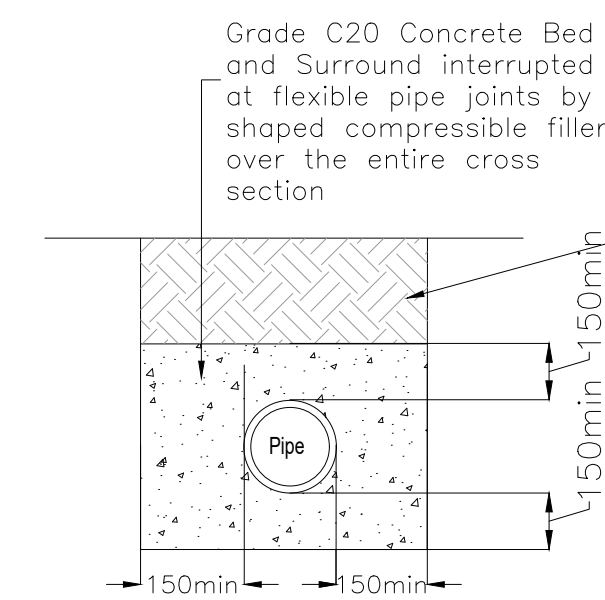


GRANULAR PIPE BEDDING AND SURROUND FOR UNLOADED APPLICATIONS AND TRAFFICKED AREAS WITH OVER 1.2M COVER

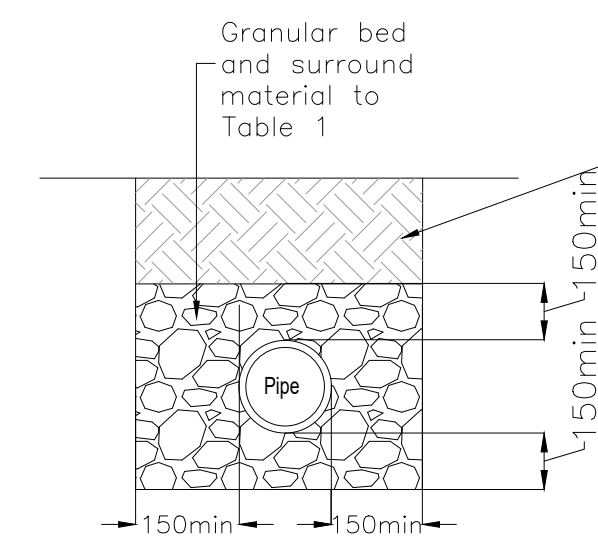


CONCRETE BEDDING AND SURROUND FOR TRAFFICKED AREAS <1.2M DEEP

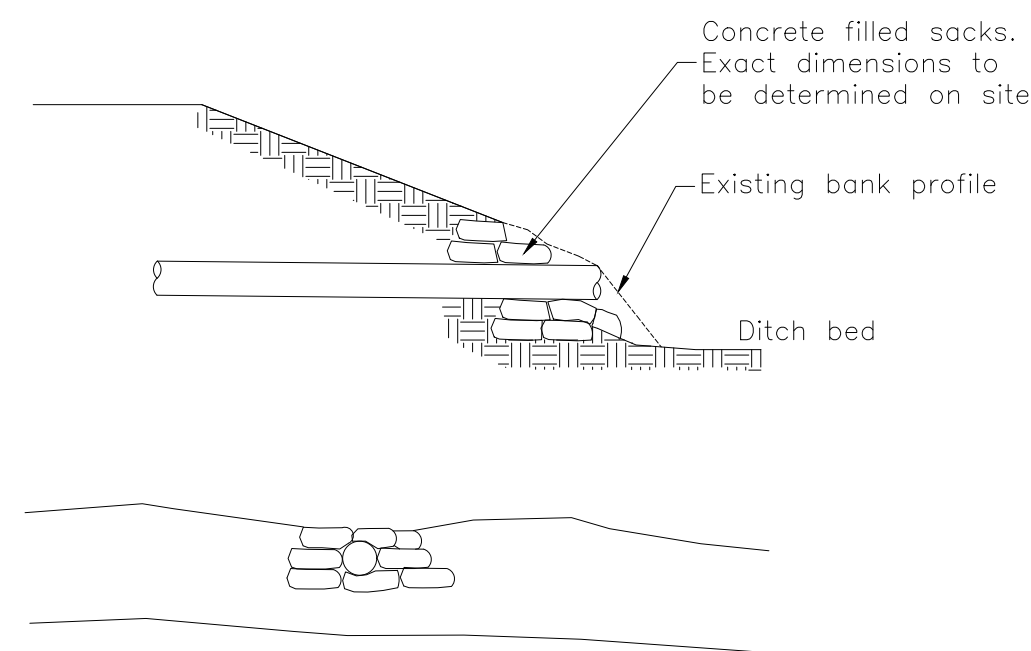


CONCRETE BAG HEADWALL

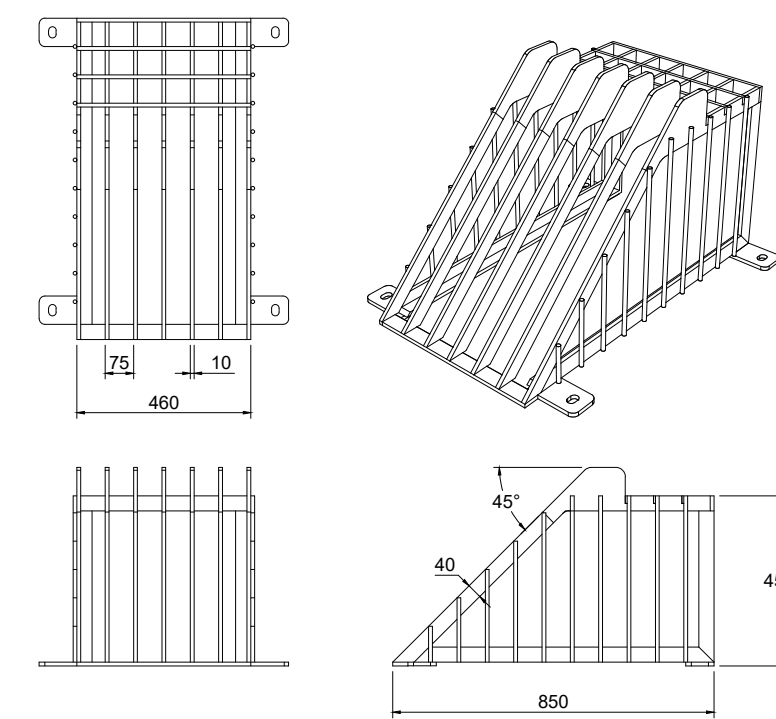

ALTHON 150mm CAGE TRASH SCREEN Or Similar Approved

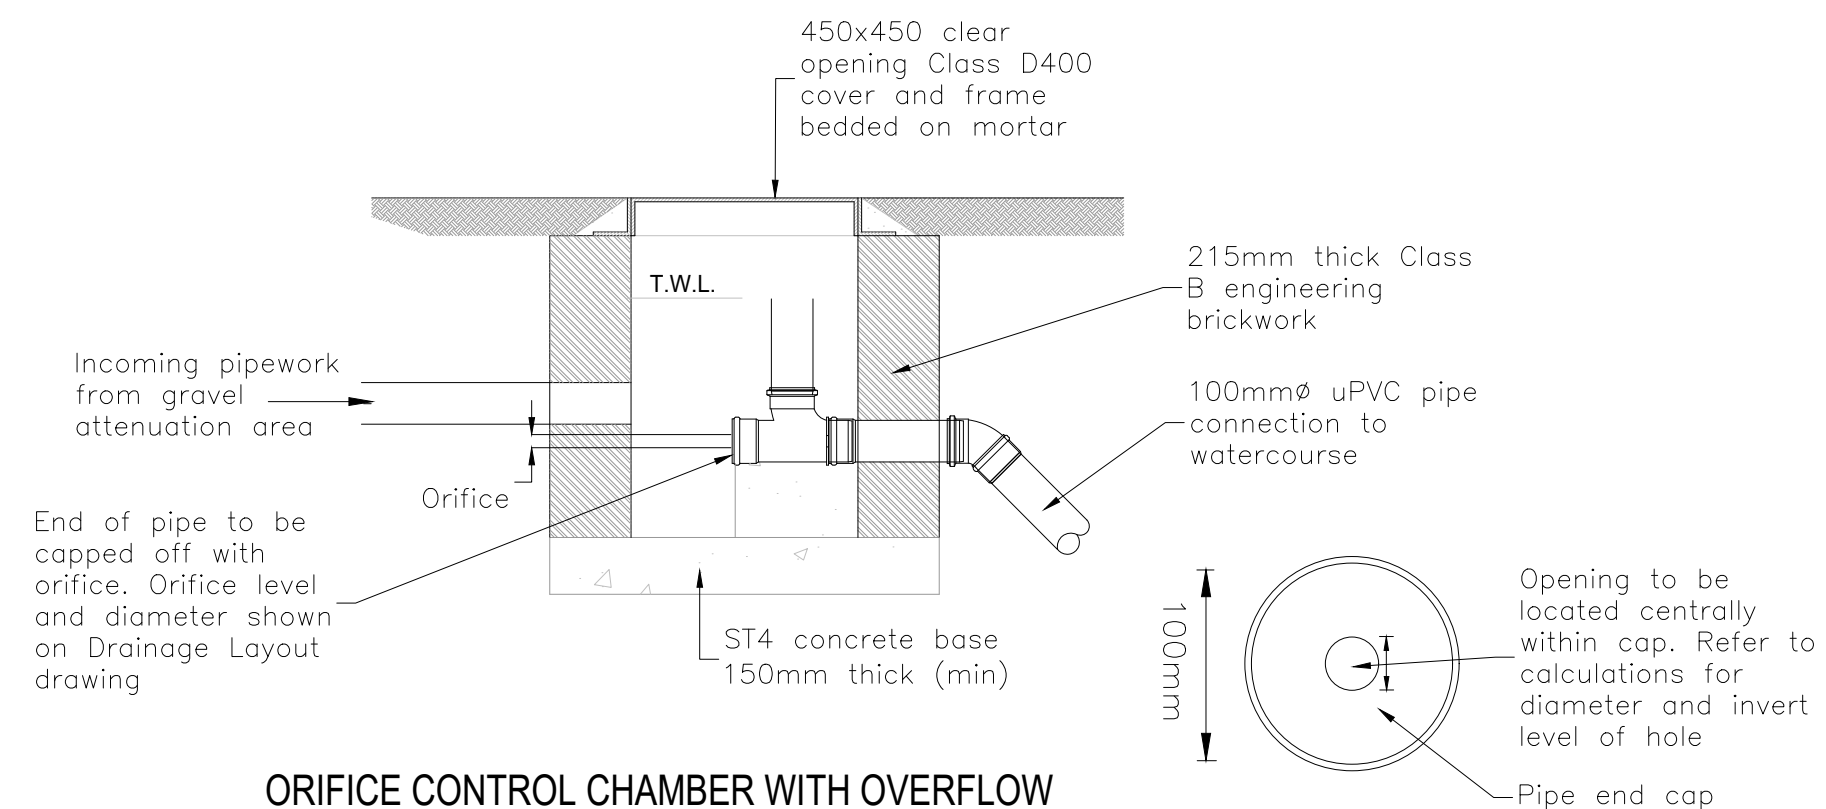

ORIFICE CONTROL CHAMBER WITH OVERFLOW

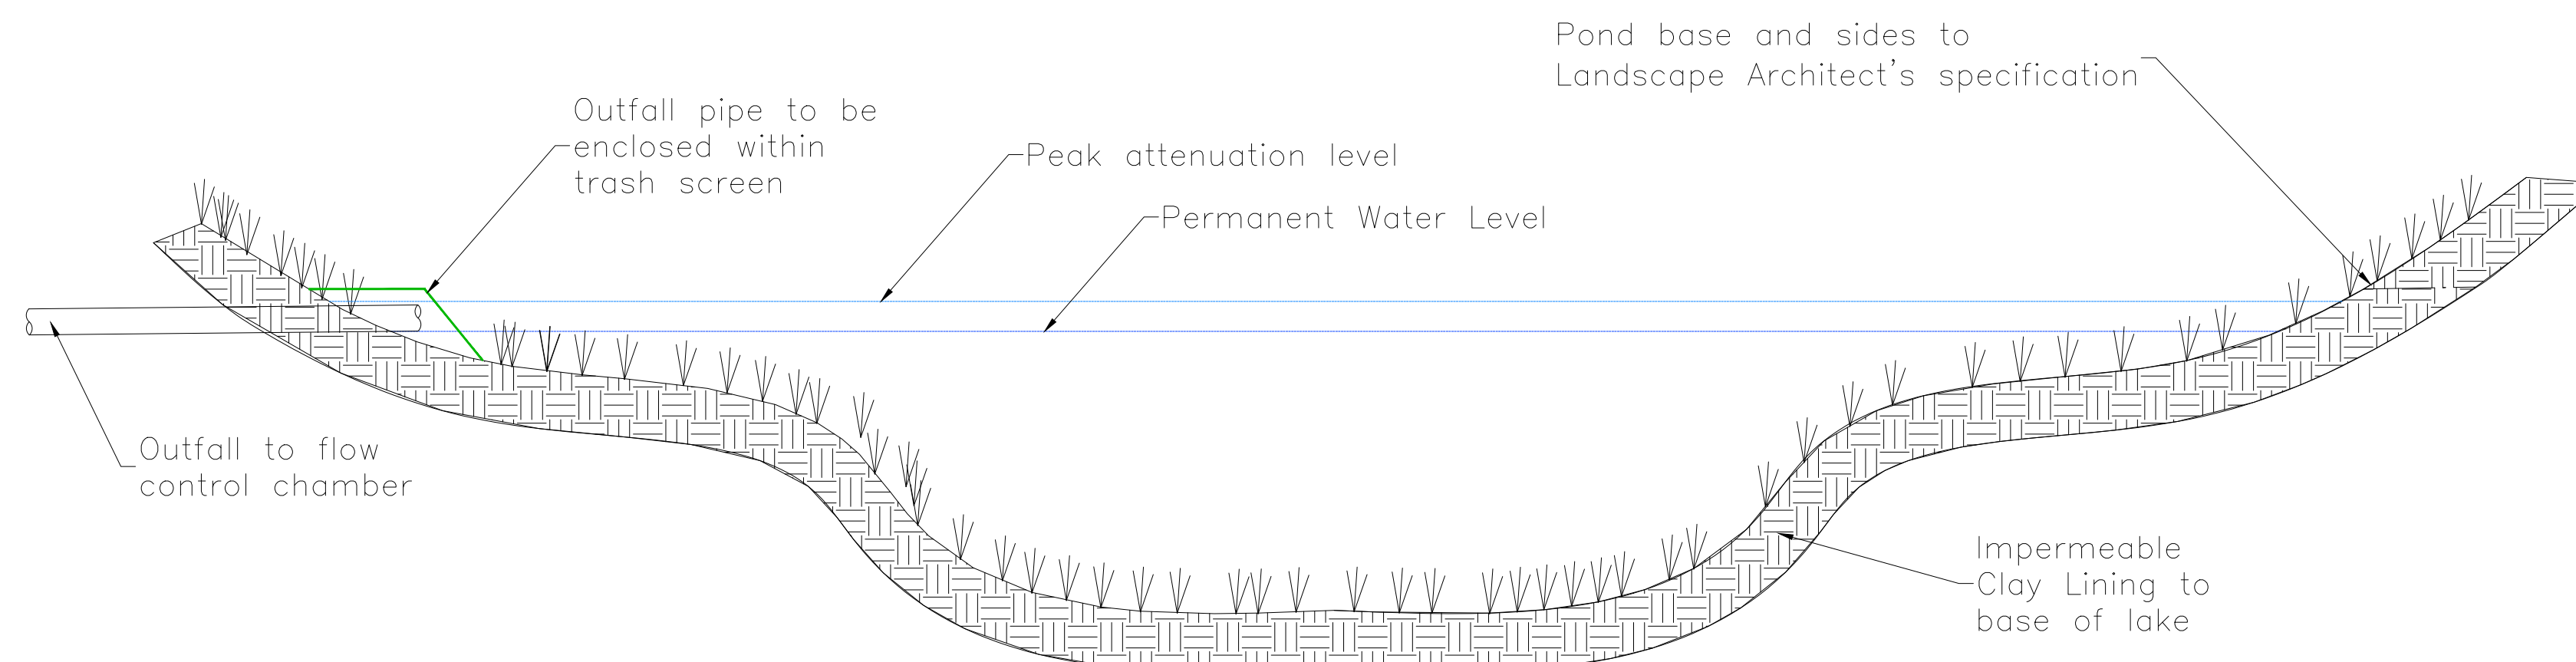

TYPICAL POND SECTION

Refer to drainage layout and section drawings for detailed levels.
Pond construction/material specification in accordance with Landscape Architect/Lake Specialist.

Do not scale from this drawing.
Work from stated dimensions only.

Rev	DESCRIPTION	Dim	Date
REVISIONS			
 Dixon Civils Drainage & Infrastructure Design www.DixonCivils.com 01249 490813 Enquiries@DixonCivils.com			
CLIENT D Guley			
JOB TITLE Proposed Lake Boundary Farm Melksham			
DRAWING TITLE Construction Details			
DATE	MARCH 2026	DRAWN	AD
DRAWING No.	1245-03-01	REV	NTS @ A1
PRELIMINARY ISSUE This drawing is the copyright of Dixon Civils Limited. It may not be reproduced or amended without the written approval of Dixon Civils Limited.			