


MATERIALS:
Walls: Bricks & Flint / Render
Roof: Clay tile
Windows: Timber
Doors: Timber
Rainwater: Cast iron

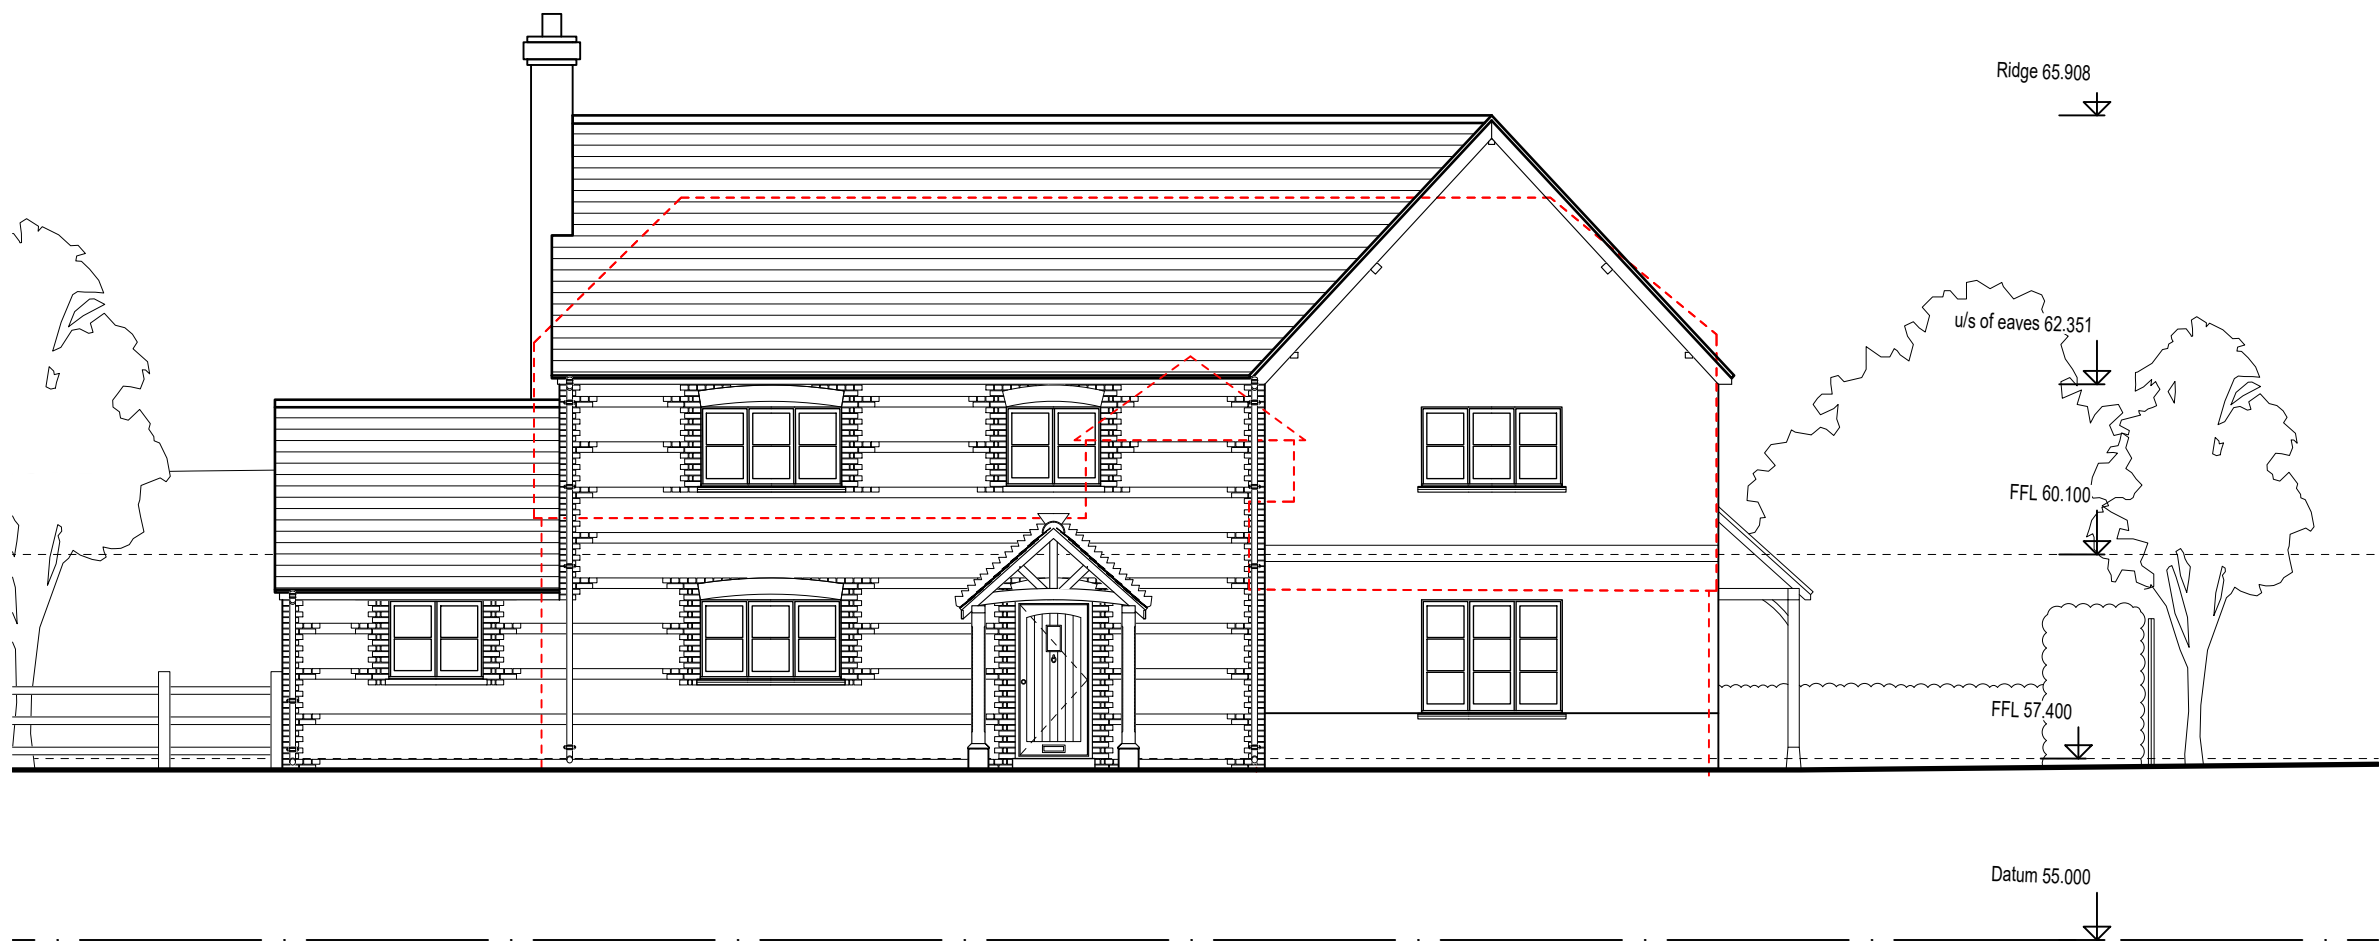

Proposed East Elevation



Proposed North Elevation



Proposed West Elevation



Proposed South Elevation

Revisions

Michael Lyons Architecture

1 Manor Farm Barns
Burcombe Lane, Burcombe
Salisbury, SP2 0EJ
Tel: 01722 743186
info@mlarchitecture.co.uk

Project:
Old Mill Barn
Middle Woodford

Drawing:
Proposed Elevations

Drawing No: **628/P.05**

Scale:
1:100 @ A1
1:200 @ A3

Origination Date: January 2024

Drawn by: LB
Issued by:
Approved by:

☒ For Approval	☐ For Comment
☐ For Information	☐ Tender
☐ Construction	☐ As Built