





© THIS DRAWING IS THE COPYRIGHT OF
MICHAEL LYONS ARCHITECTURE AND
MUST NOT BE COPIED, USED OR
DISCLOSED WITHOUT PRIOR PERMISSION.


MATERIALS:
Walls: Bricks & Flint / Render
Roof: Clay tile
Windows: Timber
Doors: Timber
Rainwater: Cast iron

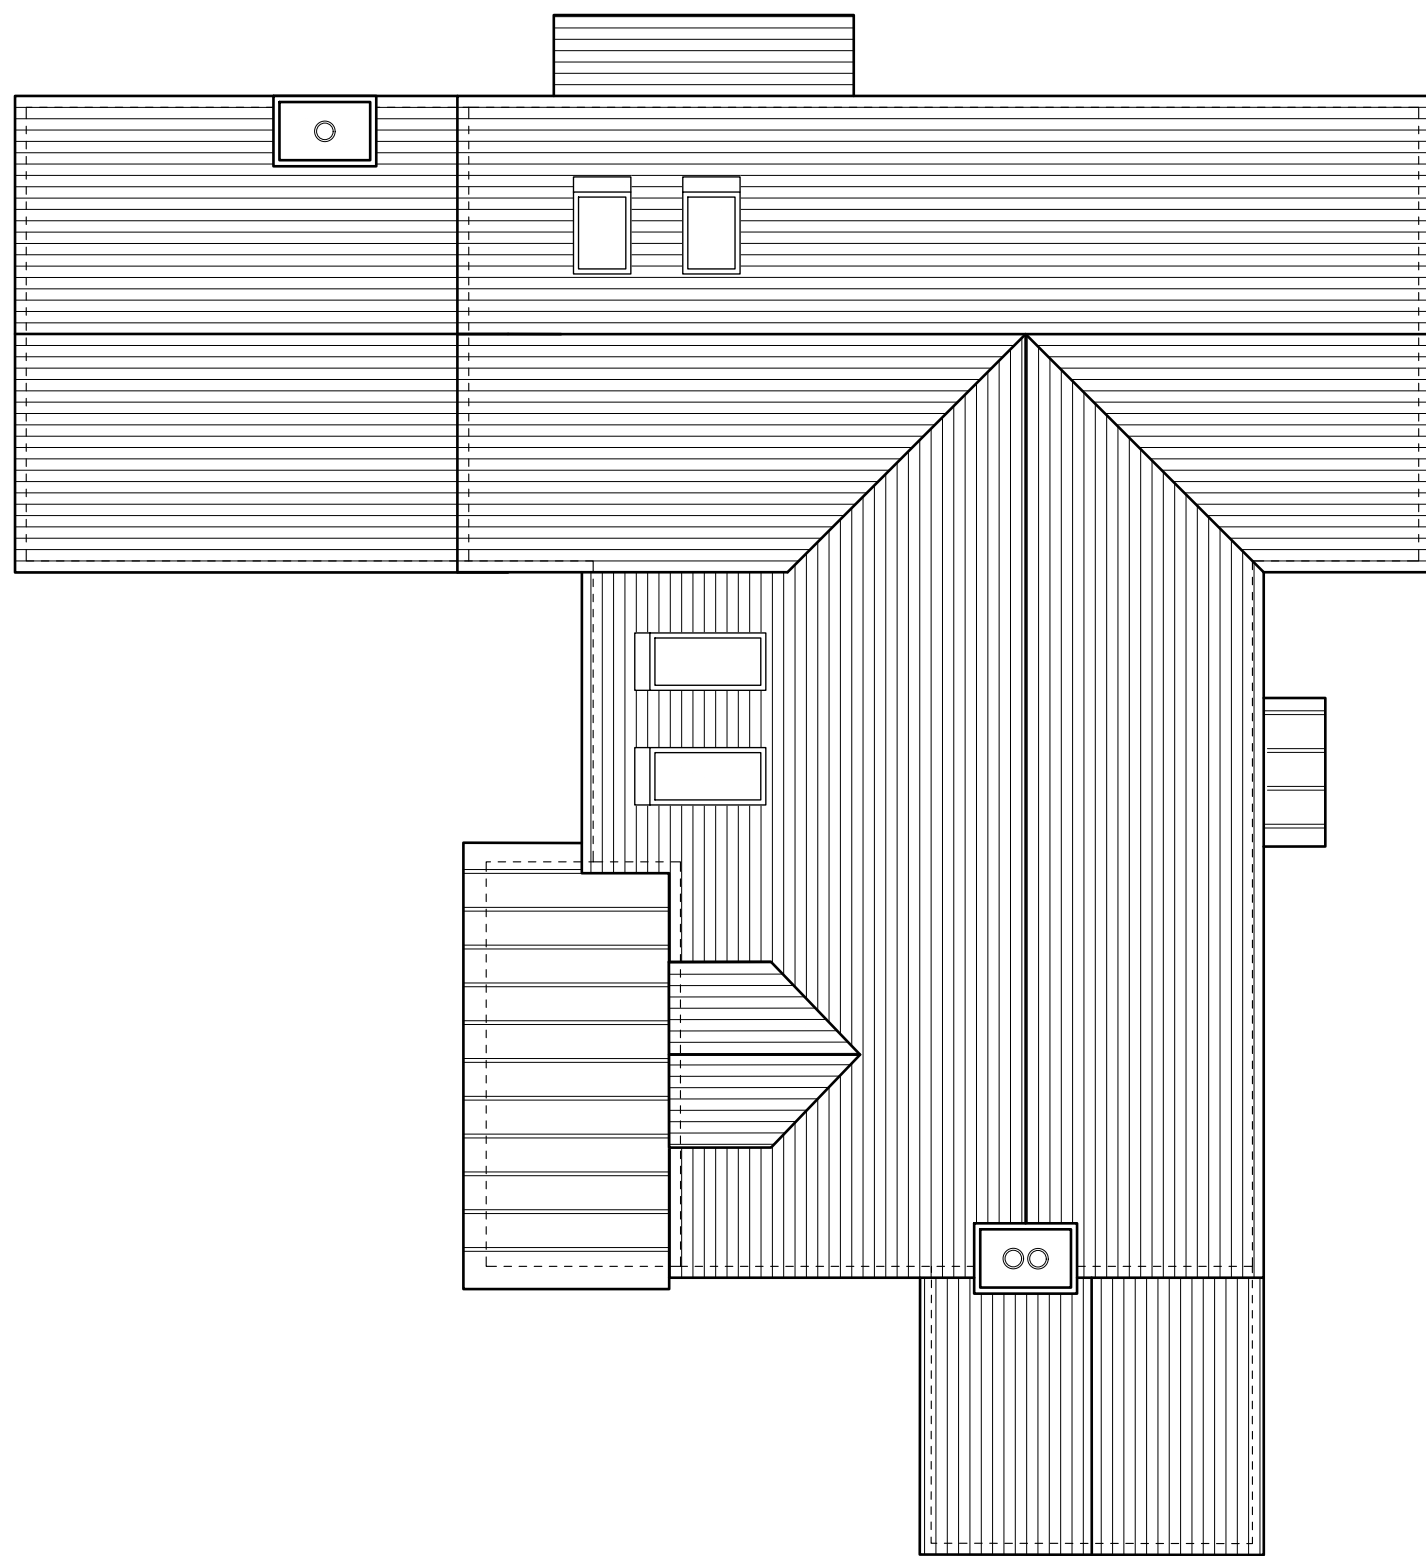

Proposed Roof Plan

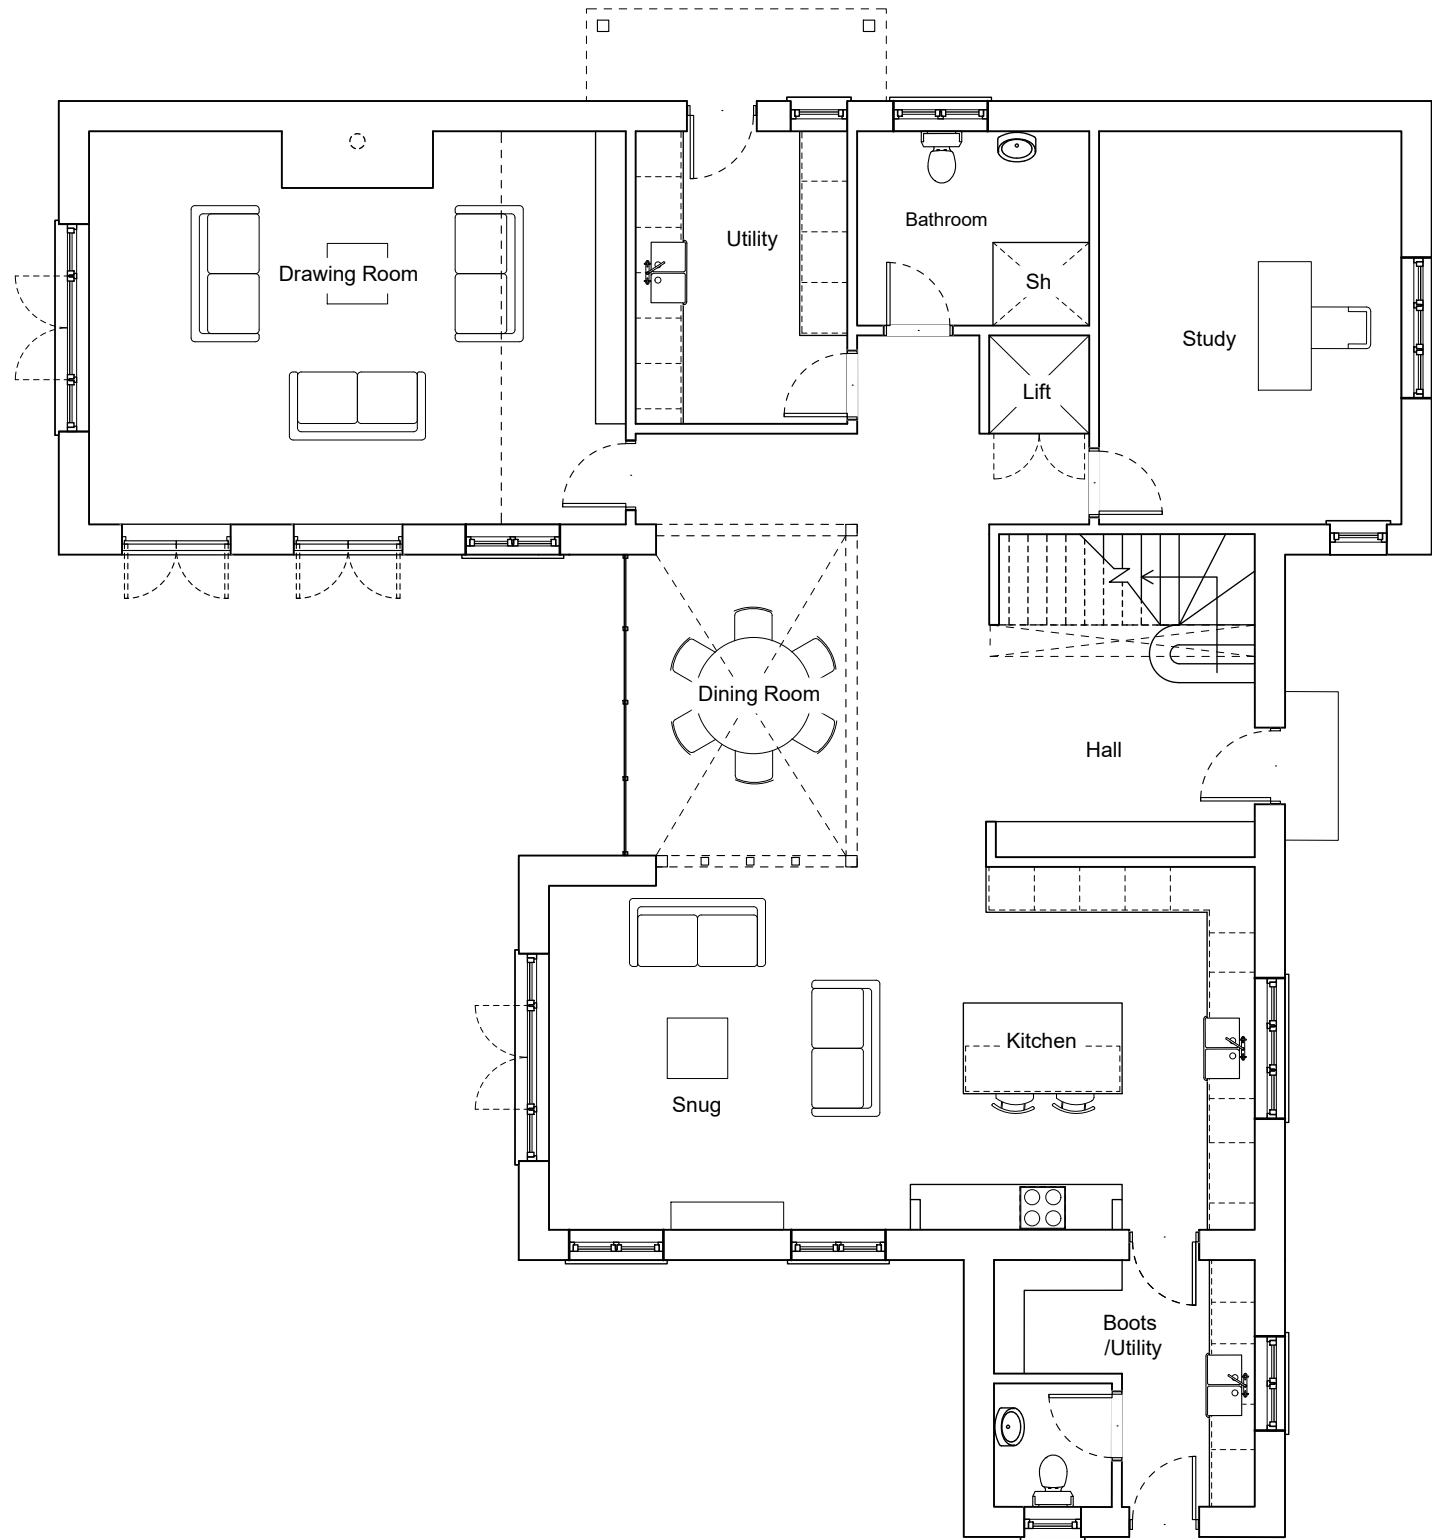

Proposed Ground Floor Plan

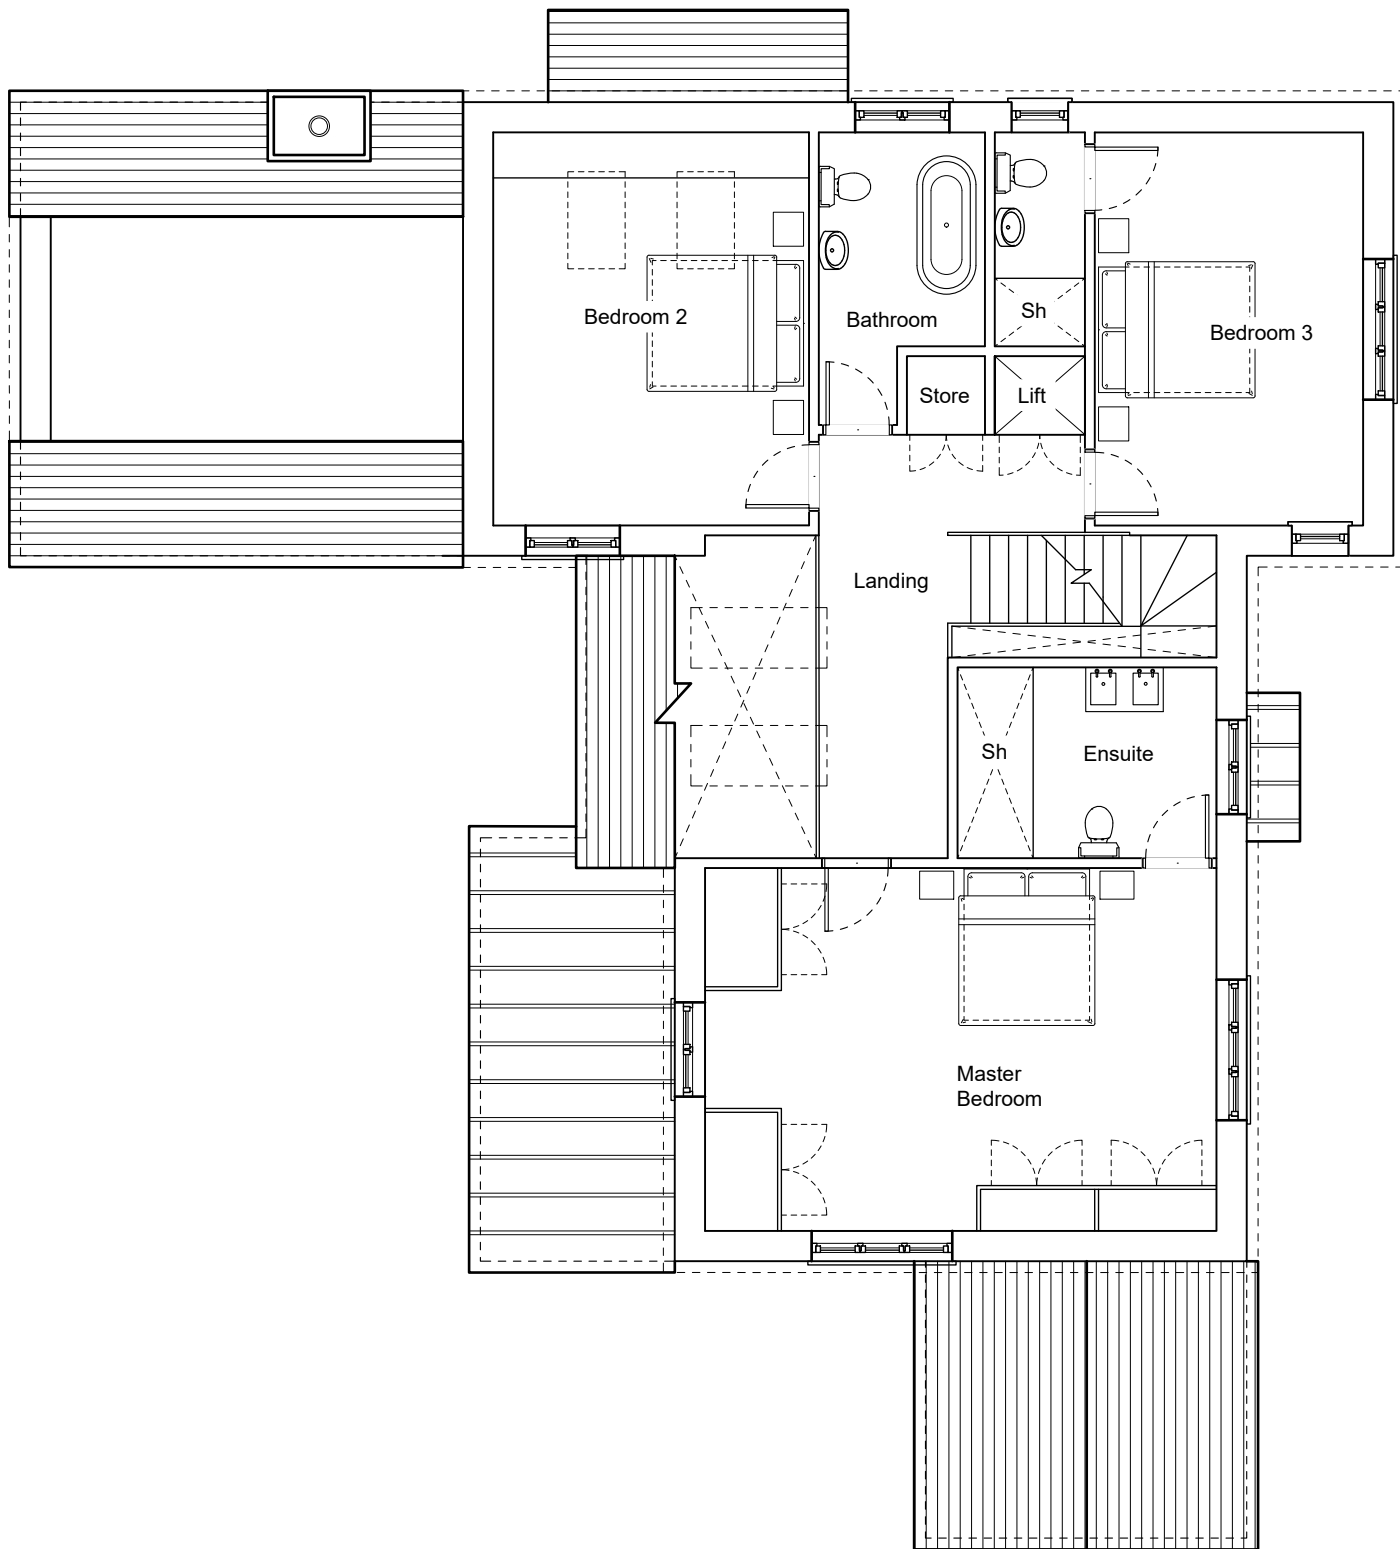

Proposed First Floor Plan

SCALE IN METRES [1:100 @ A1 & 1:200 @ A3]
0 5 10

Revisions

Michael Lyons Architecture

1 Manor Farm Barns
Burcombe Lane, Burcombe
Salisbury, SP2 0EJ
Tel: 01722 743186
info@mlarchitecture.co.uk

Project:
Old Mill Barn
Middle Woodford

Drawing:
Proposed Floor Plans

Drawing No: 628/P.04

Scale: 1:100 @ A1
1:200 @ A3

Origination Date: January 2024

Drawn by: LB
Issued by:
Approved by:

- | | |
|--|--------------------------------------|
| ☐ For Approval | ☐ For Comment |
| ☐ For Information | ☐ Tender |
| ☐ Construction | ☐ As Built |