




Existing Front (South) Elevation 1:100



Existing Side (East) Elevation 1:100




Existing Rear (North) Elevation 1:100

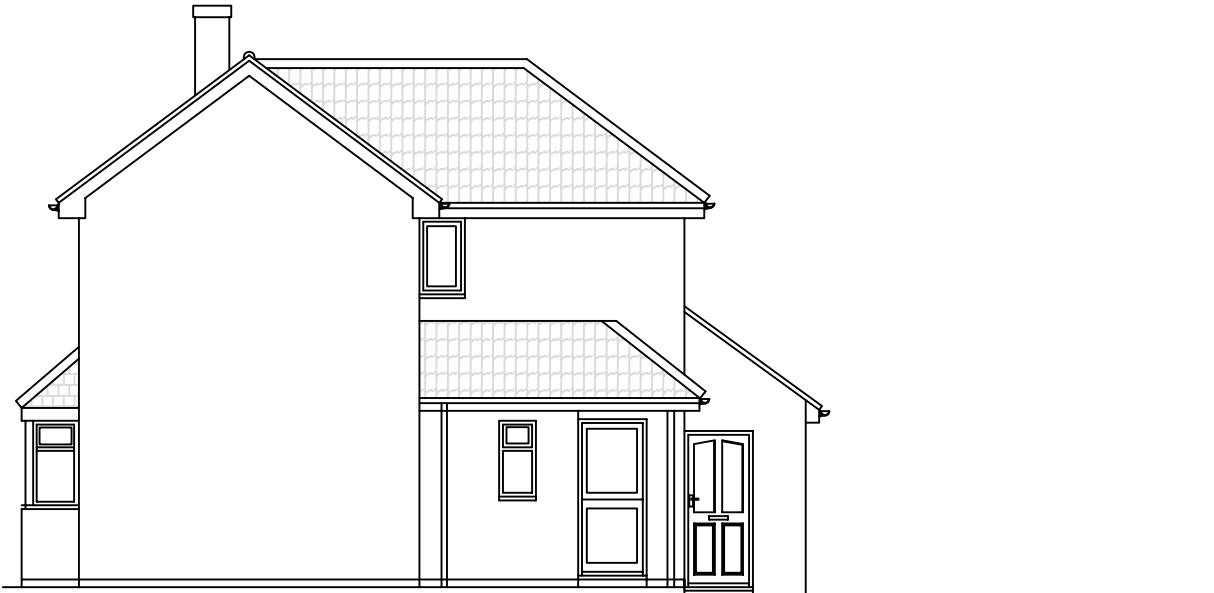


Existing Side (West) Elevation 1:100




Proposed Front (South) Elevation 1:100

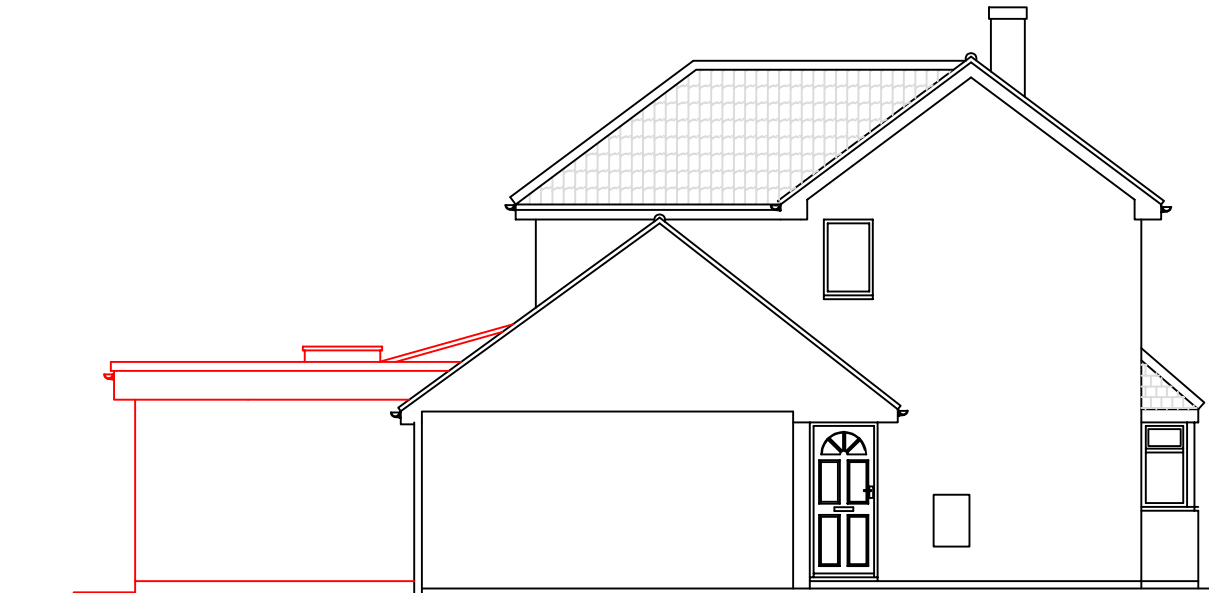

Proposed Side (East) Elevation 1:100


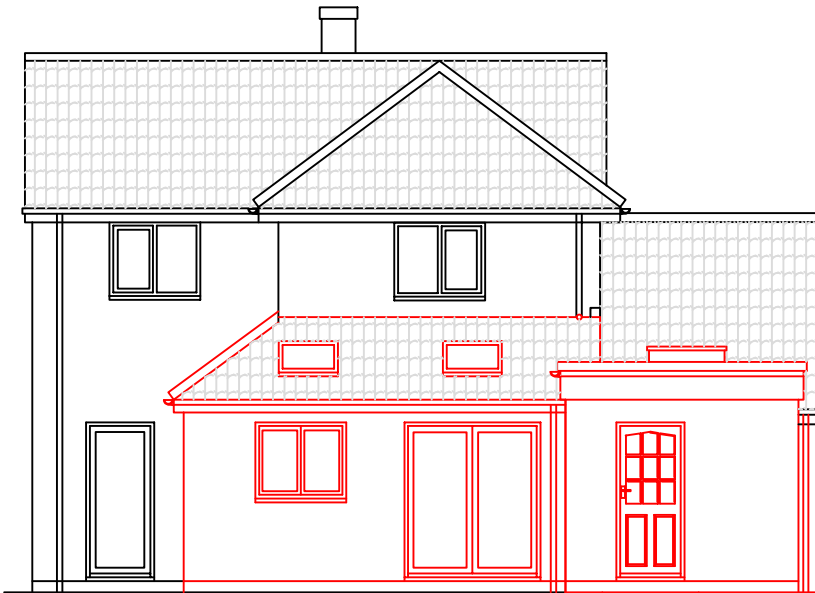


Proposed Rear (North) Elevation 1:100


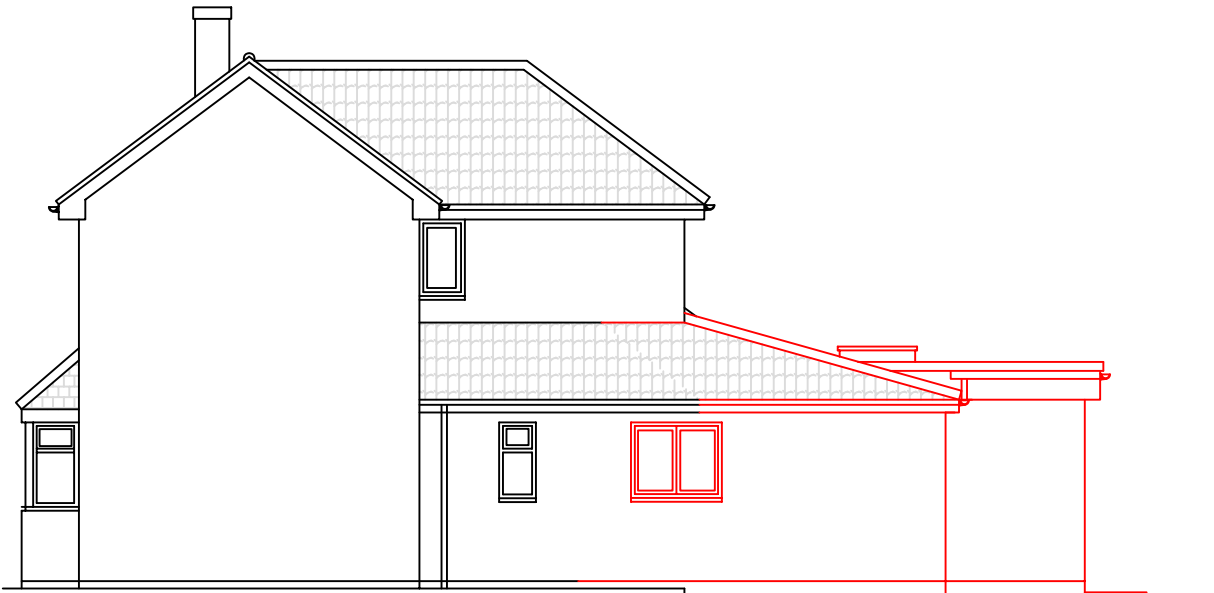


Proposed Side (West) Elevation 1:100


Building Materials:-
Walls:- Red brick to match existing
Roof:- Redland Regent tiles & rubber membrane flat roof
Windows & Doors:- Brown upvc to match existing
Rainwater Goods:- Upvc to match existing

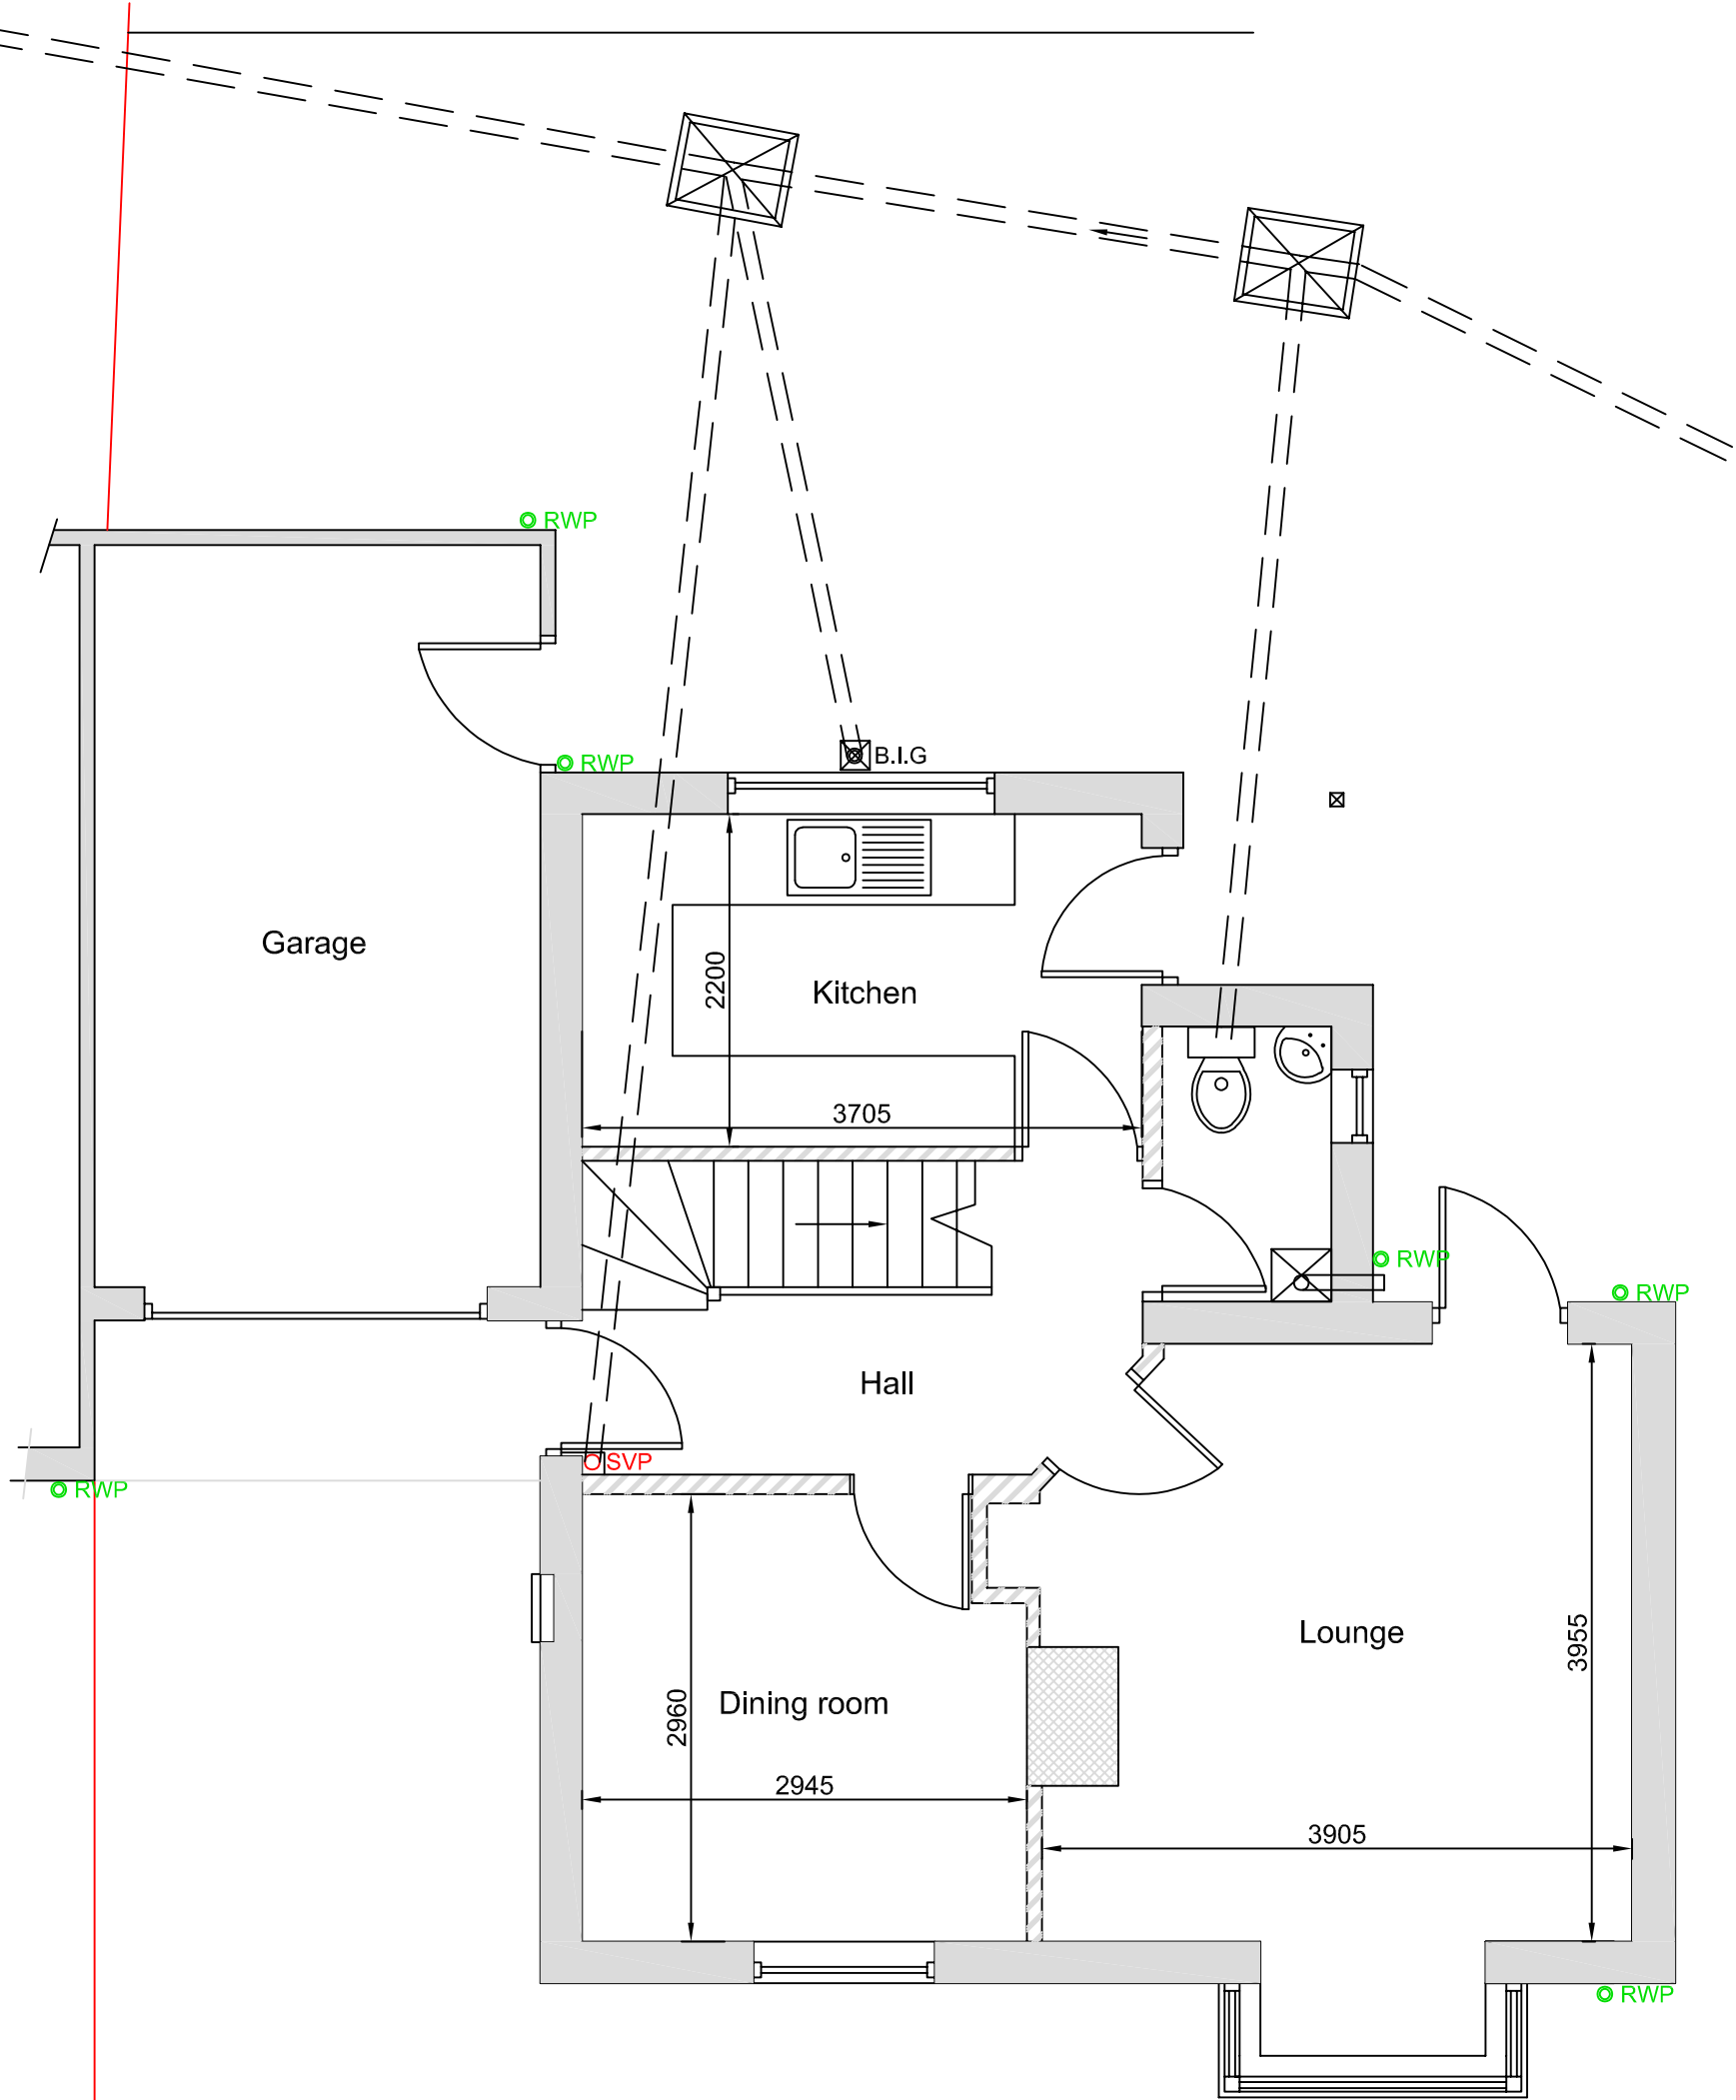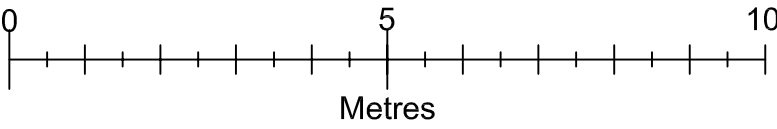

Existing Ground Floor Plan 1:50

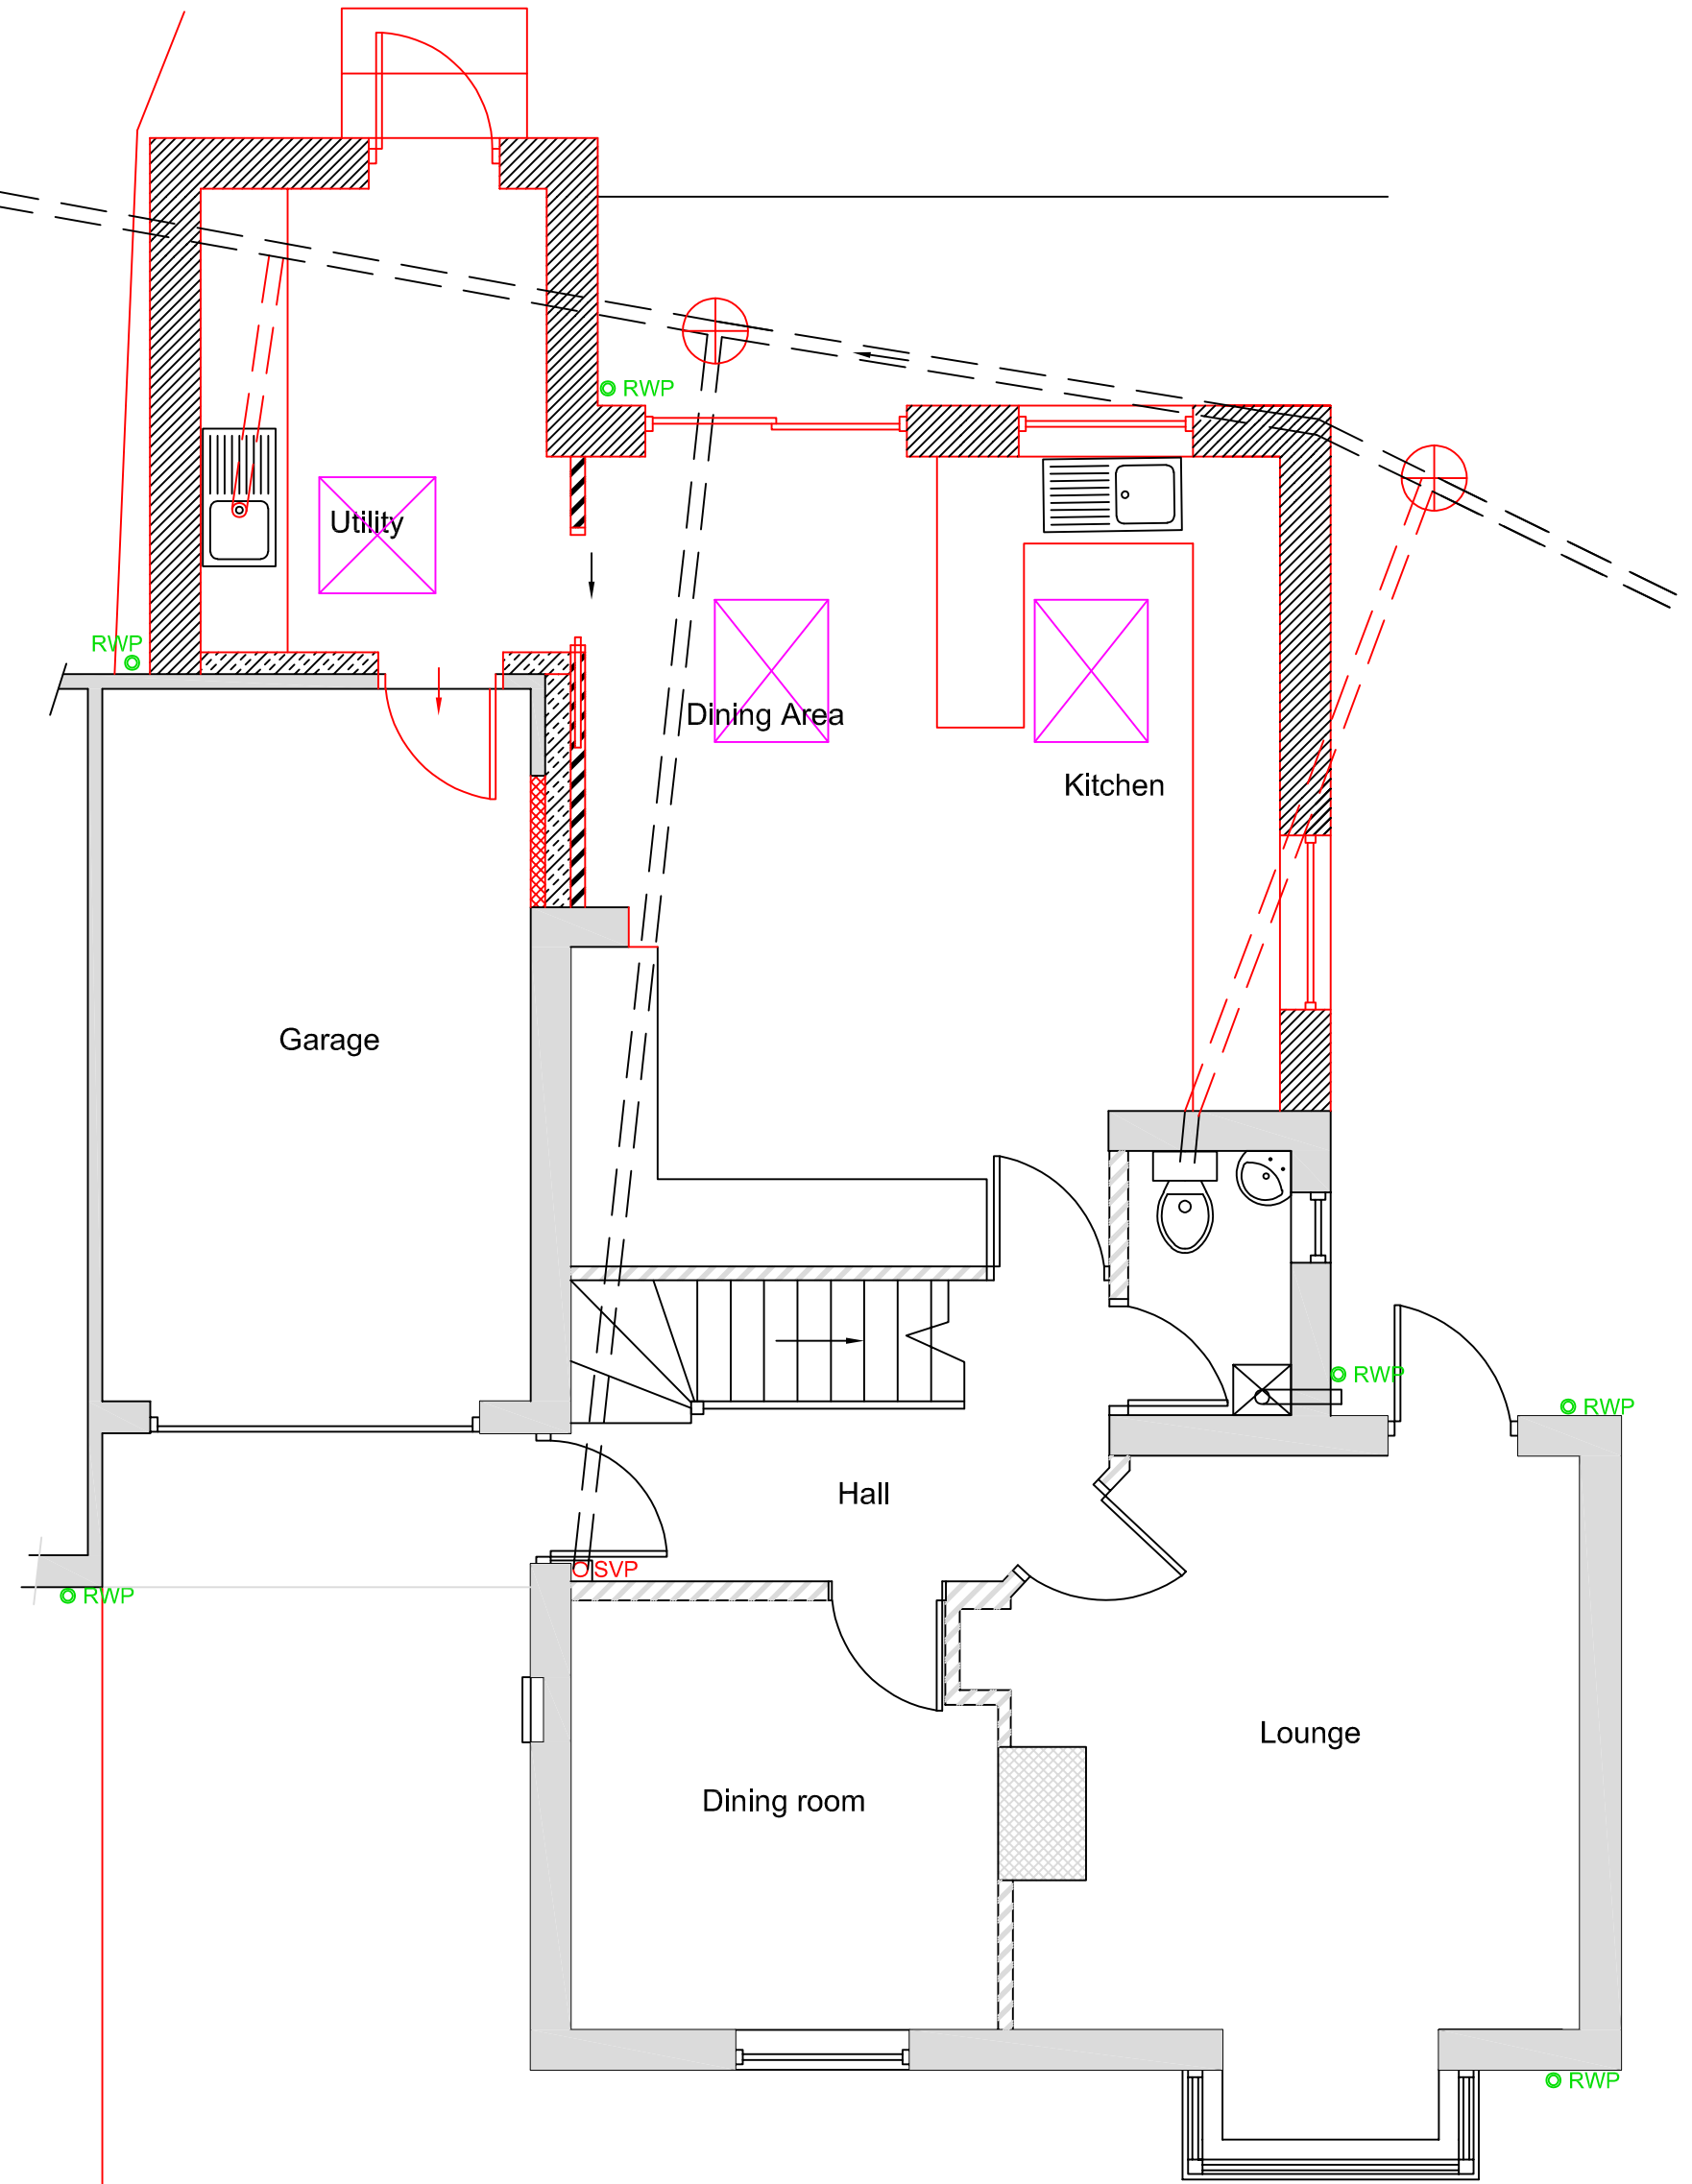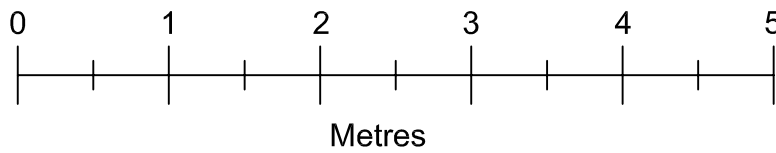

Proposed Ground Floor Plan 1:50

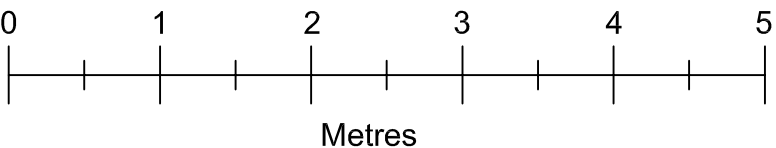

<u>Drawn by</u>	A Harlow & Son 01225 938329	
<u>Proposed Single Storey Rear Extension for</u> <u>Mr & Mrs J Gibbs at</u> <u>4 Silver Street</u> <u>Dilton Marsh</u> <u>Wiltshire</u> <u>BA13 4DQ</u>		
A1 Papersize		
<u>Scale</u>	1:100, 1:50	<u>Drawing No AH2026/22</u> Sheet 1 of 2
<u>Date</u>	14th April 2026	