



Revision Schedule

Rev	Description	Date	By
PL0	Issued for Approval.	23/04/26	AT

PLANNING

Client

MR & MRS CRABTREE

Project

DAISYFIELD COTTAGE
38 UPCOTT
LATTON
SN6 6DS

Drawing Description

LOCATION, ORDNANCE SURVEY
SITE PLANS
AS EXISTING & PROPOSED

Scale	Sheet Size	Date
AS NOTED	A1	MAR 26


Drawn by	Checked by
AT	JCD

Project No	Drawing No	Revision
CS-25030	201	PL0



This drawing should not be scaled. Any discrepancies should be notified to Christopher Stanley Architecture & Planning Ltd. If this drawing is issued as digital data for the titled project, use this data for reference purposes only to assist in co-ordinating work. Christopher Stanley Architecture & Planning Ltd take no responsibility for its accuracy. This drawing is copyright of Christopher Stanley Architecture & Planning Ltd and may not be copied or reproduced without permission.



Site & Location Plan as Existing - 1:1250

 

Site Plan as Existing - 1:500

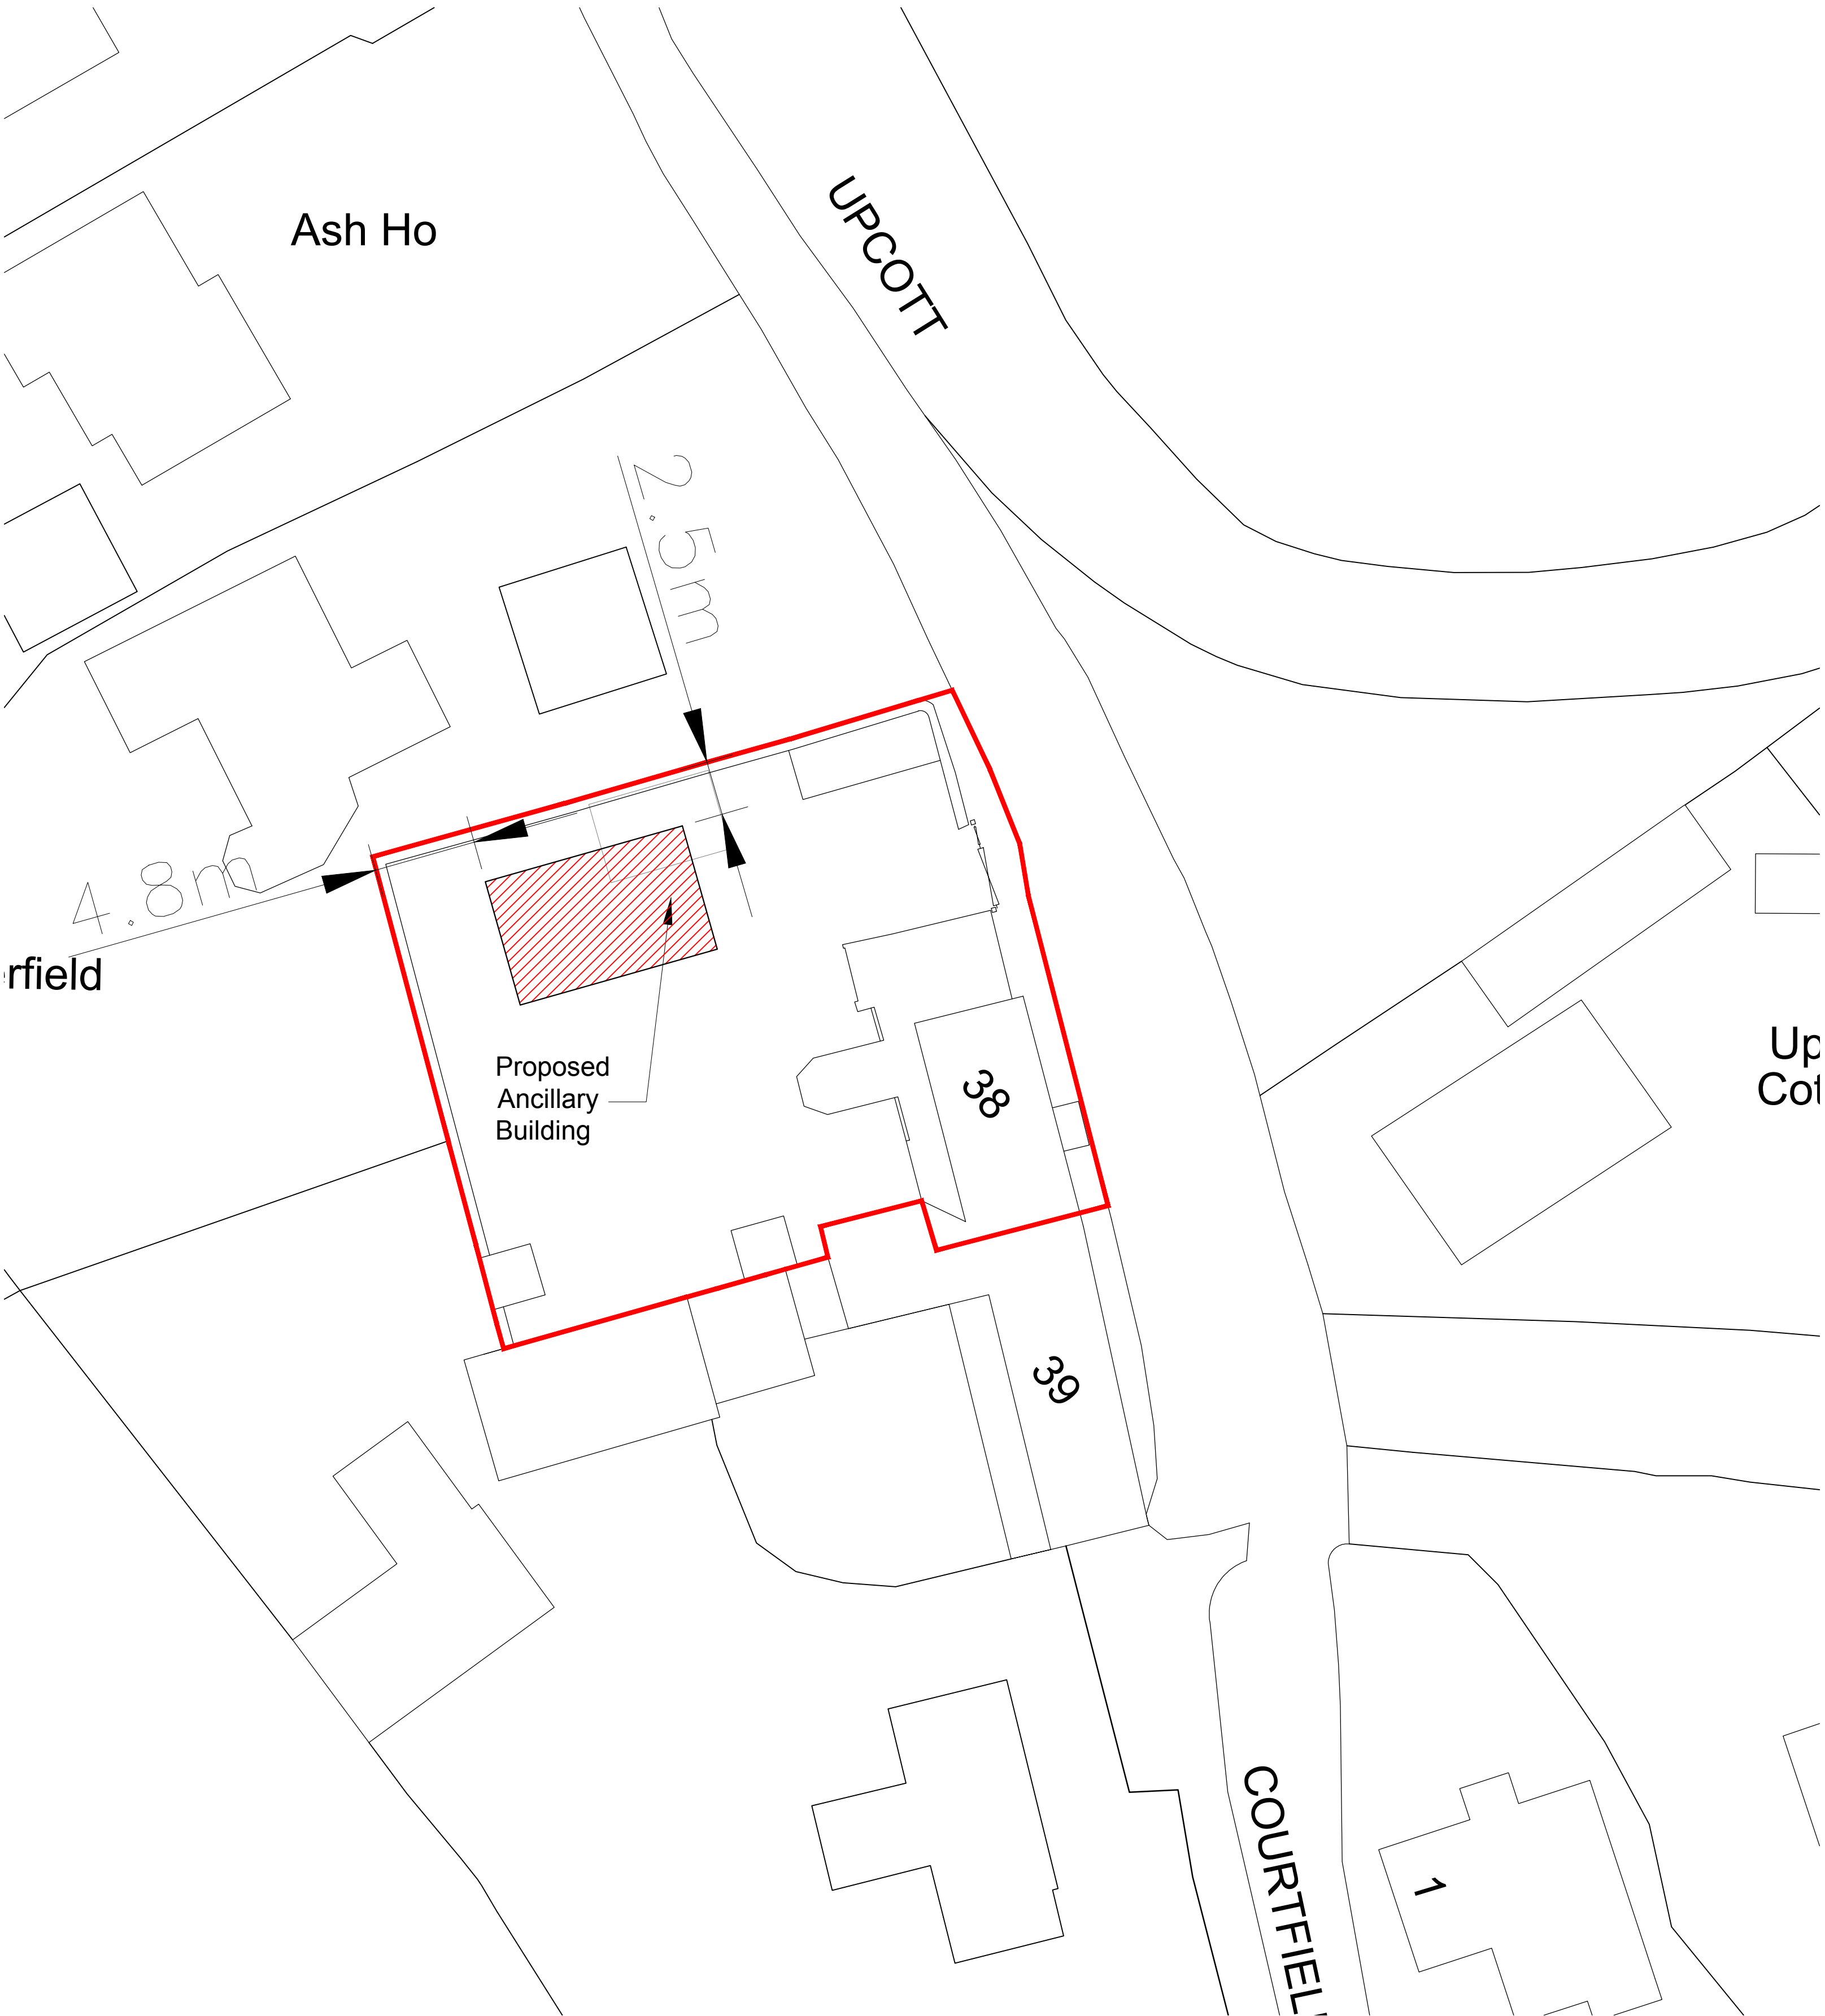 

Site Plan as Proposed - 1:200

