




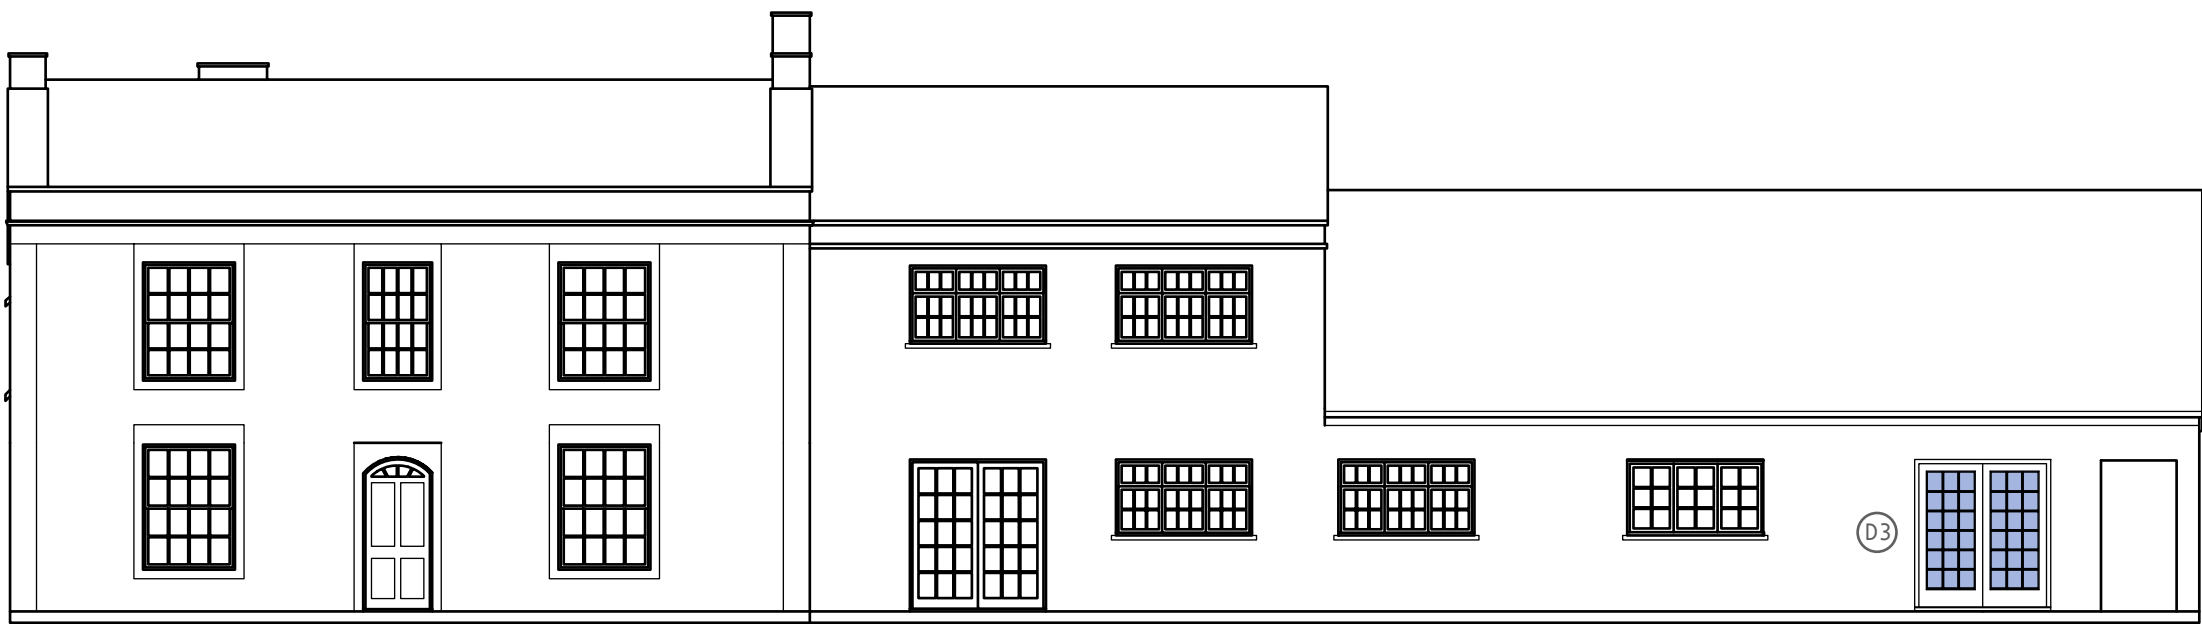


SOUTH EAST ELEVATION, SCALE 1 : 100

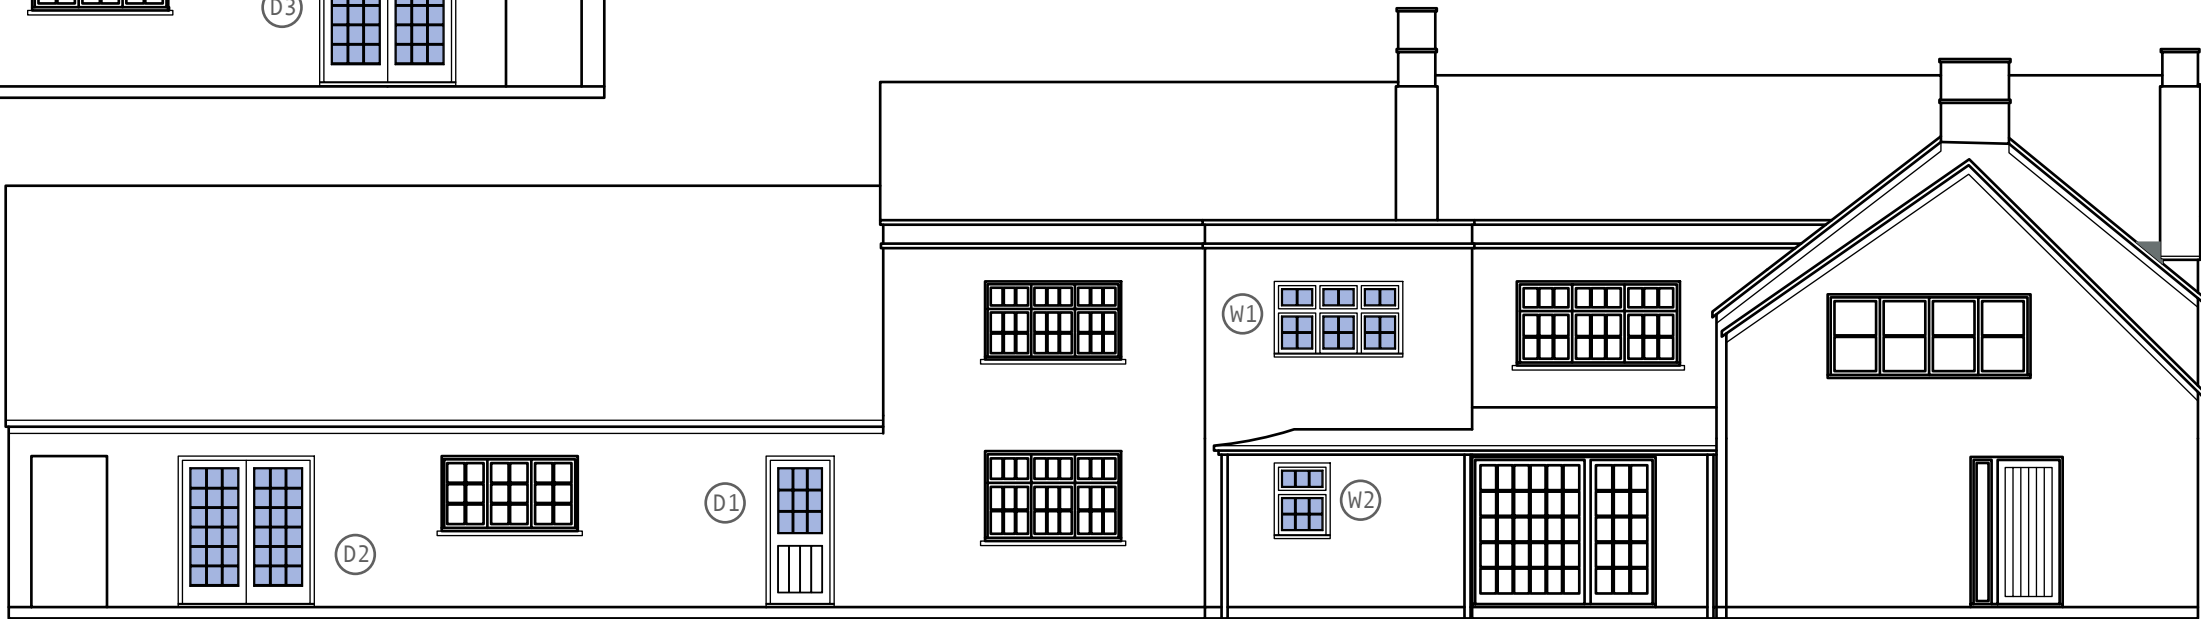


NORTH WEST ELEVATION, SCALE 1 : 100

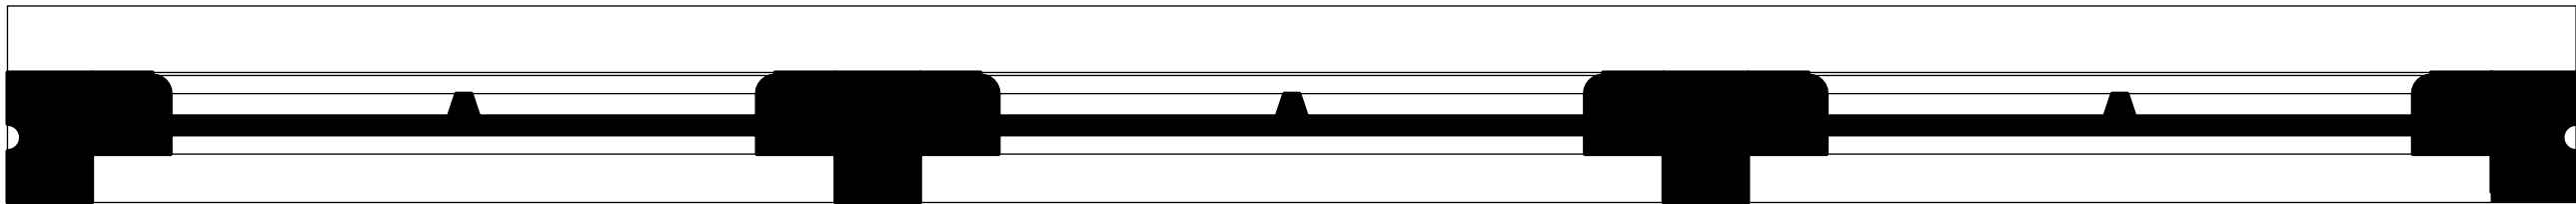

WINDOW 1 : SECTION A - A, SCALE 1 : 5

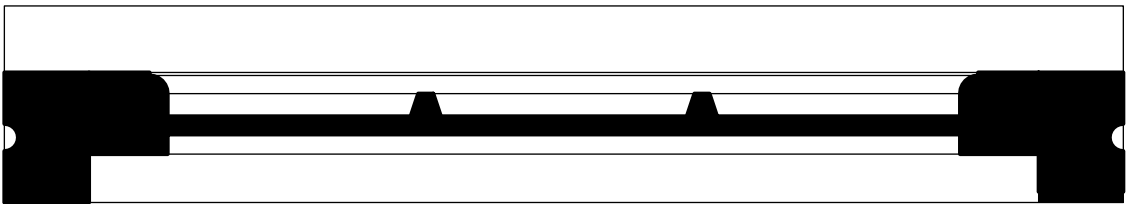

WINDOW 2 : SECTION A - A, SCALE 1 : 5

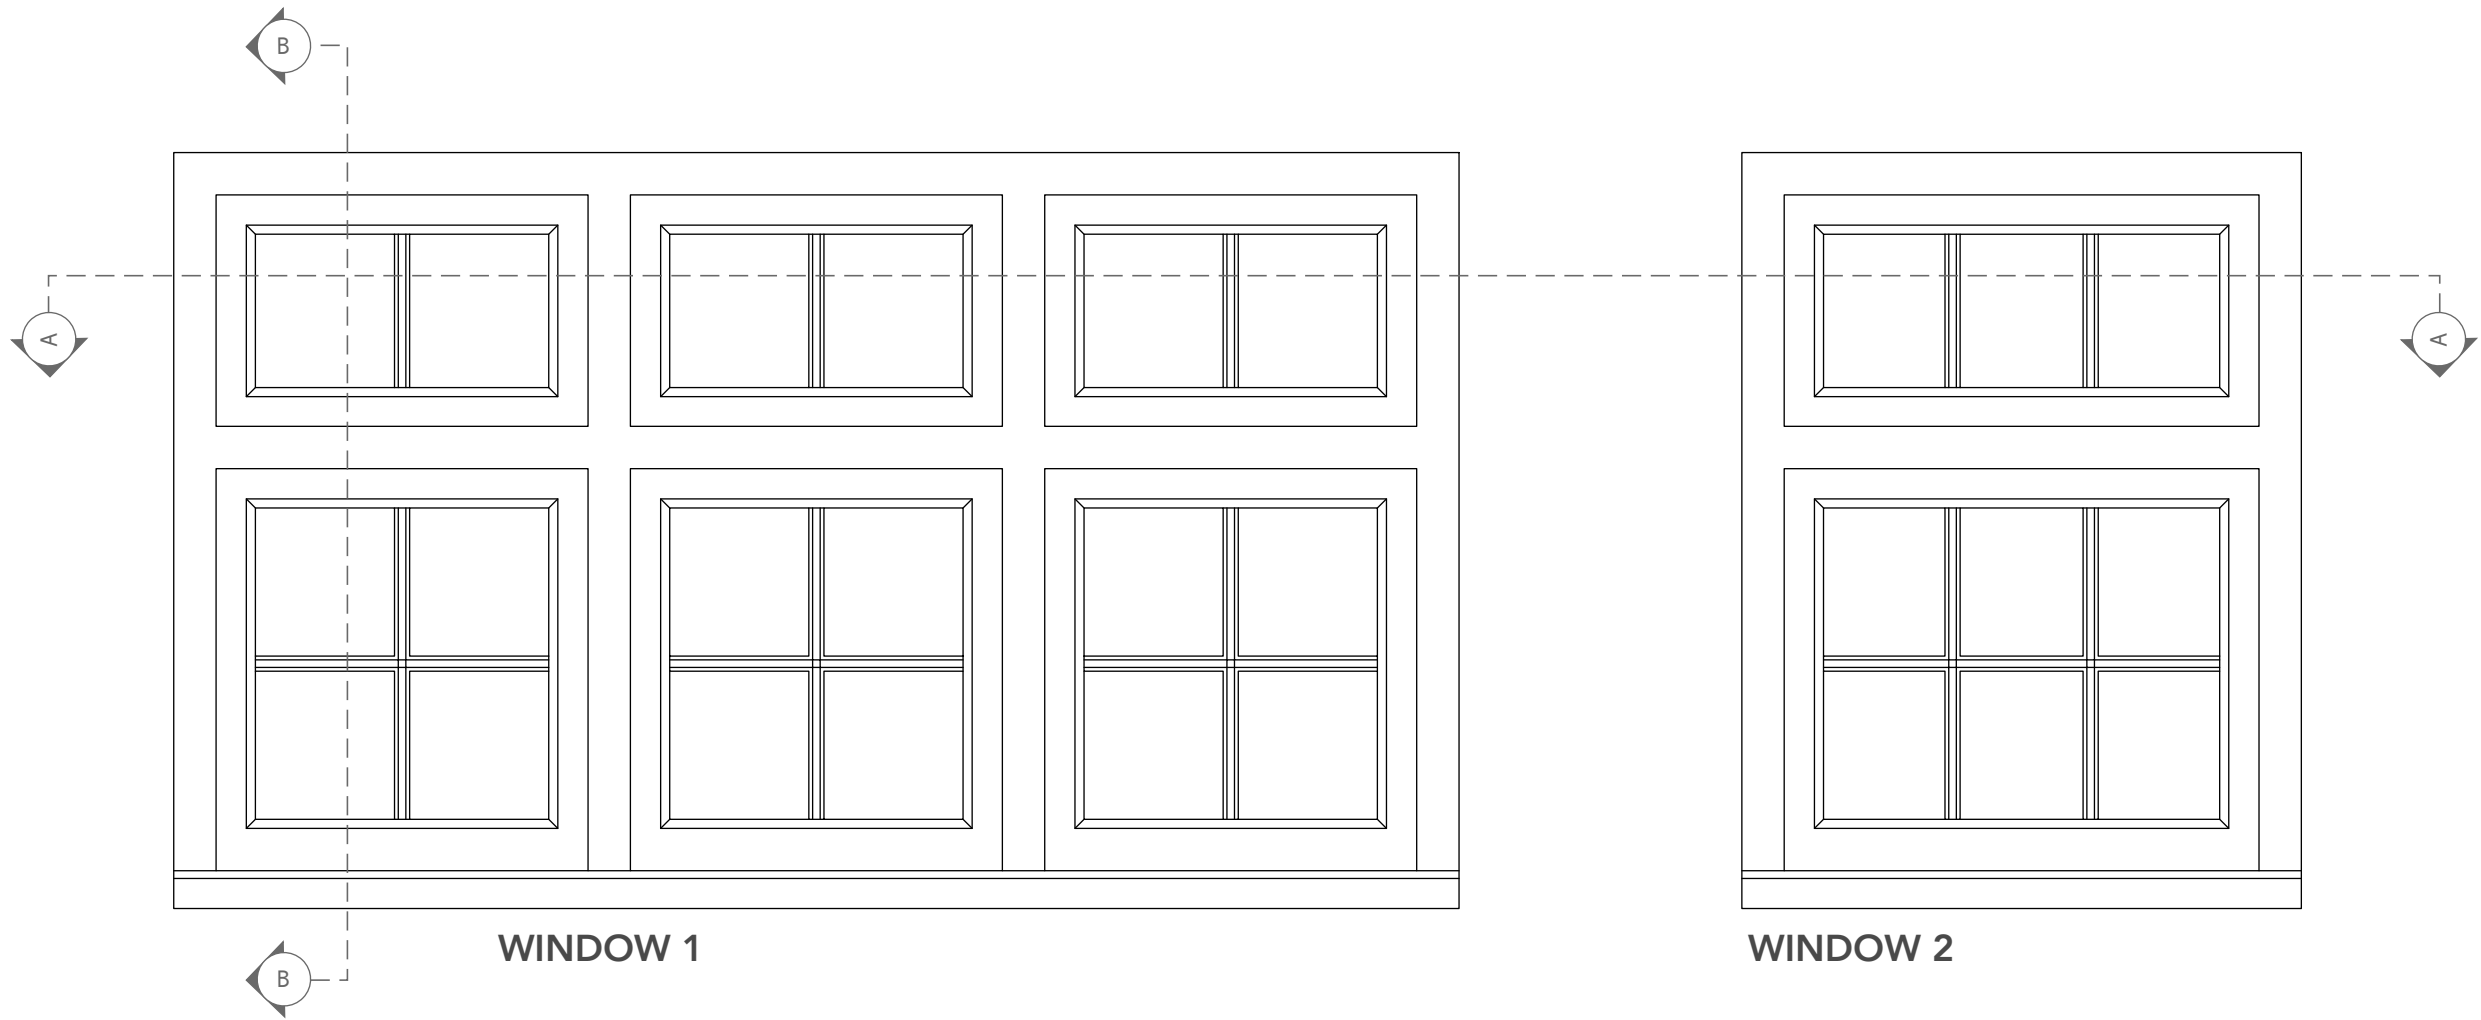

WINDOW 1 and WINDOW 2 :
SECTION B - B, SCALE 1 : 5

all dimensions to be confirmed on site
all works to be carried out in accordance with current Building Regulations
drawings and design copyright of SE Architecture and may not be copied, altered or
reproduced without authority

project:
**Hazeland House. 32, Kingston St Michael.
SN14 6JJ**

drawing:
**8 Window and Door Details
1 : 100, 1 : 10 and 1 : 5 on A2**

April 2026. Conditions Drawings

SE Architecture
www.se-architecture.co.uk