





East Elevation
1:100



West Elevation
1:100

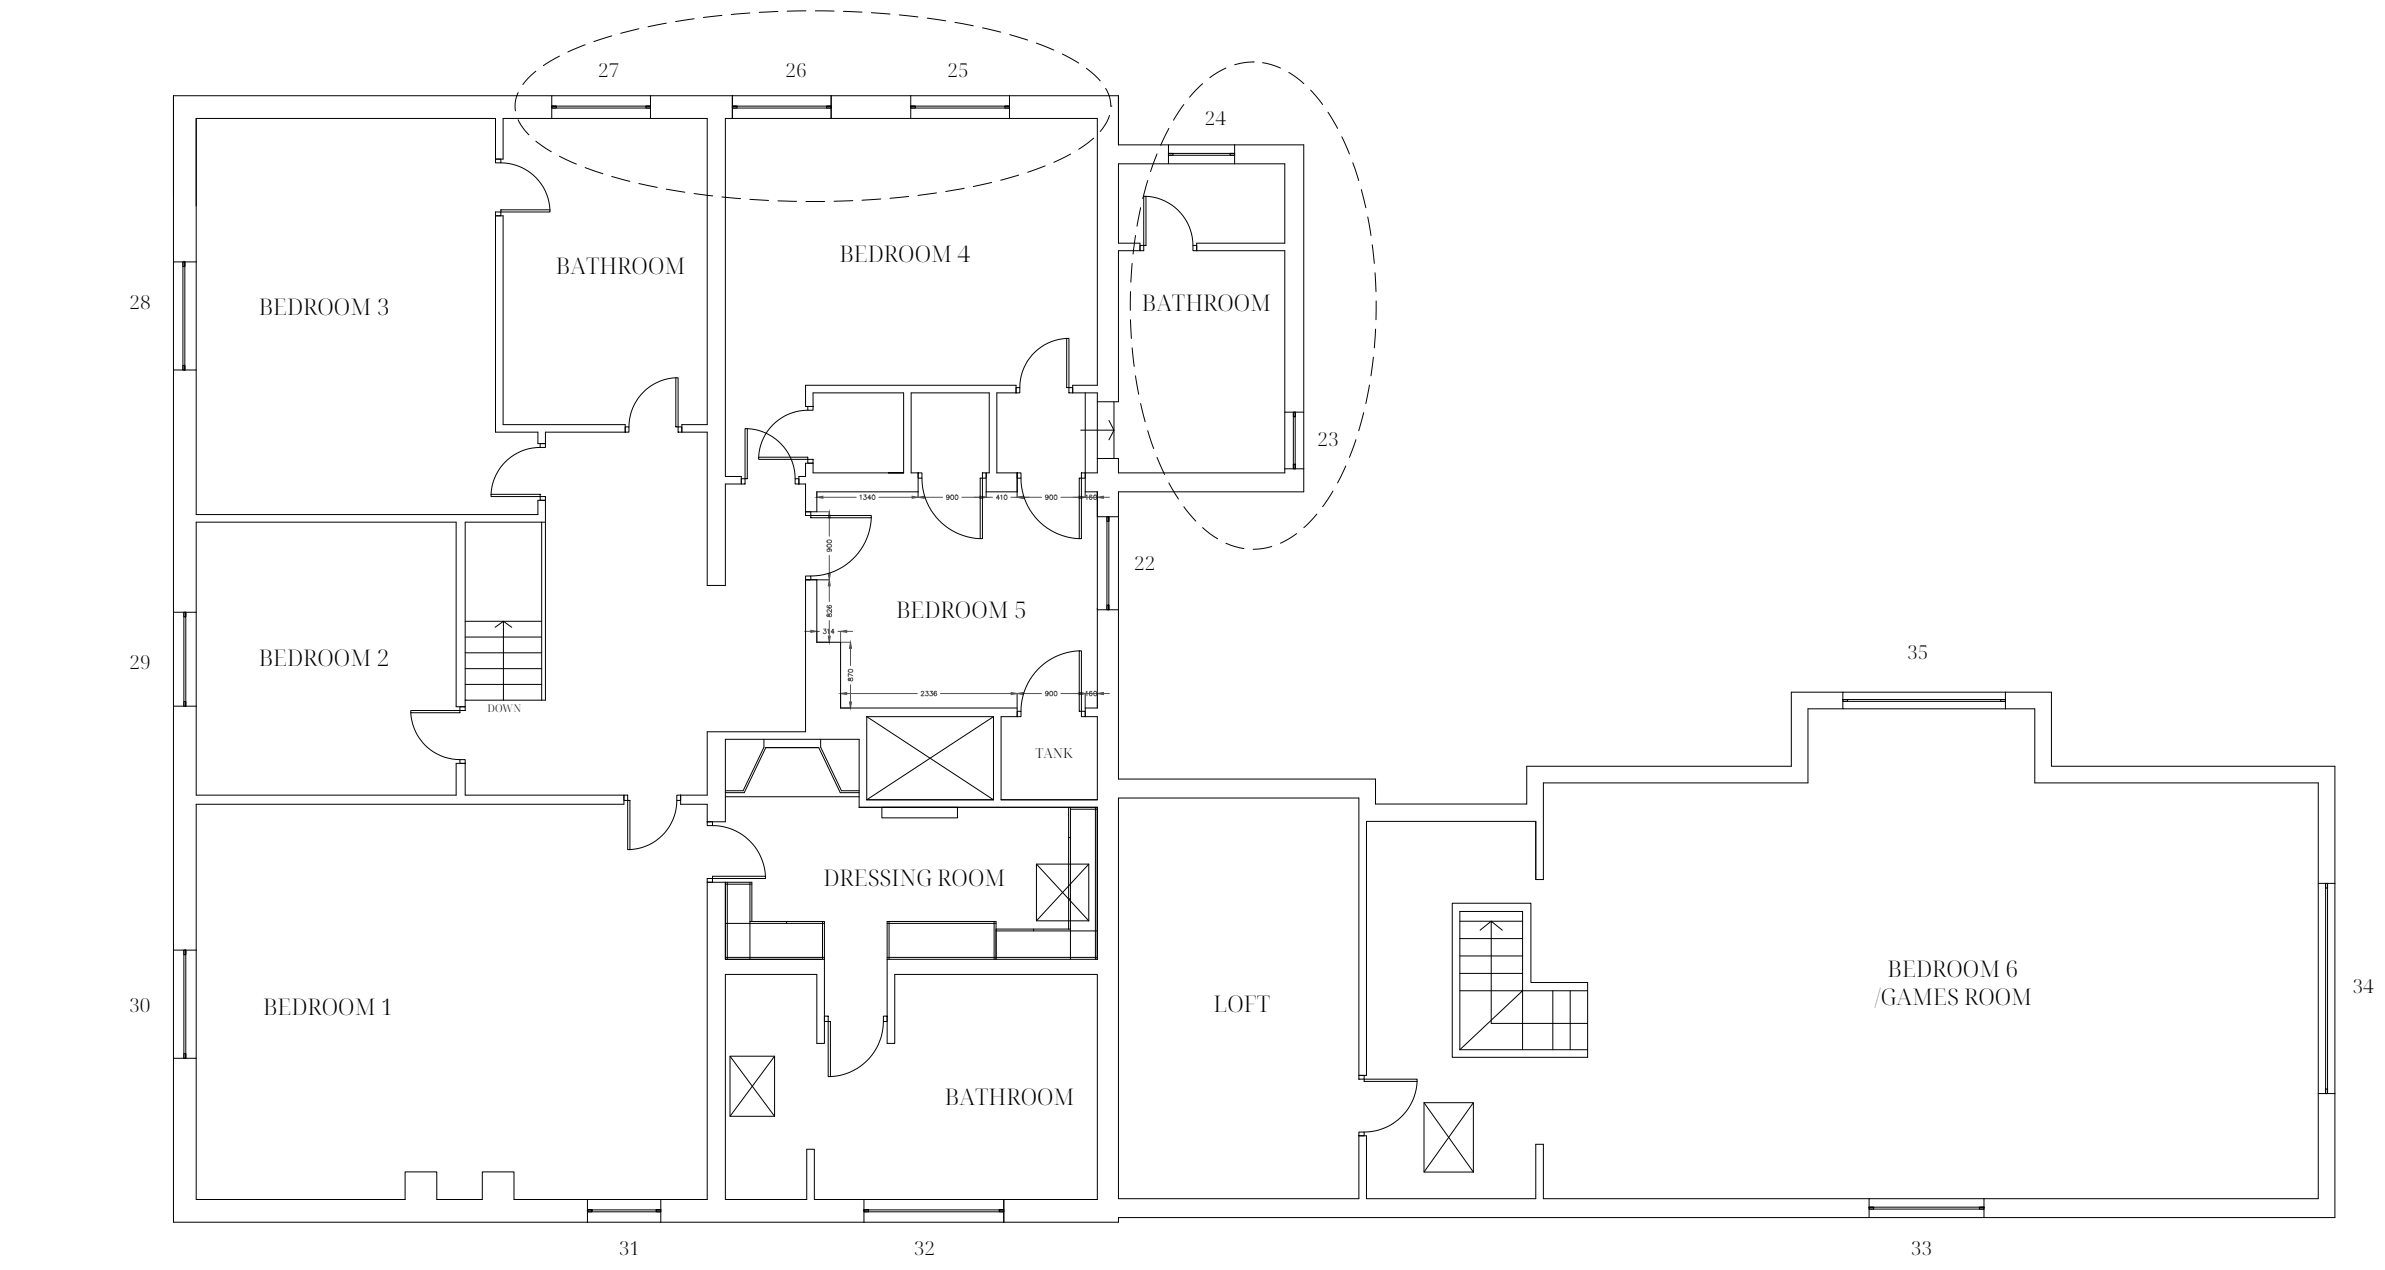


Indicative First Floor Plan
1:100

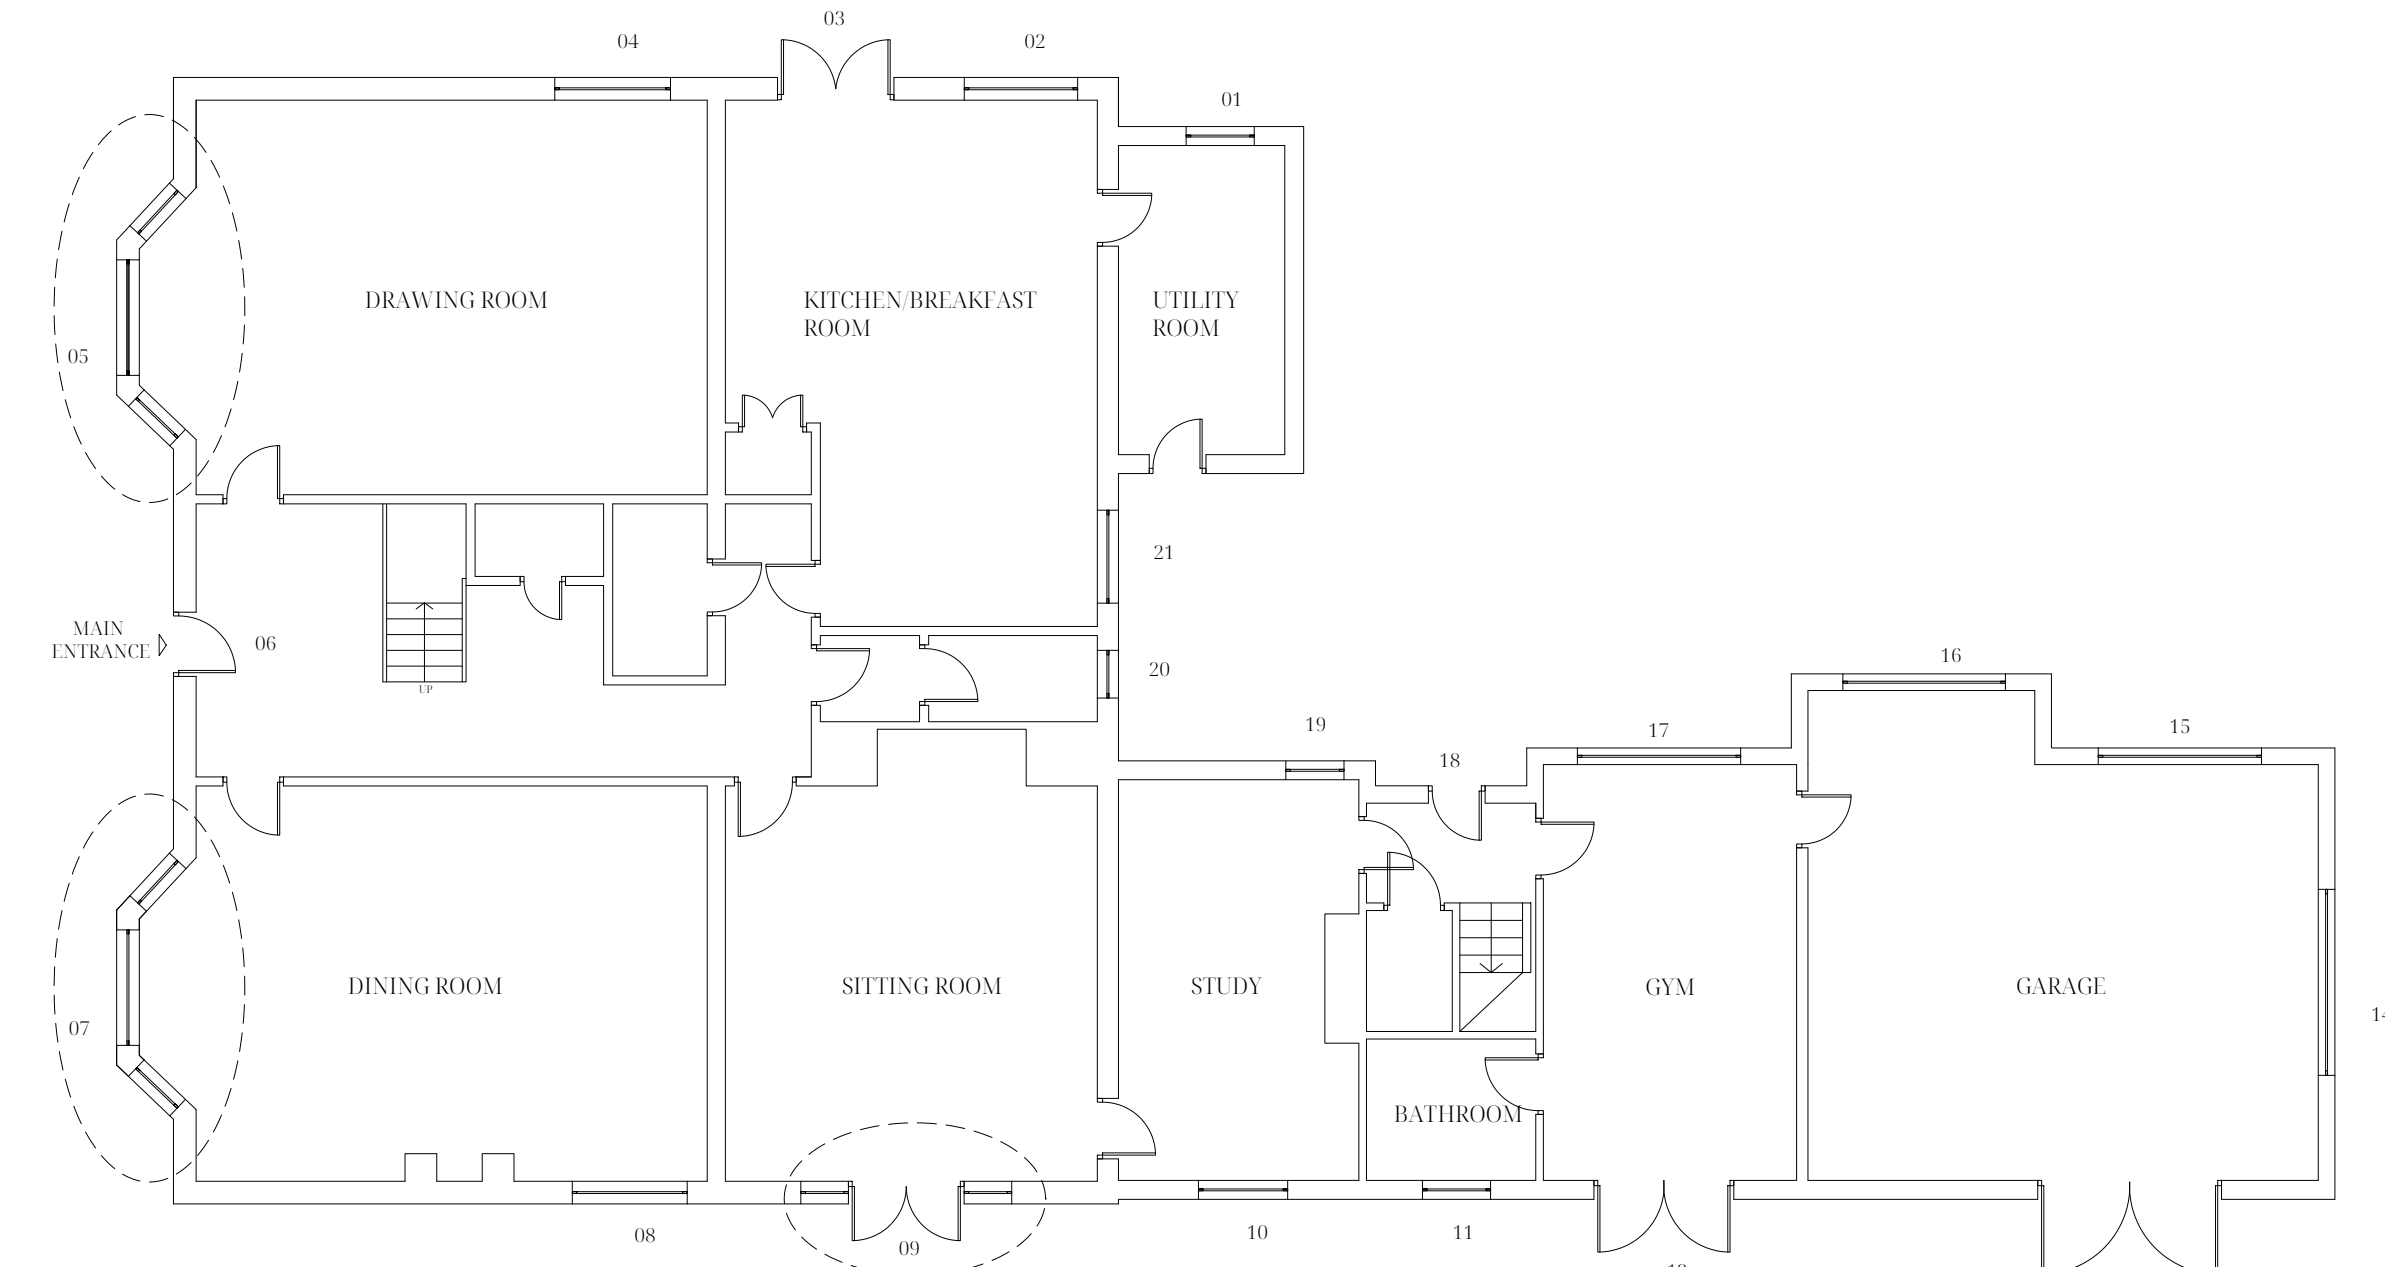

Indicative Ground Floor Plan
1:100

PROPOSED FLOOR PLANS

 

South Elevation
1:100



North Elevation
1:100

PROPOSED ELEVATIONS



NOTES			
All drawings within this package are the copyright of ASJ Design Services Ltd. They may not be copied or disclosed to any third party for any purpose except as authorised in writing by ASJ Design.			
Do not scale from these drawings. Figured dimensions are to be used only. All critical dimensions are to be checked on site before work proceeds.			
All drawings are to be read in conjunction with all other relevant consultants and or specialists drawings or documents.			
Inconsistencies, errors and omissions found within or between ASJ Design documents are to be notified immediately to ASJ Design.			

ISSUE TRACKER			
REV	DATE	DESCRIPTION	BY
A	31.03.26	Issued for Information	DAJ

Proposed alterations:
(Location dashed on plan)

Bay Windows Ref 05 & 07
Existing bays to be dismantled carefully down to plinth wall remade in matching materials and single glazing with matching moulding and detailing, with new lead flat roof and cornicing to original height and style

Sash Windows Ref 23 to 27 inc.
Existing sash windows carefully removed down to sub-cills (where present), openings made good ready to receive new single glazed sash windows in matching materials and mouldings

French Window Ref 09
Existing French windows and sidelights carefully removed. Opening made good ready to receive new single glazed door sets and sidelights in matching materials and mouldings

CLIENT	
Lucy & Mark Dawson	
PROJECT TITLE	
The Old Vicarage Britford	
DRAWING TITLE	
Proposed Plans & Elevations	
DRAWING NO	REVISION
VC200	A
SCALE	DRAWN BY
1:100 @ A1	DAJ

ASJ Design