





East Elevation
1:100



West Elevation
1:100

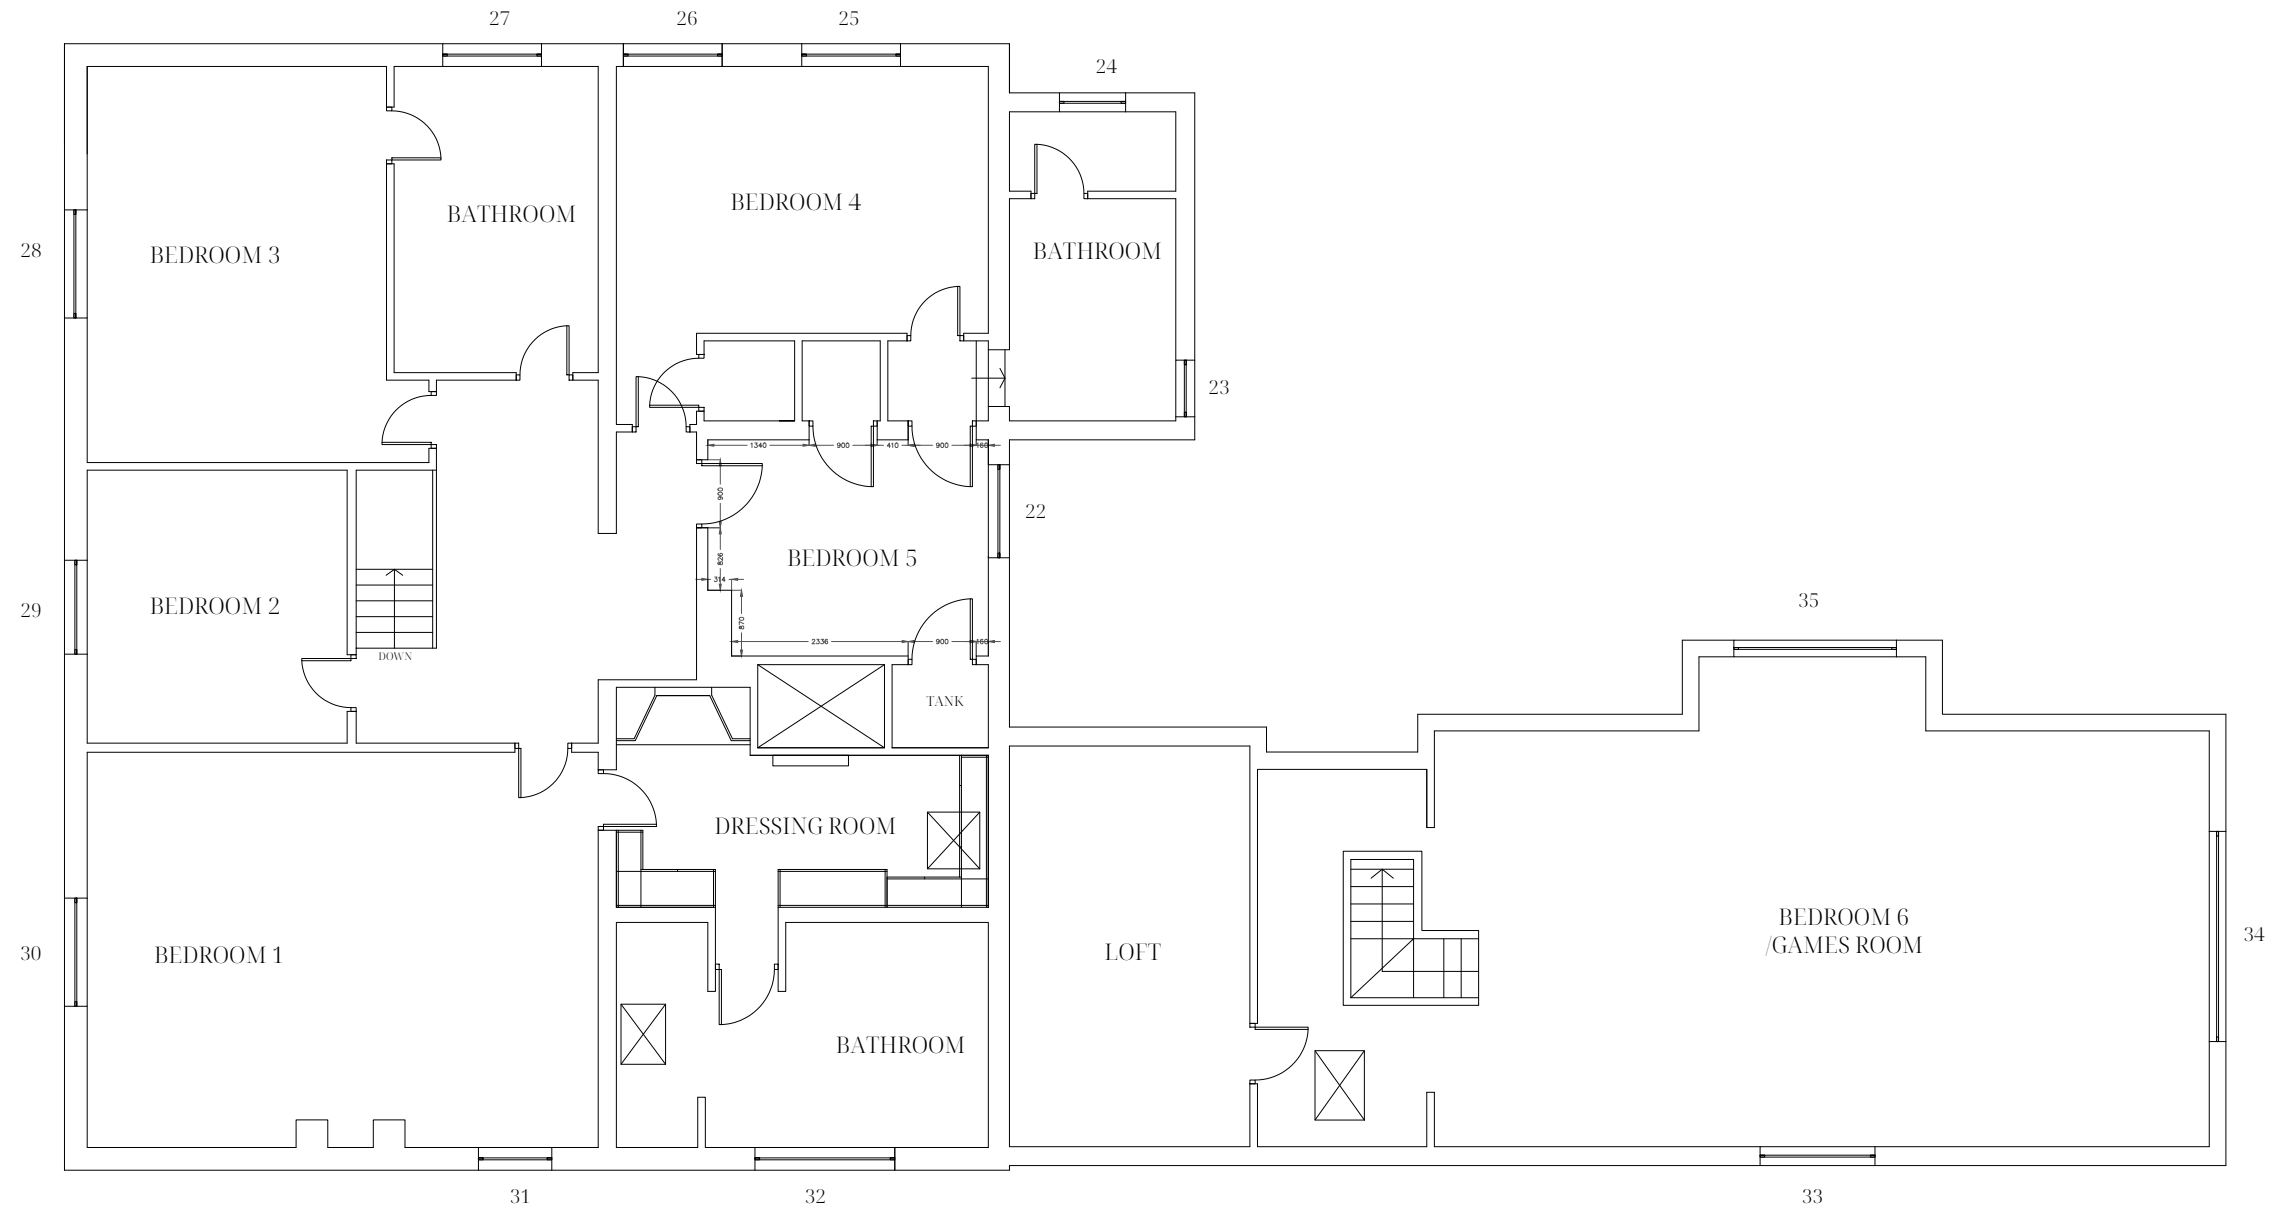


Indicative First Floor Plan
1:100

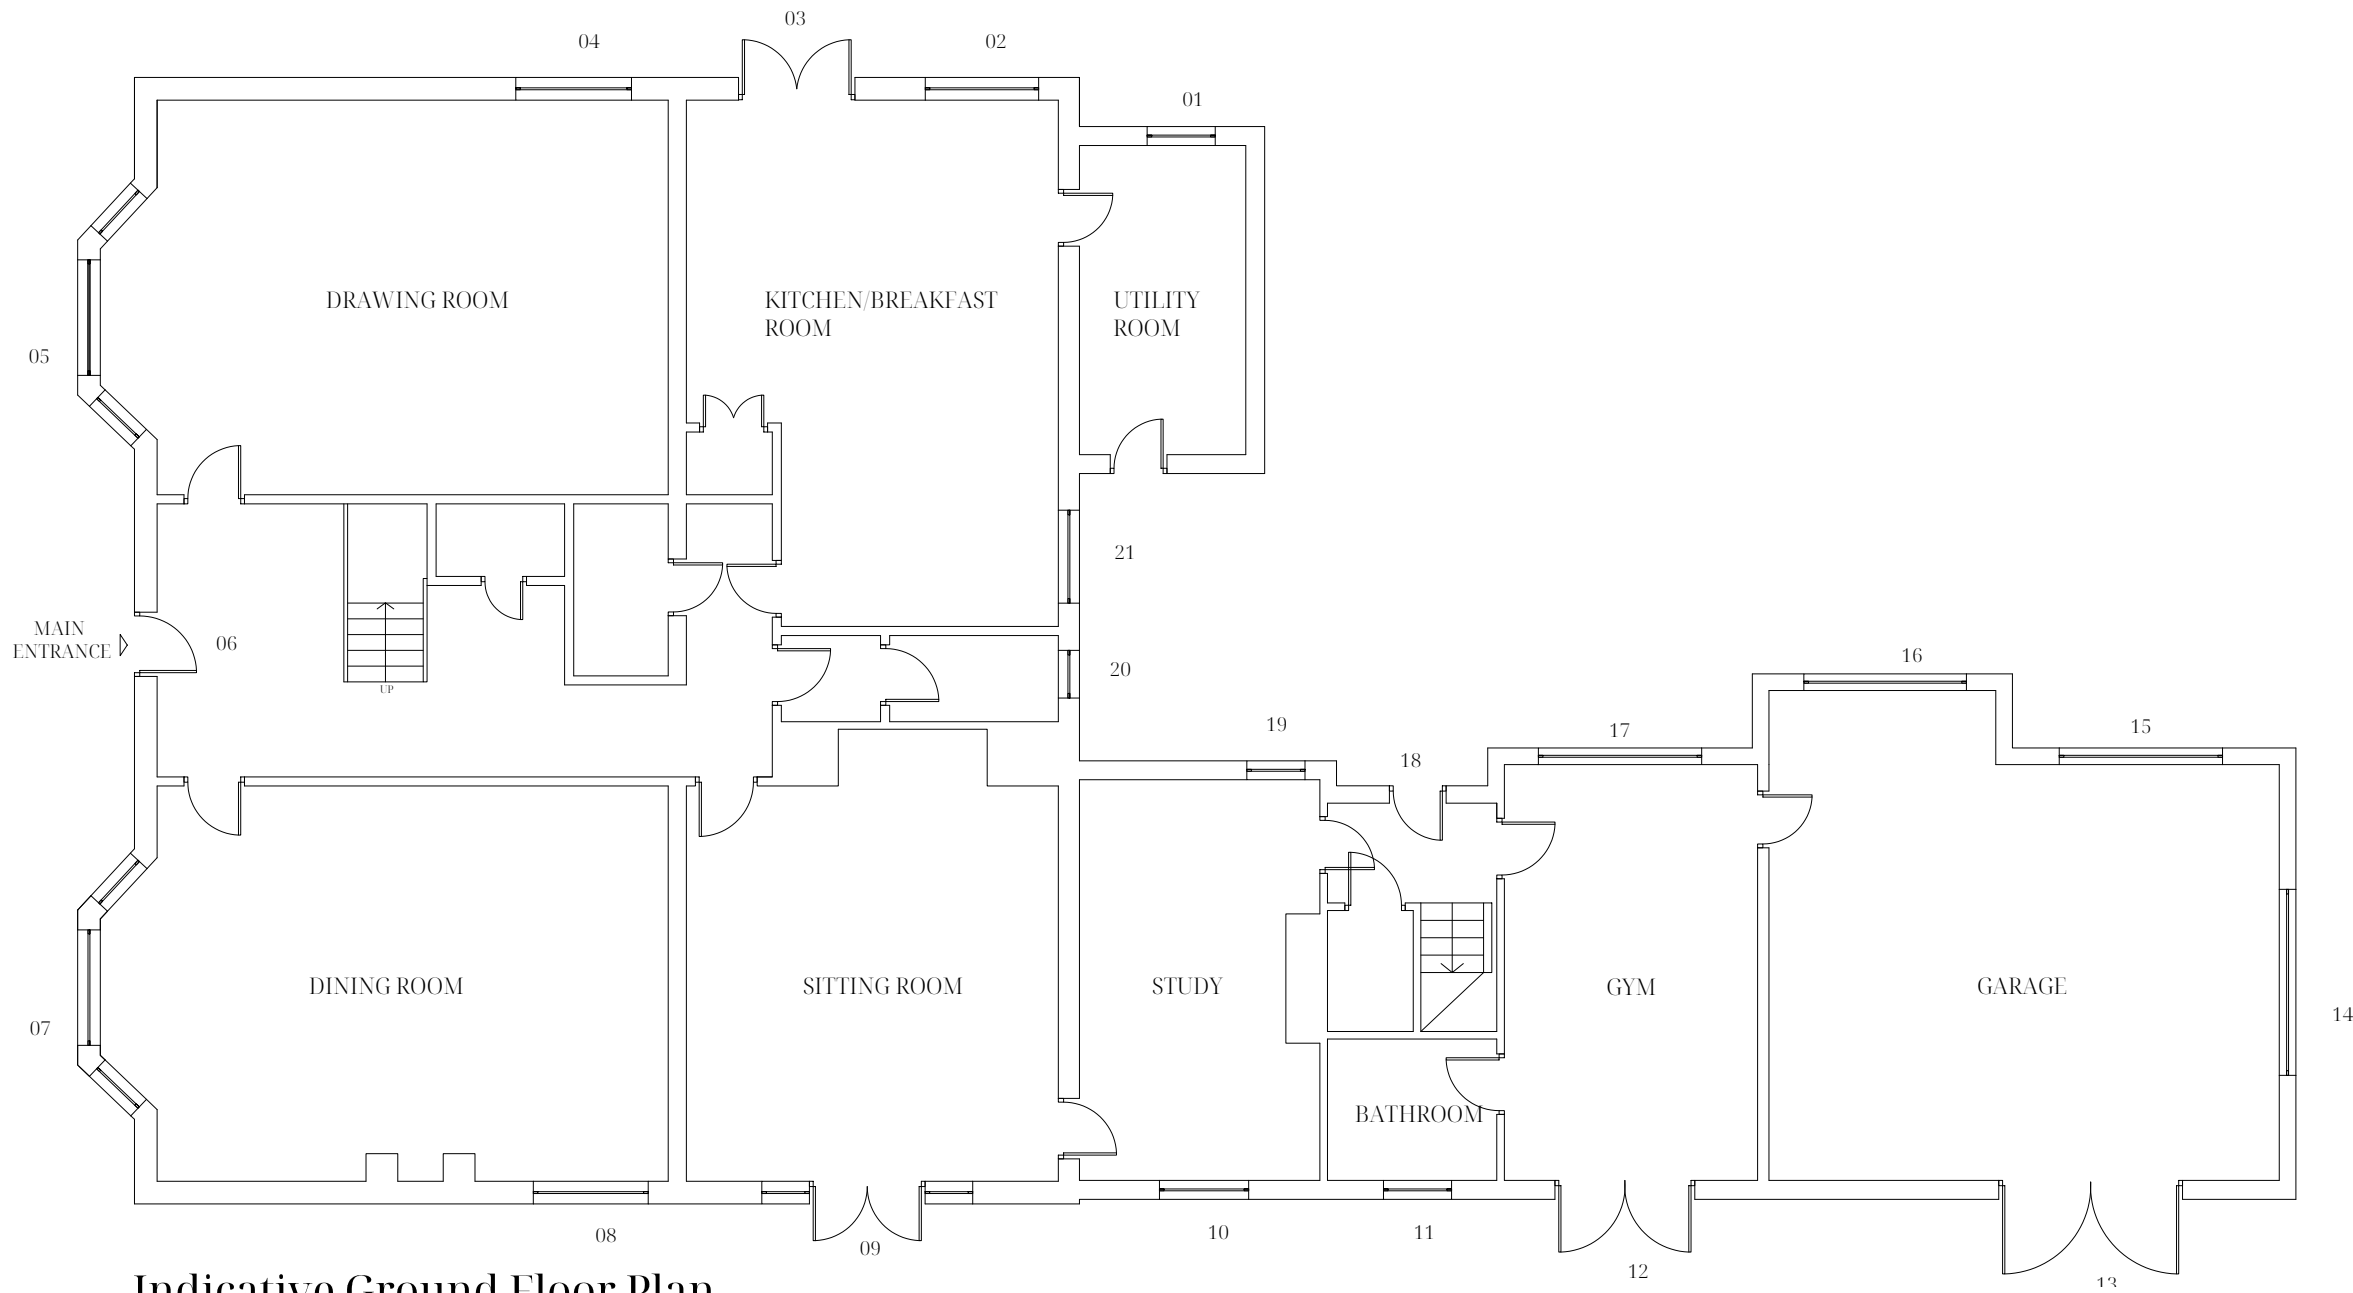

Indicative Ground Floor Plan
1:100

EXISTING FLOOR PLANS

 

South Elevation
1:100



North Elevation
1:100

EXISTING FLOOR ELEVATIONS



NOTES

All drawings within this package are the copyright of ASJ Design Services Ltd. They may not be copied or disclosed to any third party for any purpose except as authorised in writing by ASJ Design.

Do not scale from these drawings. Figured dimensions are to be used only. All critical dimensions are to be checked on site before work proceeds.

All drawings are to be read in conjunction with all other relevant consultants and or specialists drawings or documents.

Inconsistencies, errors and omissions found within or between ASJ Design documents are to be notified immediately to ASJ Design.

ISSUE TRACKER

REV	DATE	DESCRIPTION	BY
A	31.03.26	Issued for Information	DAJ

CLIENT

Lucy & Mark Dawson

PROJECT TITLE

The Old Vicarage
Britford

DRAWING TITLE

Existing Plans & Elevations

DRAWING NO

VC100

REVISION

A

SCALE

1:100 @ A1

DRAWN BY

DAJ

ASJ Design