
 


Site Plan for 26 Winsley Road, Bradford-on-Avon, BA15 1QS

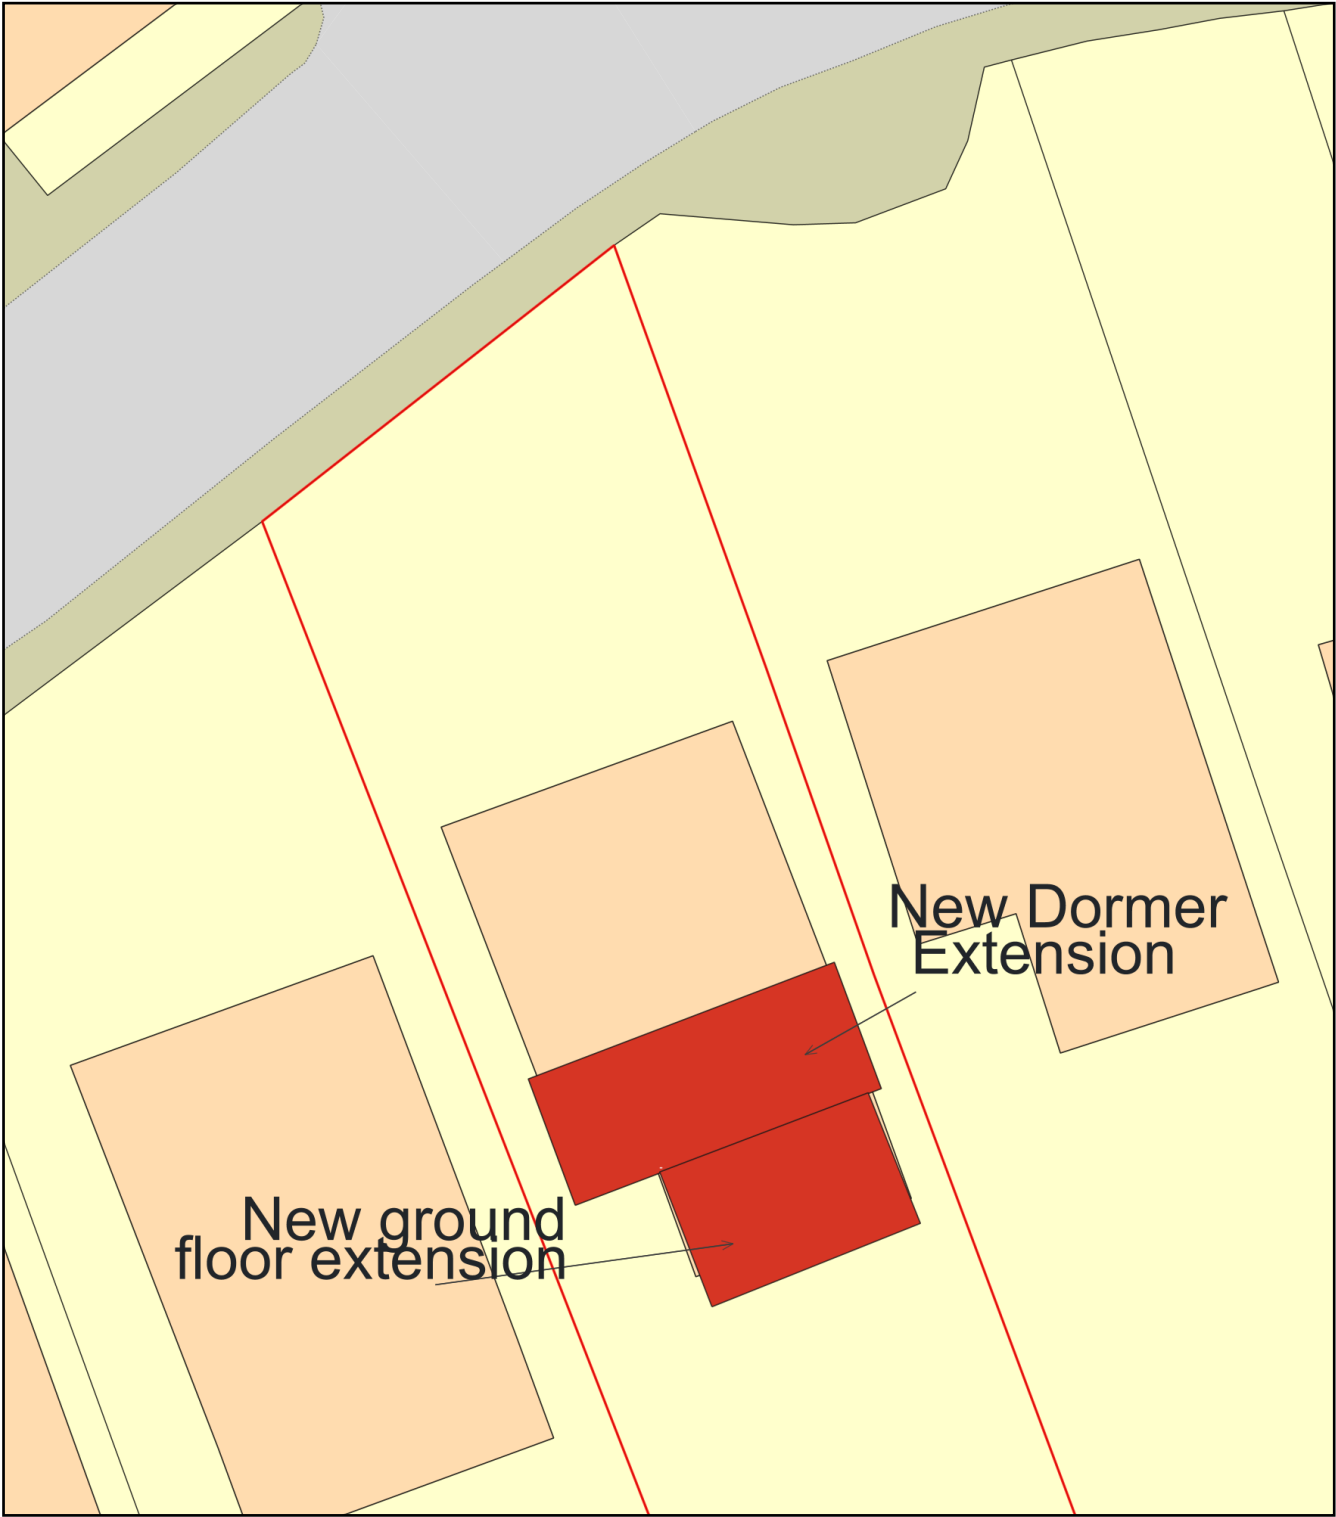

Plan Produced for: Katherine Defrance

Date Produced: 02 Mar 2026

Plan Reference Number: TQRQM26061170121942

Scale: 1:200 @ A4