


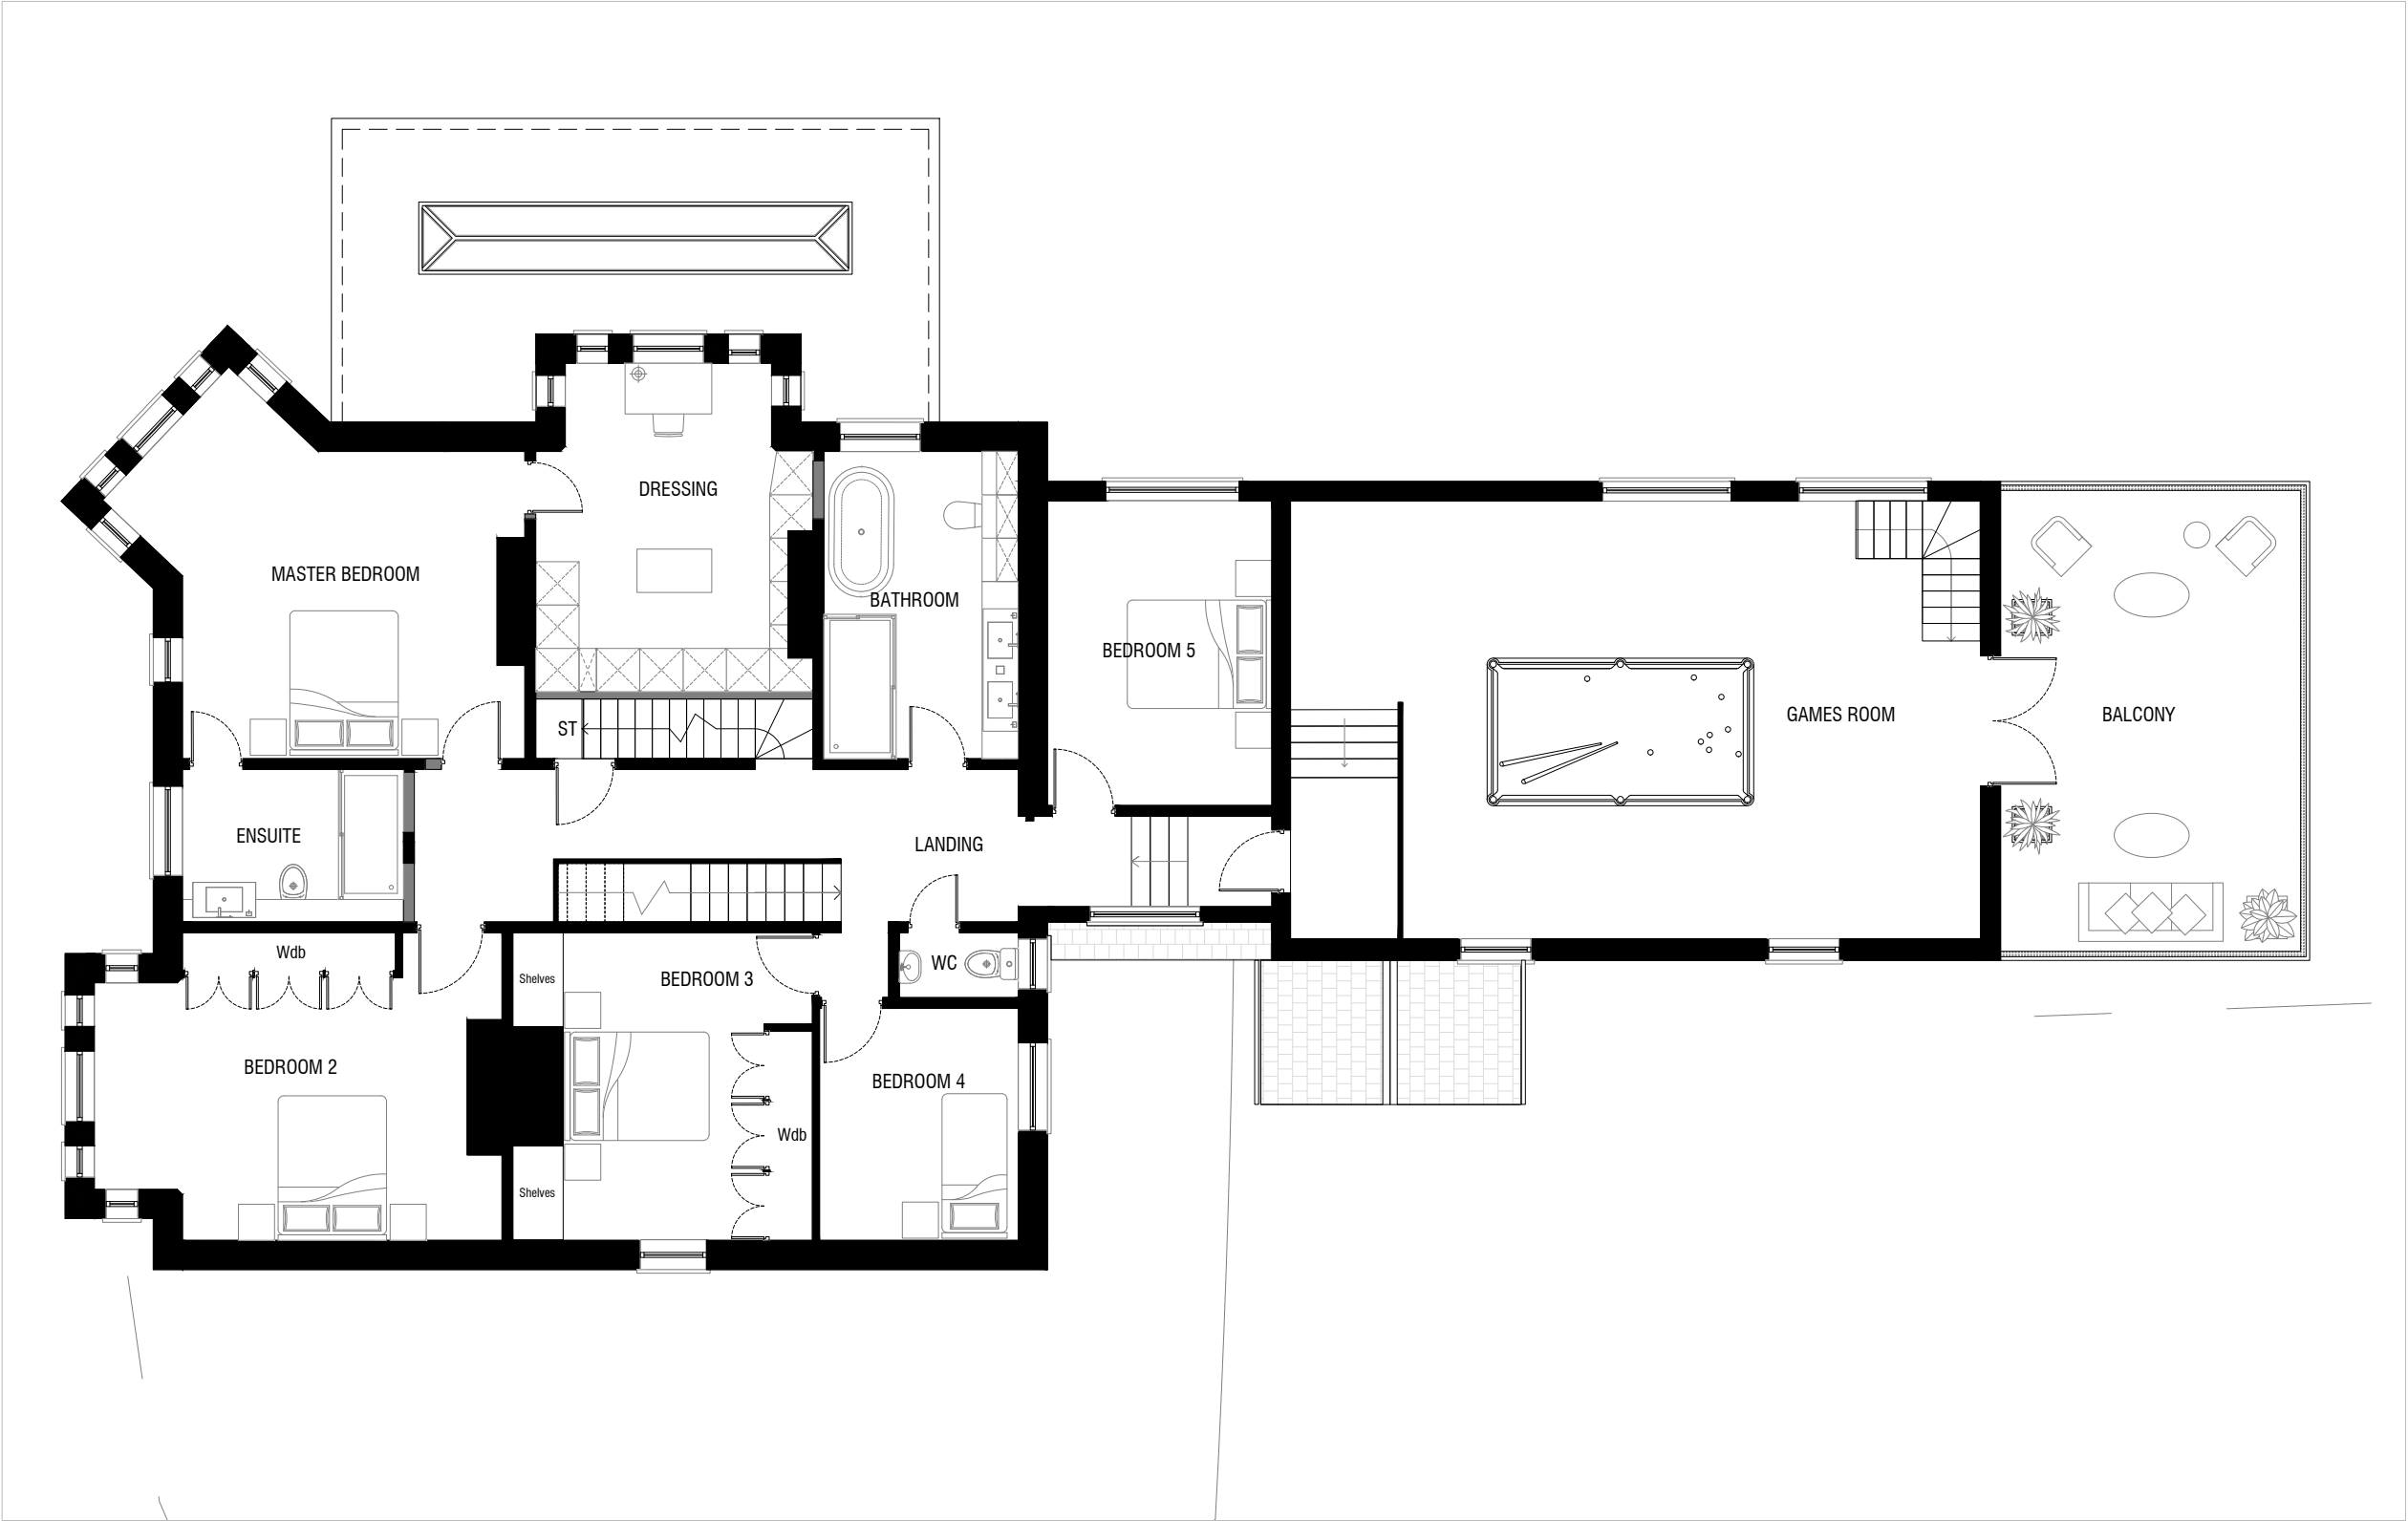

01 -Proposed First Floor Plan

- General Notes:**
- Do not scale drawings other than for planning purposes and refer only to figured dimensions.
  - Contractor is to raise any concerns of discrepancies in this drawing and that of what is noted on site to the architect before building works commence.
  - In the circumstance that the drawing relates to an existing building or setting, the contractor is to confirm there is no conflict between this drawings dimensions and the actual building/settings dimensions.
  - Refer to all other project consultants and specialists relevant drawings and specifications.
  - It is the contractor responsibility to ensure all site dimensions, levels and setting out is in line with the architects drawings.
  - Refer to the Structural Engineers drawings for full details on structure where necessary

|      |          |                   |
|------|----------|-------------------|
| Rev: | Date:    | Revision History: |
| D    | 10.04.26 | Client Amendments |
| C    | 09.04.26 | Amendments        |
| B    | 07.04.26 | Amendments        |
| A    | 16.03.26 | First Issue       |

T: 01722 680 419  
M: [REDACTED]  
W: info@esdon-architecture.com

Project:  
**26-011**  
Fairfield, Winterbourne

|              |    |           |    |
|--------------|----|-----------|----|
| Designed by: | EE | Checked:  | EE |
| Drawn By:    | EE | Approved: | EE |

Scale: @A3  
1:100

Status:  
DRAFT

Drawing Title:  
**Proposed First Floor Plan**

|             |      |
|-------------|------|
| Drawing No: | Rev: |
| 10-101      | D    |