


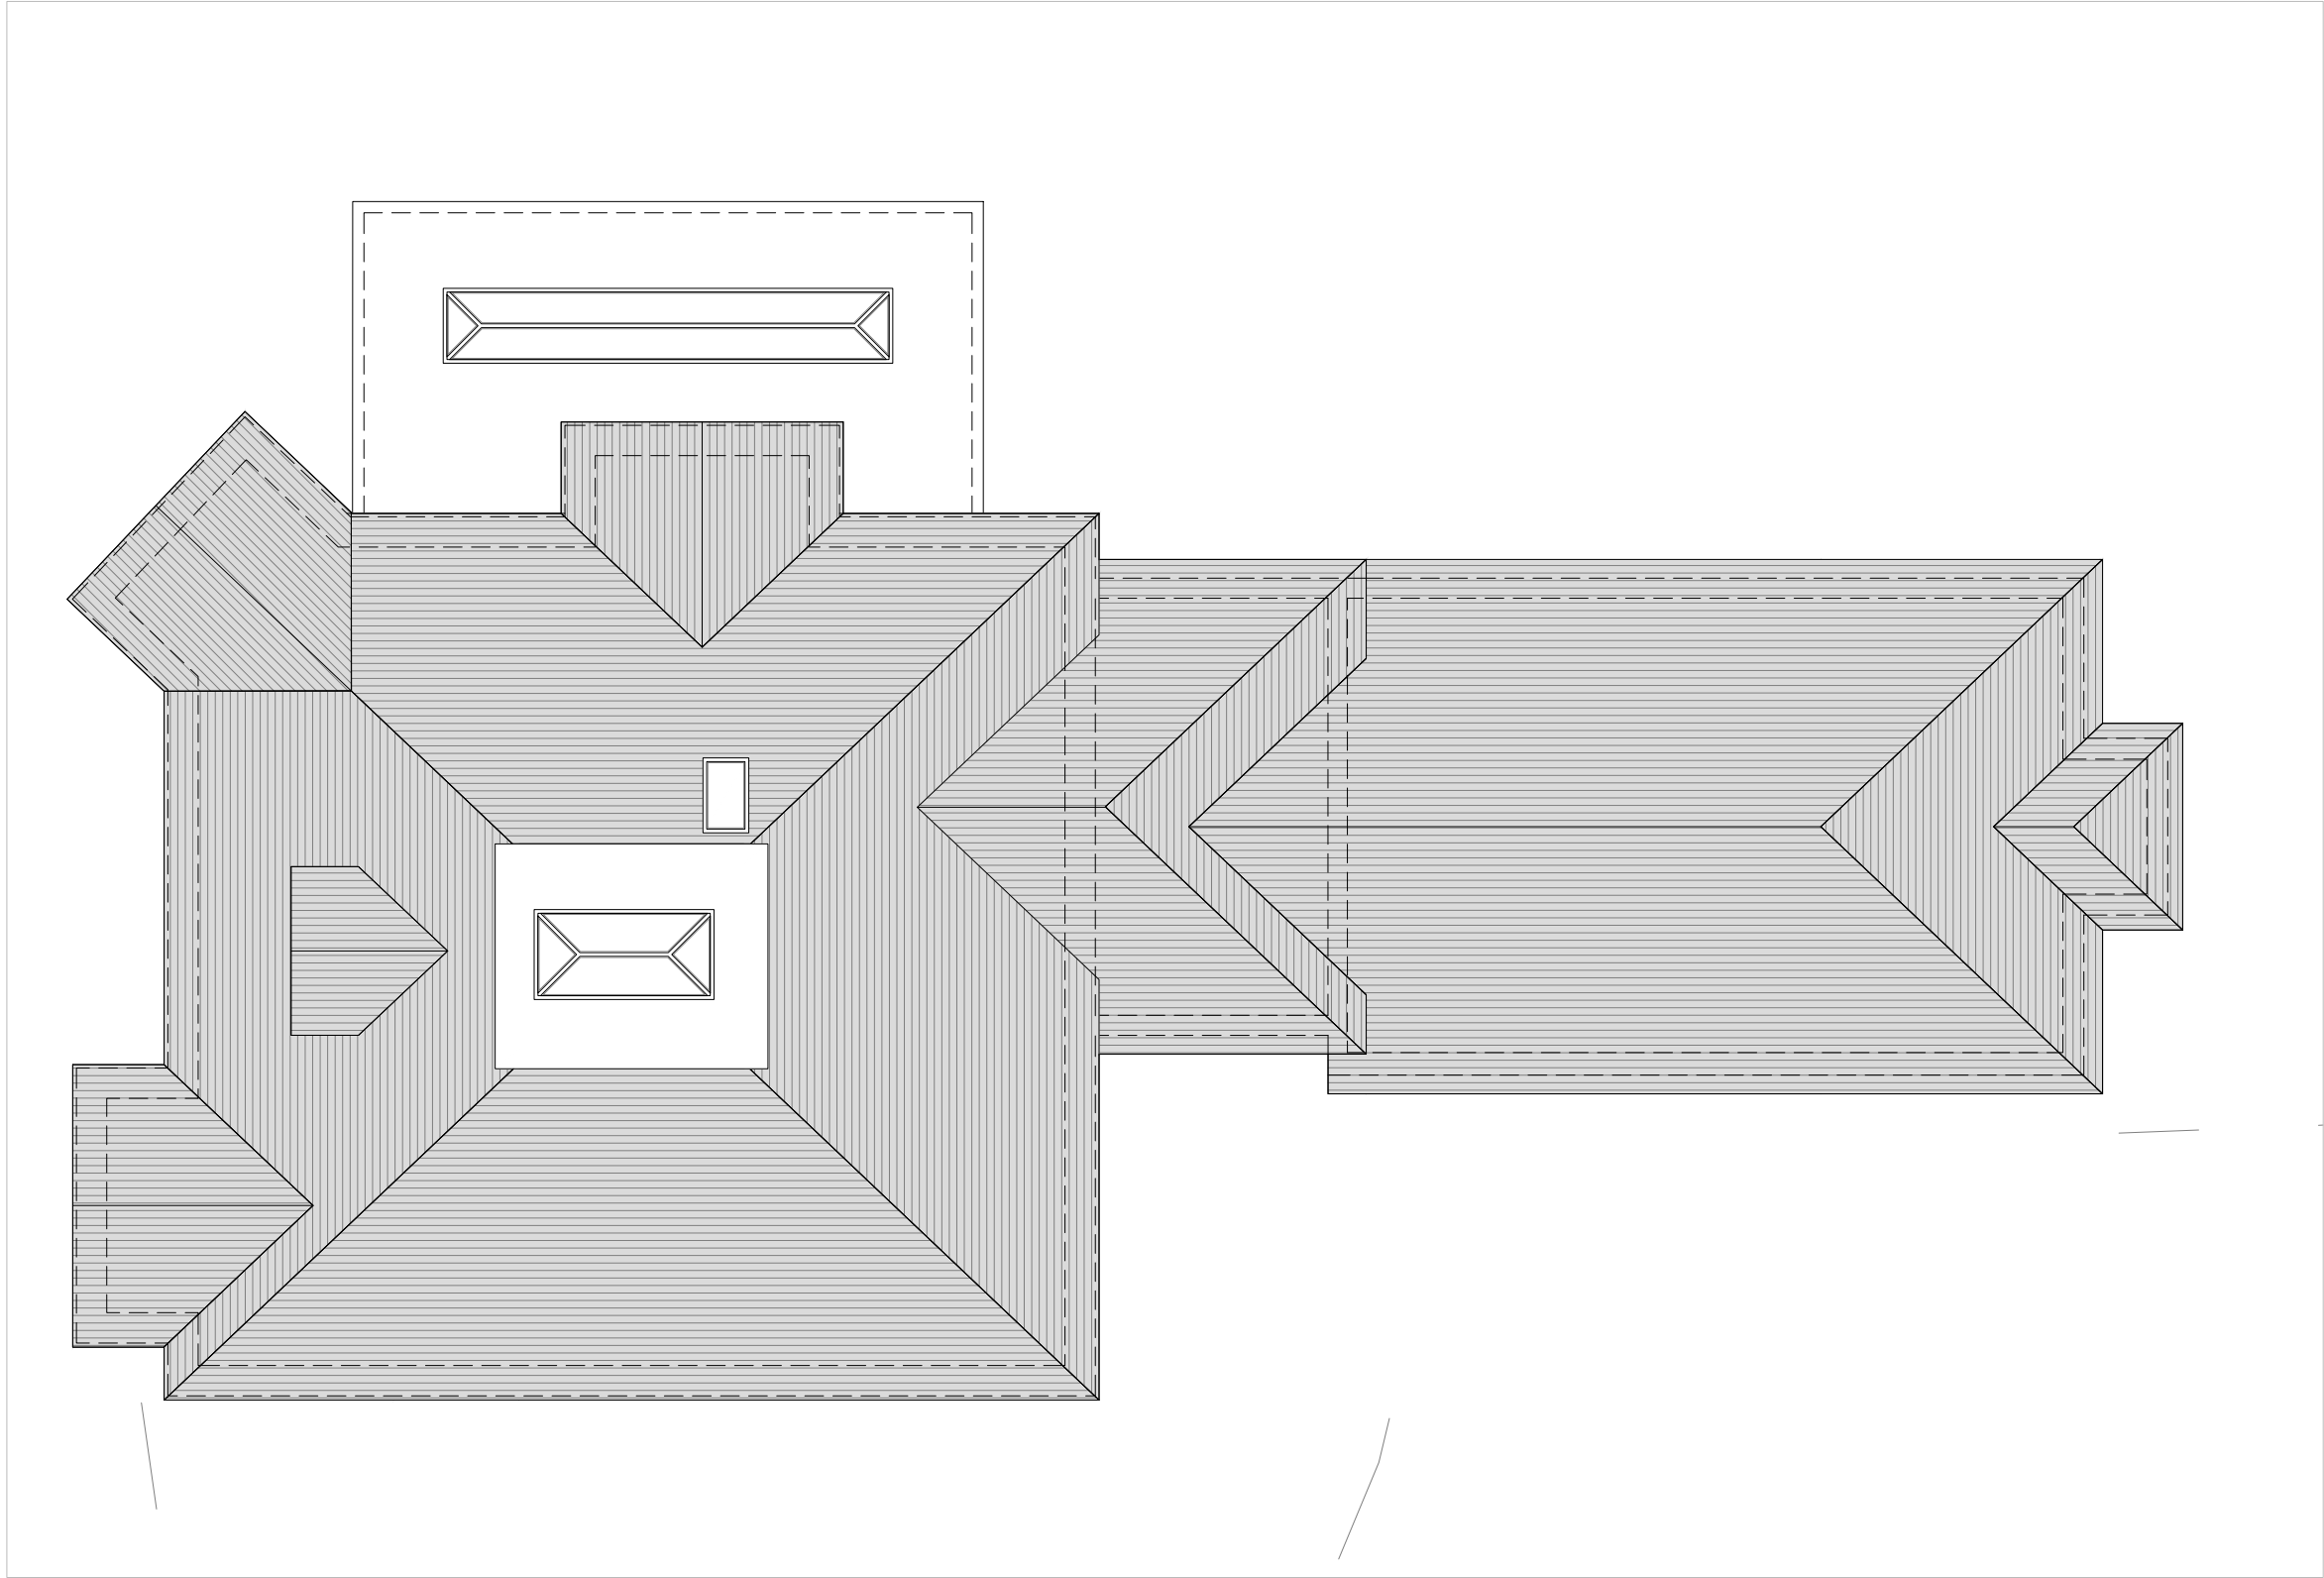

01 -Existing Second Floor Plan

- General Notes:**
- Do not scale drawings other than for planning purposes and refer only to figured dimensions.
 - Contractor is to raise any concerns of discrepancies in this drawing and that of what is noted on site to the architect before building works commence.
 - In the circumstance that the drawing relates to an existing building or setting, the contractor is to confirm there is no conflict between this drawings dimensions and the actual building/settings dimensions.
 - Refer to all other project consultants and specialists relevant drawings and specifications.
 - It is the contractor responsibility to ensure all site dimensions, levels and setting out is in line with the architects drawings.
 - Refer to the Structural Engineers drawings for full details on structure where necessary

A	27.03.26	First Issue
Rev:	Date:	Revision History:



T: 01722 680 419
M: [REDACTED]
W: info@esdon-architecture.com

Project:
26-011
Fairfield, Winterbourne

	Name:	Date:		Name:	Date:
Designed by:	EE		Checked:	EE	
Drawn By:	EE		Approved:	EE	

Scale: @A3
1:100

Status:
DRAFT

Drawing Title:
Existing Roof Plan

Drawing No: 00-103	Rev: A
------------------------------	------------------

