

 


\* COPYRIGHT.  
DO NOT SCALE EXCEPT FOR PLANNING PURPOSES.  
CHECK ALL DIMENSIONS ON SITE.  
THIS DRAWING IS ONLY TO BE USED ON THE SITE  
FOR WHICH DESIGNED.

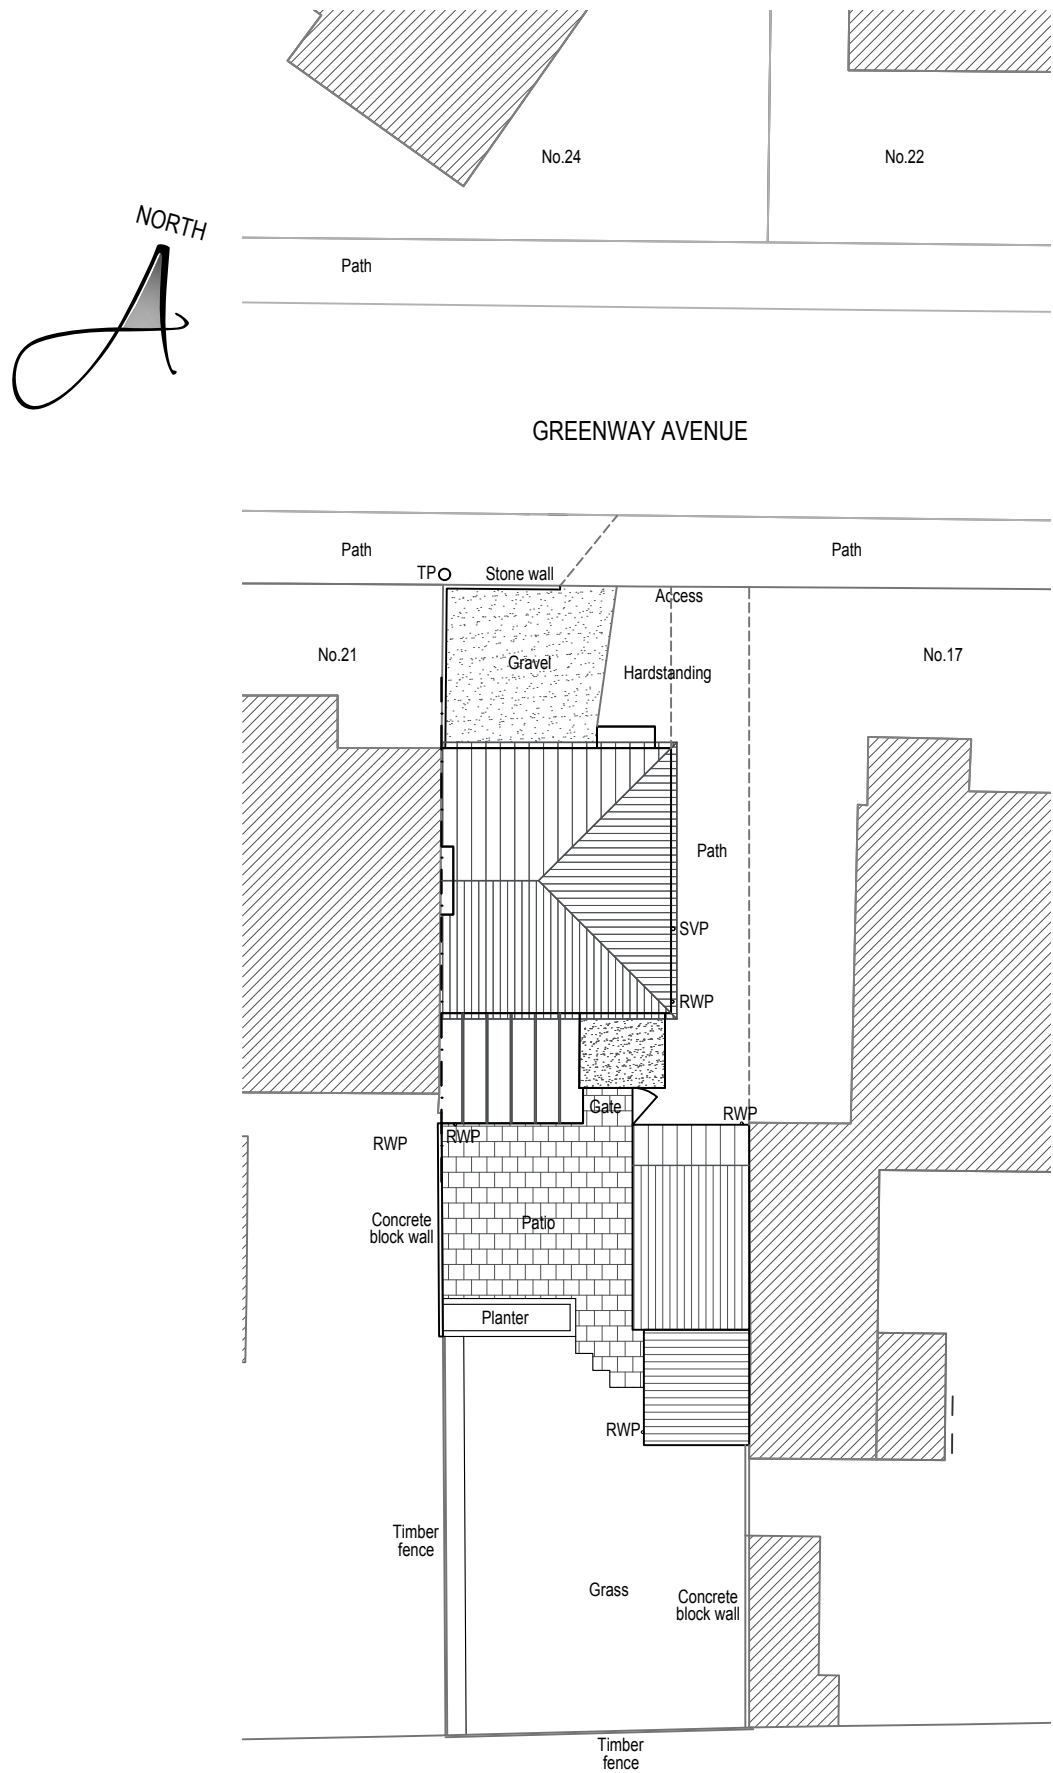

SITE LOCATION PLAN

 

## LEGEND

- Site Boundary
- Existing tree planting.
- Existing greenery.
- Access Door
- Primary Access Door

|   |              |      |
|---|--------------|------|
|   |              |      |
|   |              |      |
| REVISIONS   |              | DATE |
| CLIENT:<br>MR & MRS SEAL   |              |      |
| PROJECT:<br>PROPOSED SINGLE STOREY<br>REAR EXTENSION TOGETHER WITH<br>INTERNAL RECONFIGURATION<br>AT 19 GREENWAY AVENUE, CHIPPENHAM,<br>WILTSHIRE, SN15 1AH                     |              |      |
| TITLE:<br>EXISTING SITE PLAN<br>SITE LOCATION PLAN   |              |      |
| DRAWN: RJ   | SCALES @ A3: |      |
| CHECKED: JA   | 1:200,       |      |
| DATE: OCT 25   | 1:1250       |      |
| DRG No: AA/25/35/01   | REV.: -      |      |
| <div>Armstrong<br/>architecture</div> <div>THE OLD BAKEHOUSE, 21 TIMBER STREET,<br/>CHIPPENHAM, WILTSHIRE, SN15 3BS<br/>01249 404 004    info@armstrongarchitecture.co.uk</div> |              |      |