




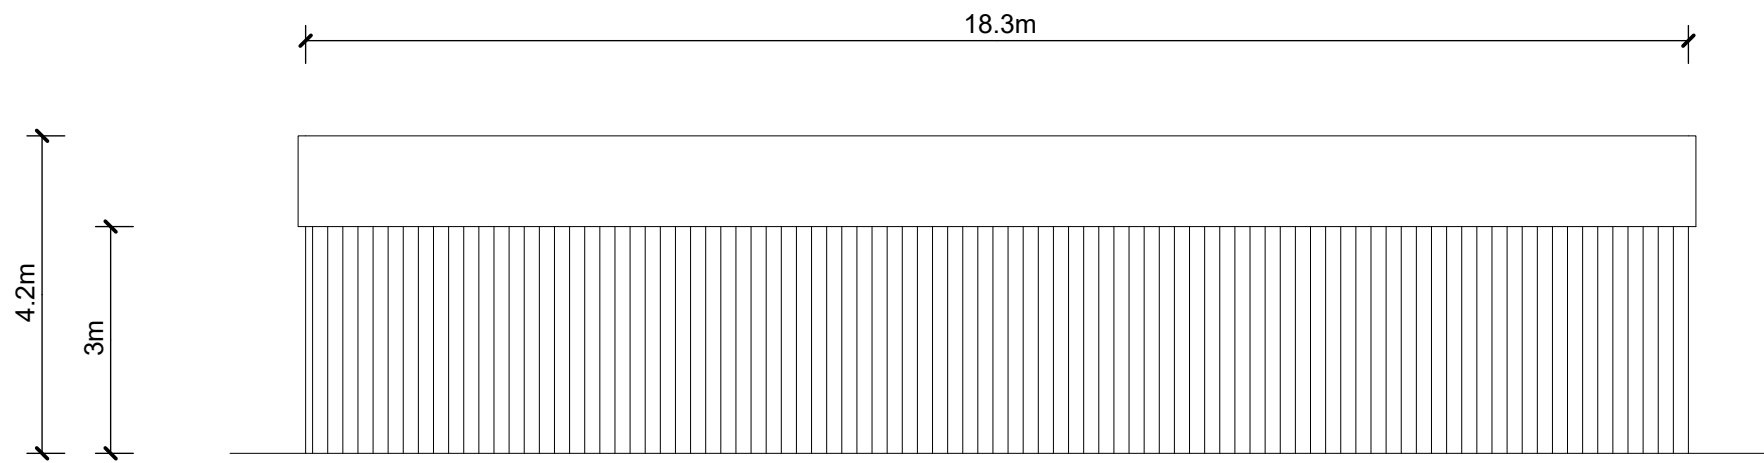


West Elevation

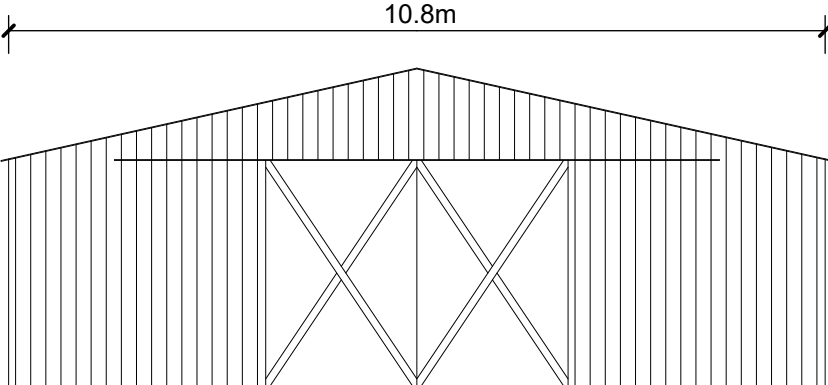


North Elevation

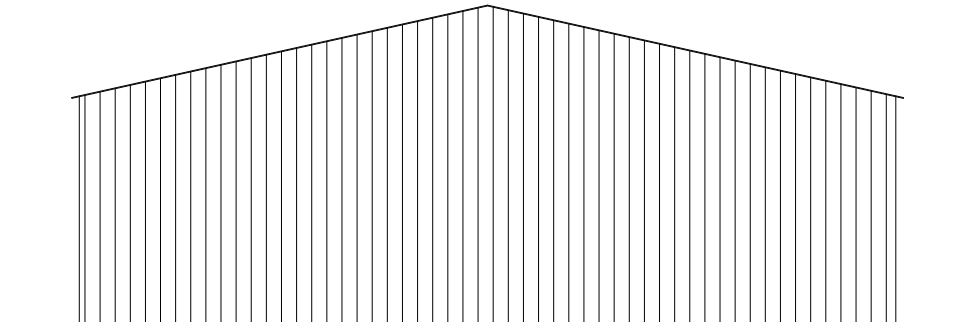

South Elevation

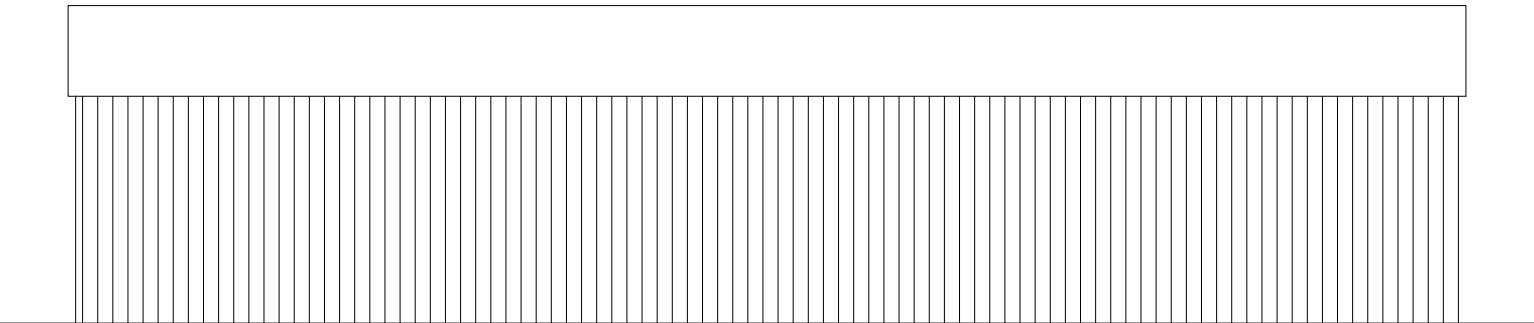

East Elevation

 

Floorplan

Sliding Timber Doors



WOOLLEY & WALLIS
4-5 Hughenden Yard, Marlborough
Wiltshire, SN8 1LT
Tel: 01672 515252
www.w-w.co.uk

Client:
Mr & Mrs Moore

Site Address:
The Mill House
Calstone
SN11 8GF

Drawing Title:
Proposed Elevations & Floorplan

Drawn by: LDP

Scale: 1:100

Sheet: A2

Date: 13/04/2026

Drawing No: MOORE01

Rev: -