


Side Elevation as Proposed - 1:50



Front Elevation as Proposed - 1:50

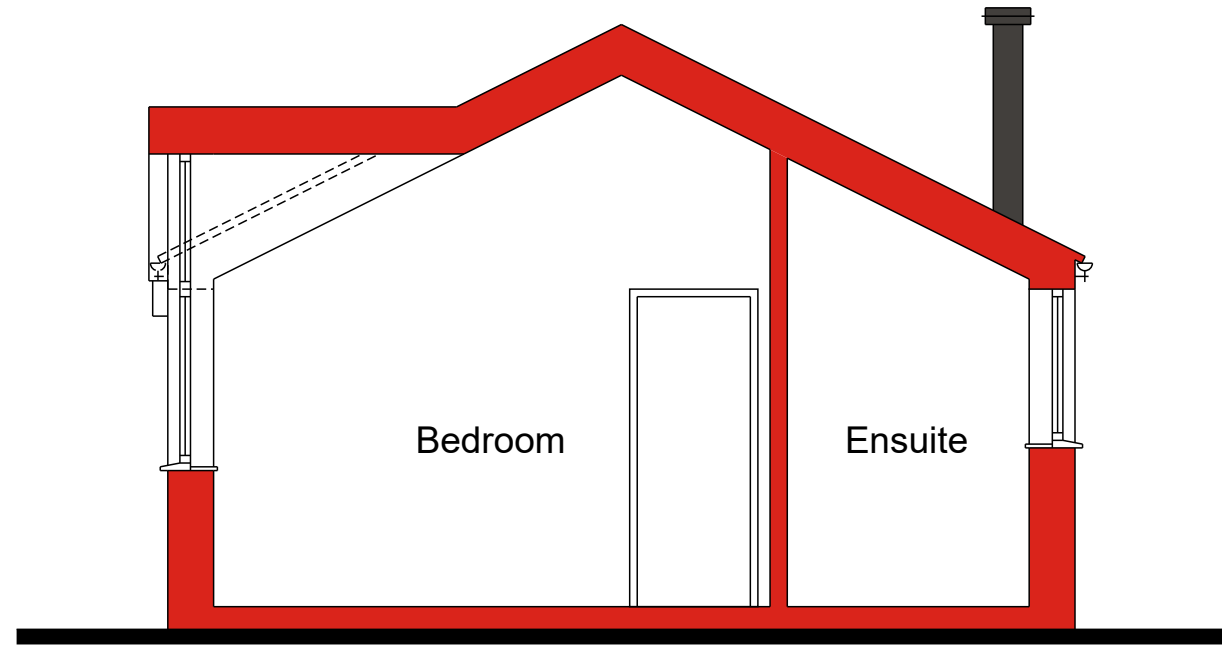


Section AA as Proposed - 1:50




Side Elevation as Proposed - 1:50



Rear Elevation as Proposed - 1:50

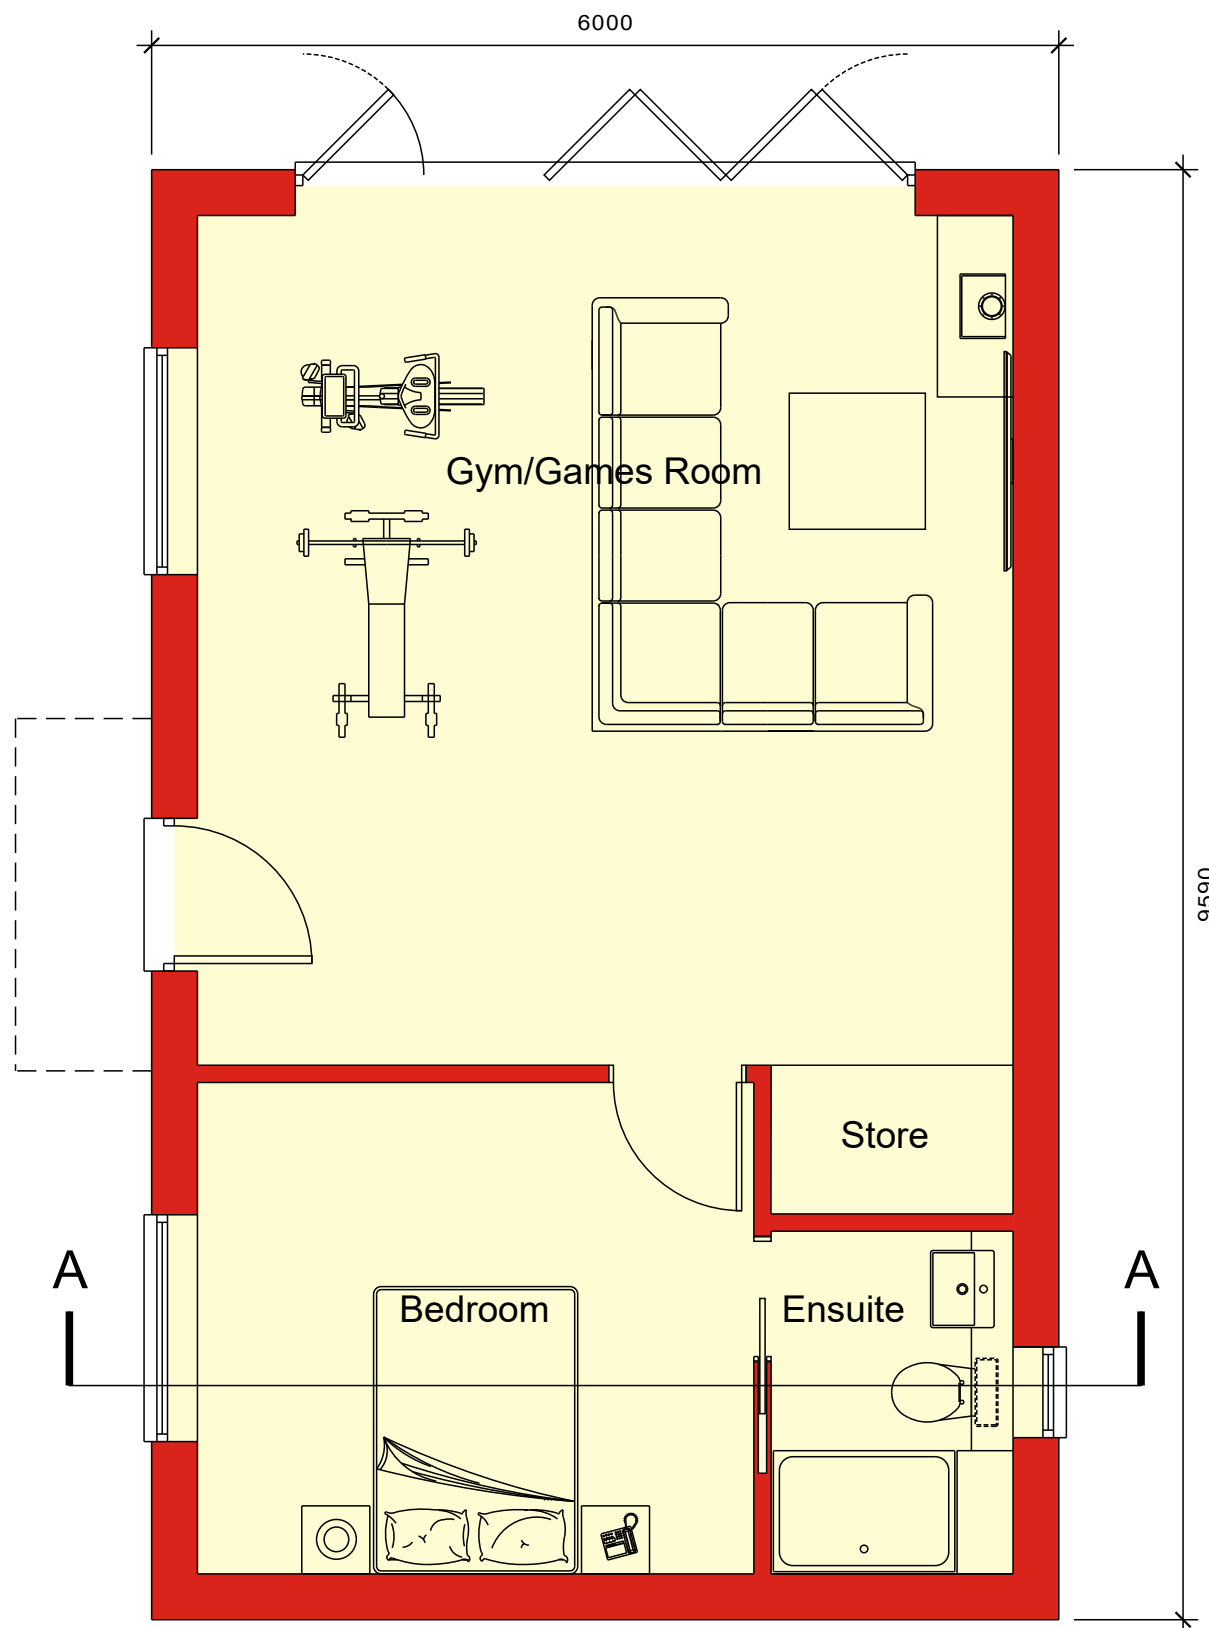


Ground Floor Plan as Proposed - 1:50

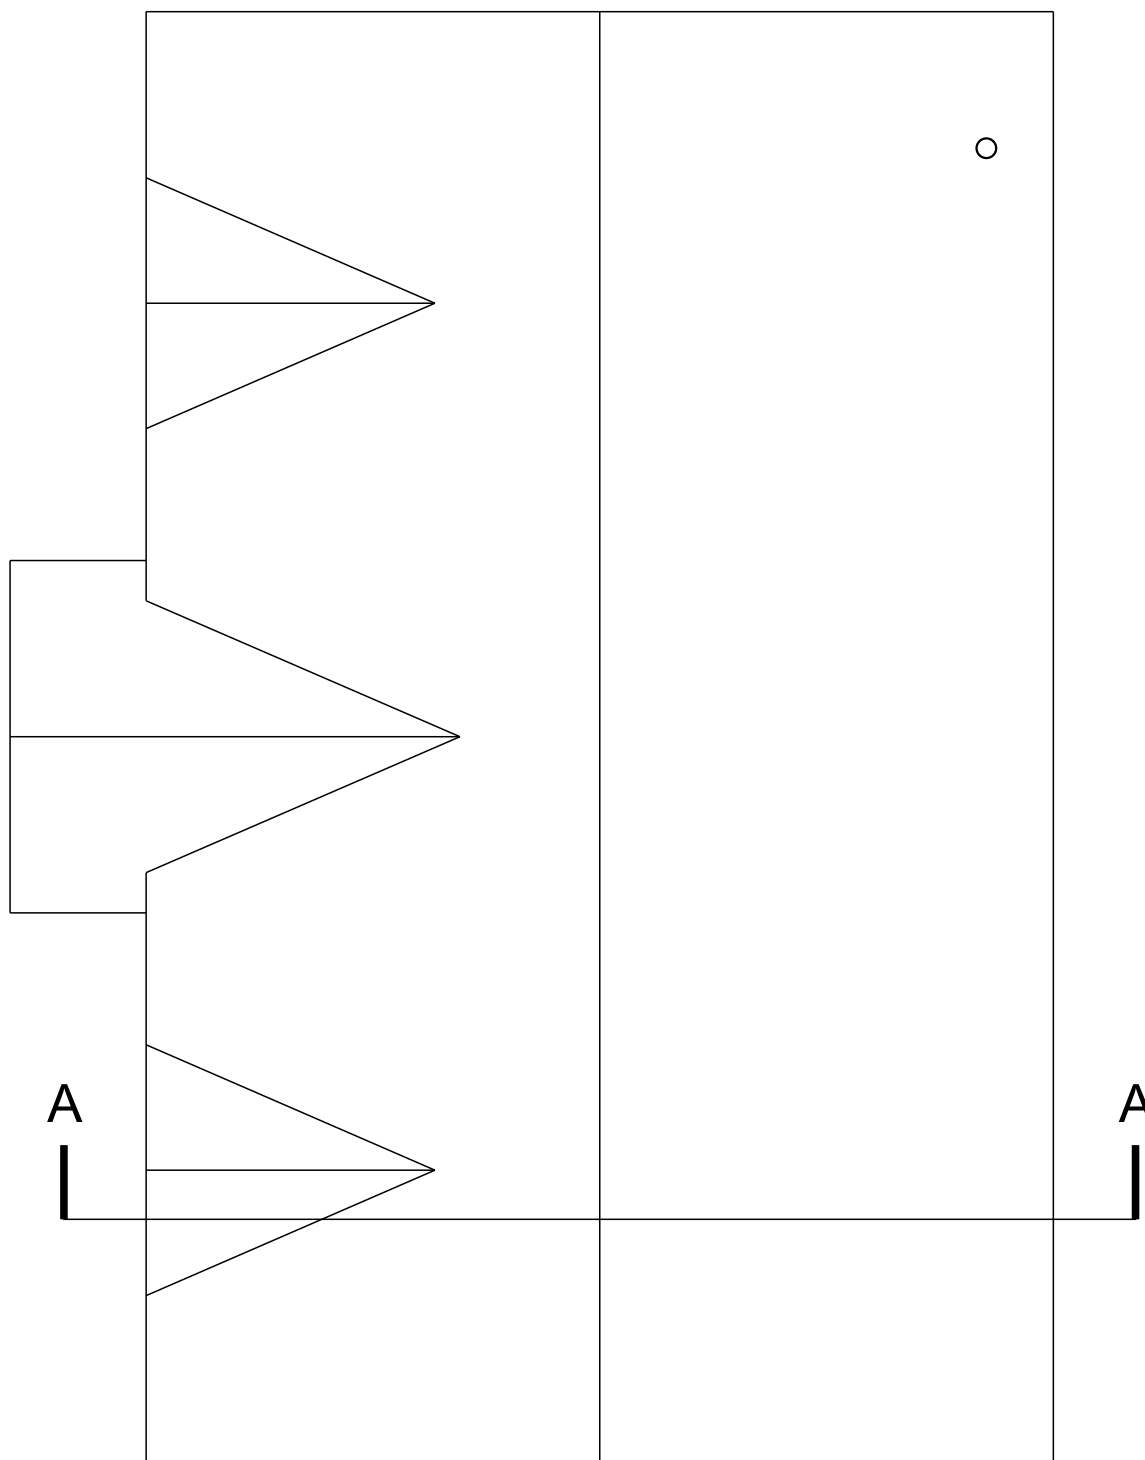

Roof Plan as Proposed - 1:50

Christopher Stanley

Christopher Stanley
Watermoor Point, Watermoor Road,
Cirencester, Gloucestershire, GL7 1LF
T : 01285 706560
E : hello@christopher-stanley.co.uk
W: www.christopher-stanley.co.uk

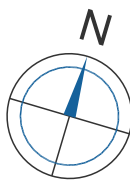

Revision Schedule			
Rev	Description	Date	By
P0	Initial concept draft issued to client for approval	03/03/26	AT
PL0	Issued for approval	23/04/26	AT

PLANNING

Client

MR & MRS CRABTREE

Project
DAISYFIELD COTTAGE
38 UPCOTT
LATTON
SN6 6DS

Drawing Description
ANCILLARY BUILDING
FLOOR PLANS & ELEVATIONS
AS PROPOSED

Scale	Sheet Size	Date
AS NOTED	A1	MAR 2026

Drawn by	Checked by
AT	JCD

Project No	Drawing No	Revision
CS-25030	202	PL0

This drawing should not be scaled. Any discrepancies should be notified to Christopher Stanley Architecture & Planning Ltd. If this drawing is issued as digital data for the titled project, use this data for reference purposes only to assist in co-ordinating work. Christopher Stanley Architecture & Planning Ltd take no responsibility for its accuracy. This drawing is copyright of Christopher Stanley Architecture & Planning Ltd and may not be copied or reproduced without permission.