


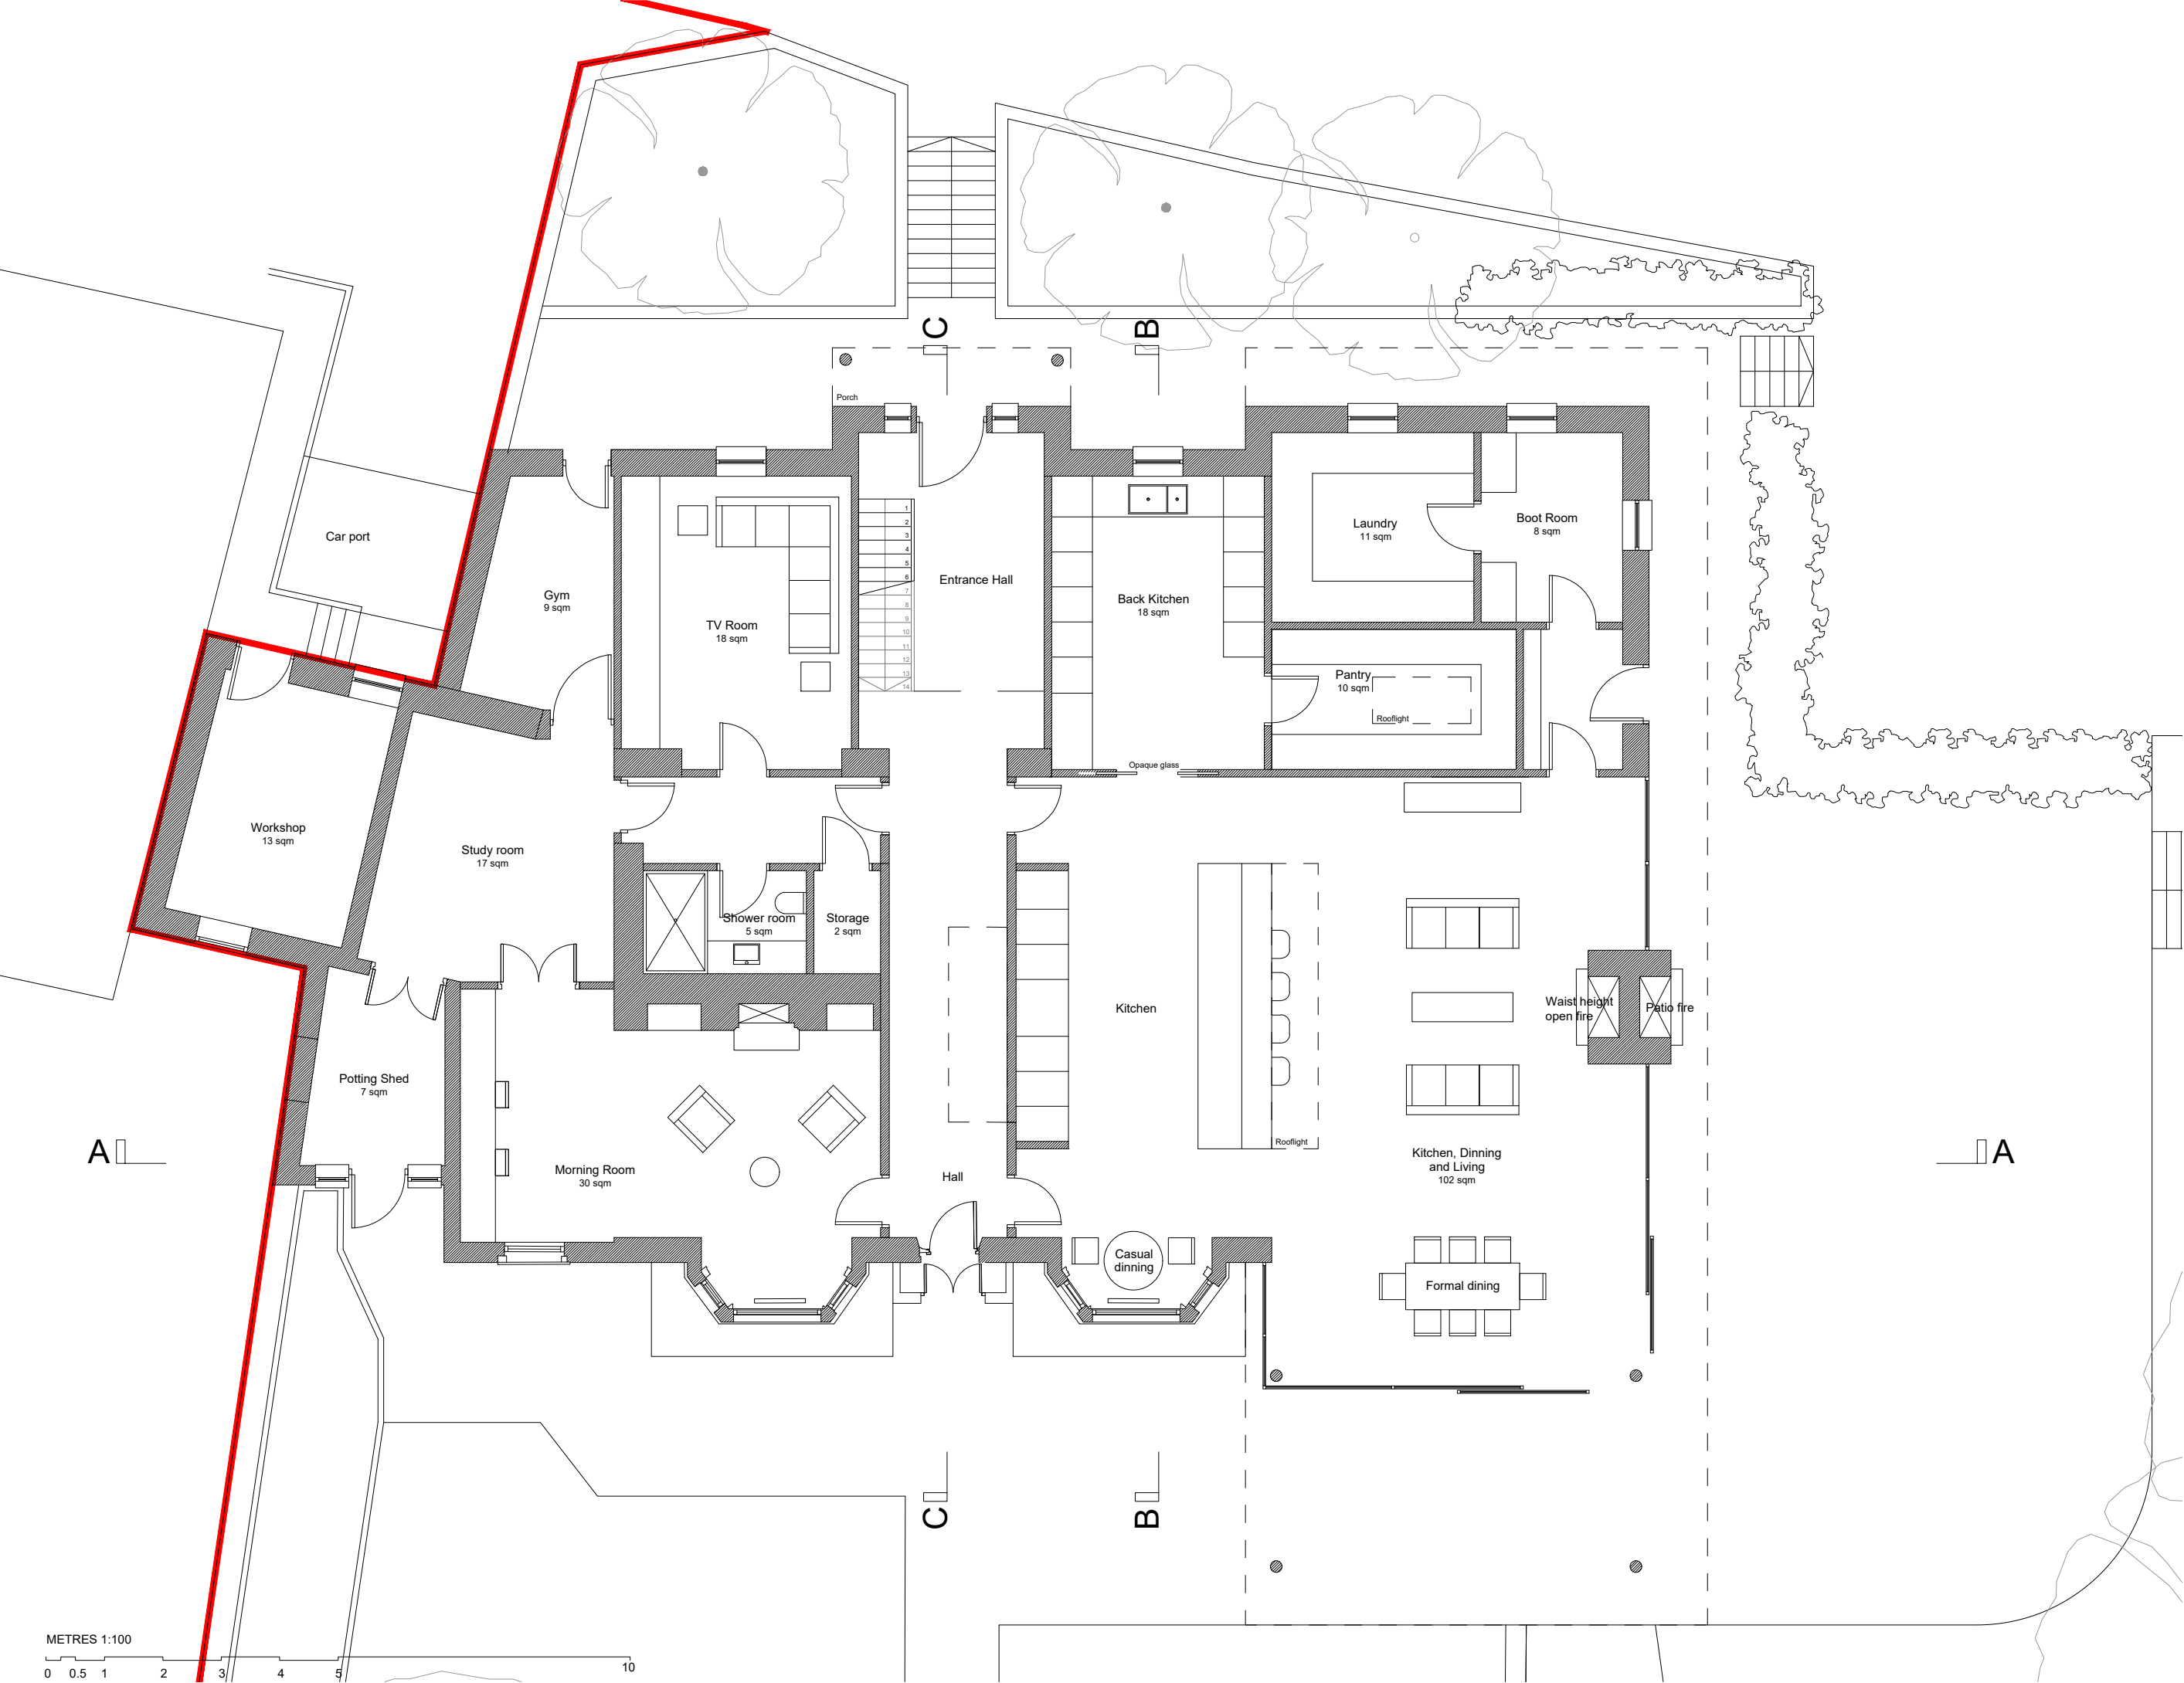

NOTES

DO NOT SCALE FROM THIS DRAWING

PLANNING

NOTE:
This drawing is submitted as part of a planning, listed building or conservation area consent application and is not intended for any other purpose.

All plans, sections & elevations are based on measured readings and any scaled dimension should not be relied upon to give an accurate measurement.



METRES 1:100
0 0.5 1 2 3 4 5 10

Martin Evans Architects o 49 STONELEIGH TERRACE London tel 020 7729 2474	
JOB THE MARTINS, WHITEHILL, WILTSHIRE BRADFORD ON AVON BA15 1SQ	
TITLE PROPOSED GROUND FLOOR PLAN	
DATE	23.04.2026
SCALE	1:100 @ A3
DRAWN	R.E.
DRAWING NO. MAR-PL-GA-01	