


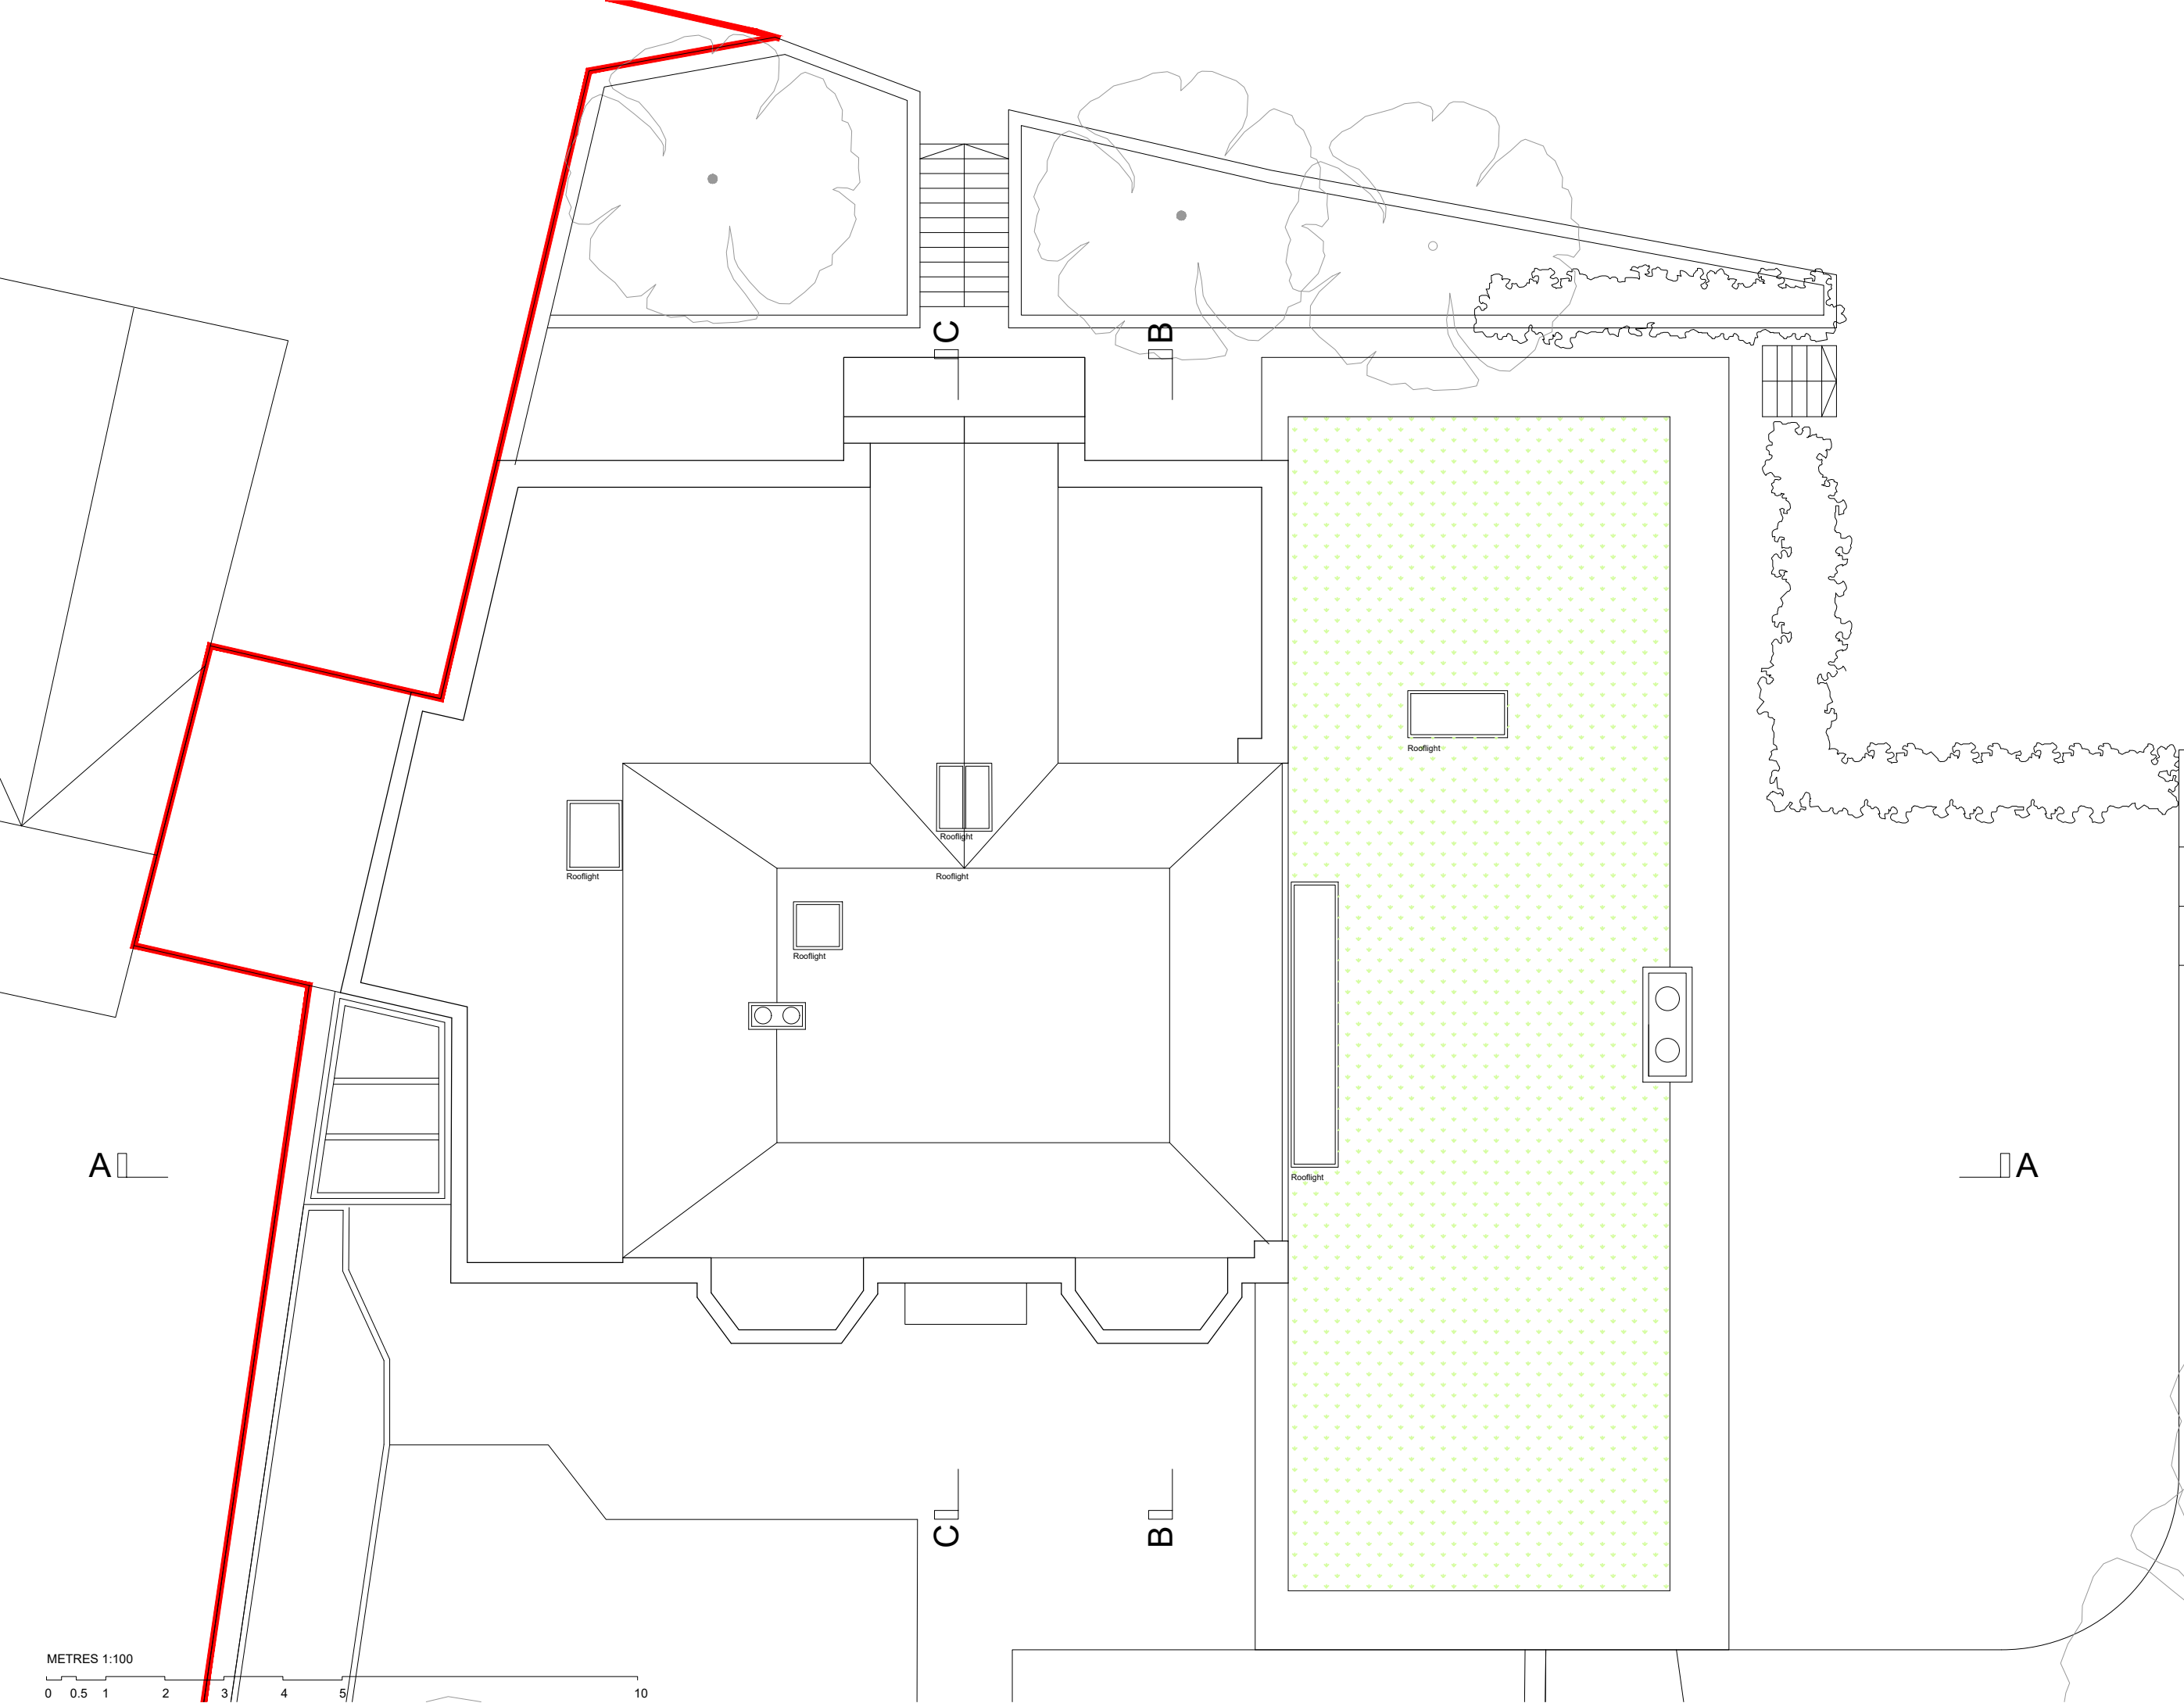

NOTES

DO NOT SCALE FROM THIS DRAWING

PLANNING

NOTE:

This drawing is submitted as part of a planning, listed building or conservation area consent application and is not intended for any other purpose.

All plans, sections & elevations are based on measured readings and any scaled dimension should not be relied upon to give an accurate measurement.

  Proposed Site Boundary Line

Martin Evans

Architects o

49 STONELEIGH TERRACE

London

tel 020 7729 2474

JOB

THE MARTINS,

WHITEHILL, WILTSHIRE

BRADFORD ON AVON BA15 1SQ

TITLE

PROPOSED

ROOF FLOOR PLAN

DATE

23.04.2026

SCALE

1:100 @ A3

DRAWN

R.E.

DRAWING NO. MAR-PL-GA-03