


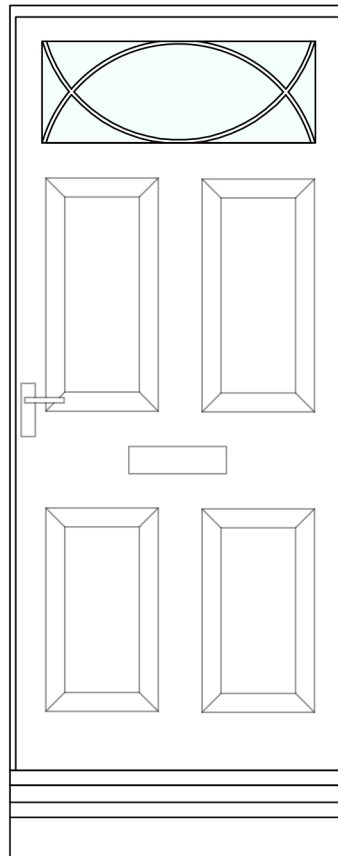

D1



(SCALE 1:20)

GENERAL NOTES:

1. This drawing is the copyright of KSA Architects Ltd and may not be copied, altered or reproduced in any form or passed on to a third party without written consent. If in doubt ASK.
2. This drawing has been produced as a guide, and is subject to further detailed information being provided, including but not limited to a full topographical survey, service enquires and an arboriculture study.

A	30.03.26	First issue	BB	DK
Rev	Date	Description	Rev By	Ckd By



The people
orientated
placemakers.

.....
Client

ASTER

Project
WILTSHIRE SITES
2 Hare and Hounds Street
Devizes
SN10 1LZ

Drawing Title
Door Schedule

Drawing Status PLANNING	Scale 1:20 @ A4
Document Ref. 1324 PD701	Revision A
	Drawn By BB