




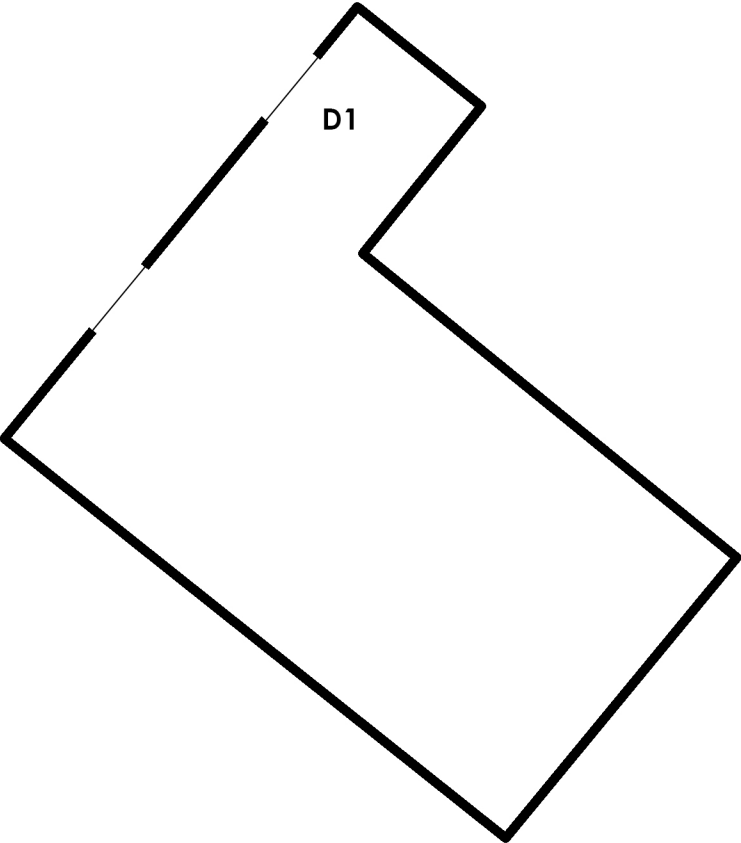

Ground Floor

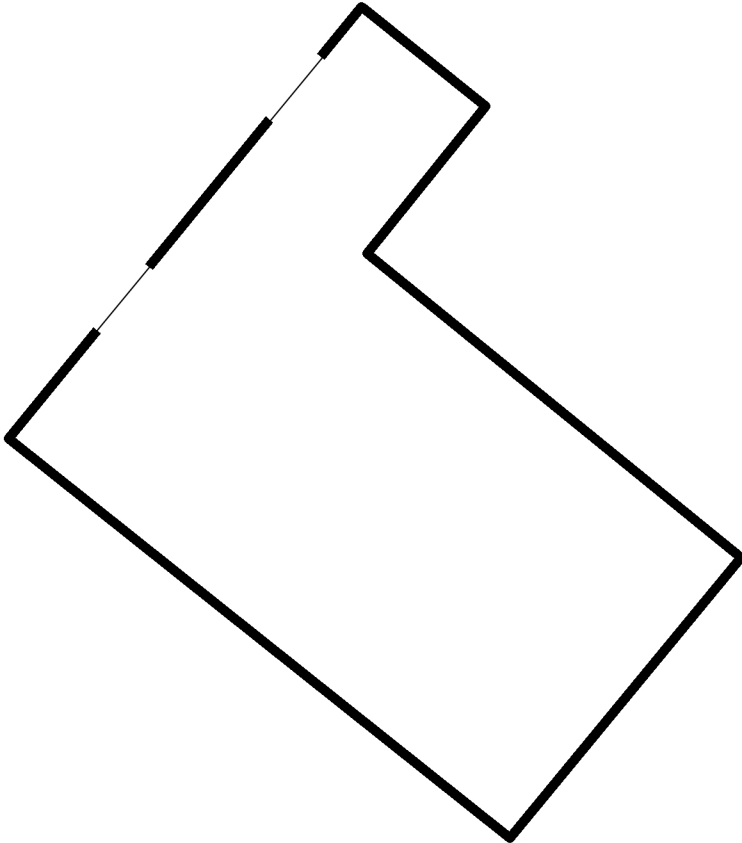

First Floor

 

(SCALE 1:100)



- GENERAL NOTES:
1. This drawing is the copyright of KSA Architects Ltd and may not be copied, altered or reproduced in any form or passed on to a third party without written consent. If in doubt ASK.
 2. This drawing has been produced as a guide, and is subject to further detailed information being provided, including but not limited to a full topographical survey, service enquires and an arboriculture study.

A	30.03.26	First issue	BB	DK
Rev	Date	Description	Rev By	Ckd By



The people
orientated
placemakers.

.....
Client

ASTER

Project
WILTSHIRE SITES
7 Elm Court
Byron Road
Devizes
SN10 5FB

Drawing Title
Floor Plans

Drawing Status PLANNING	Scale 1:100 @ A3
Document Ref. 1324 PD117	Revision A
	Drawn By BB


Chartered Practice


KSA Architects Ltd, Concept House
35 Kingston Crescent, North End
Portsmouth, Hampshire, PO2 8AA


Phone: 023 9267 3618
Email: info@ksaltd.co.uk
Web: www.ksaltd.co.uk


SGS

.....