



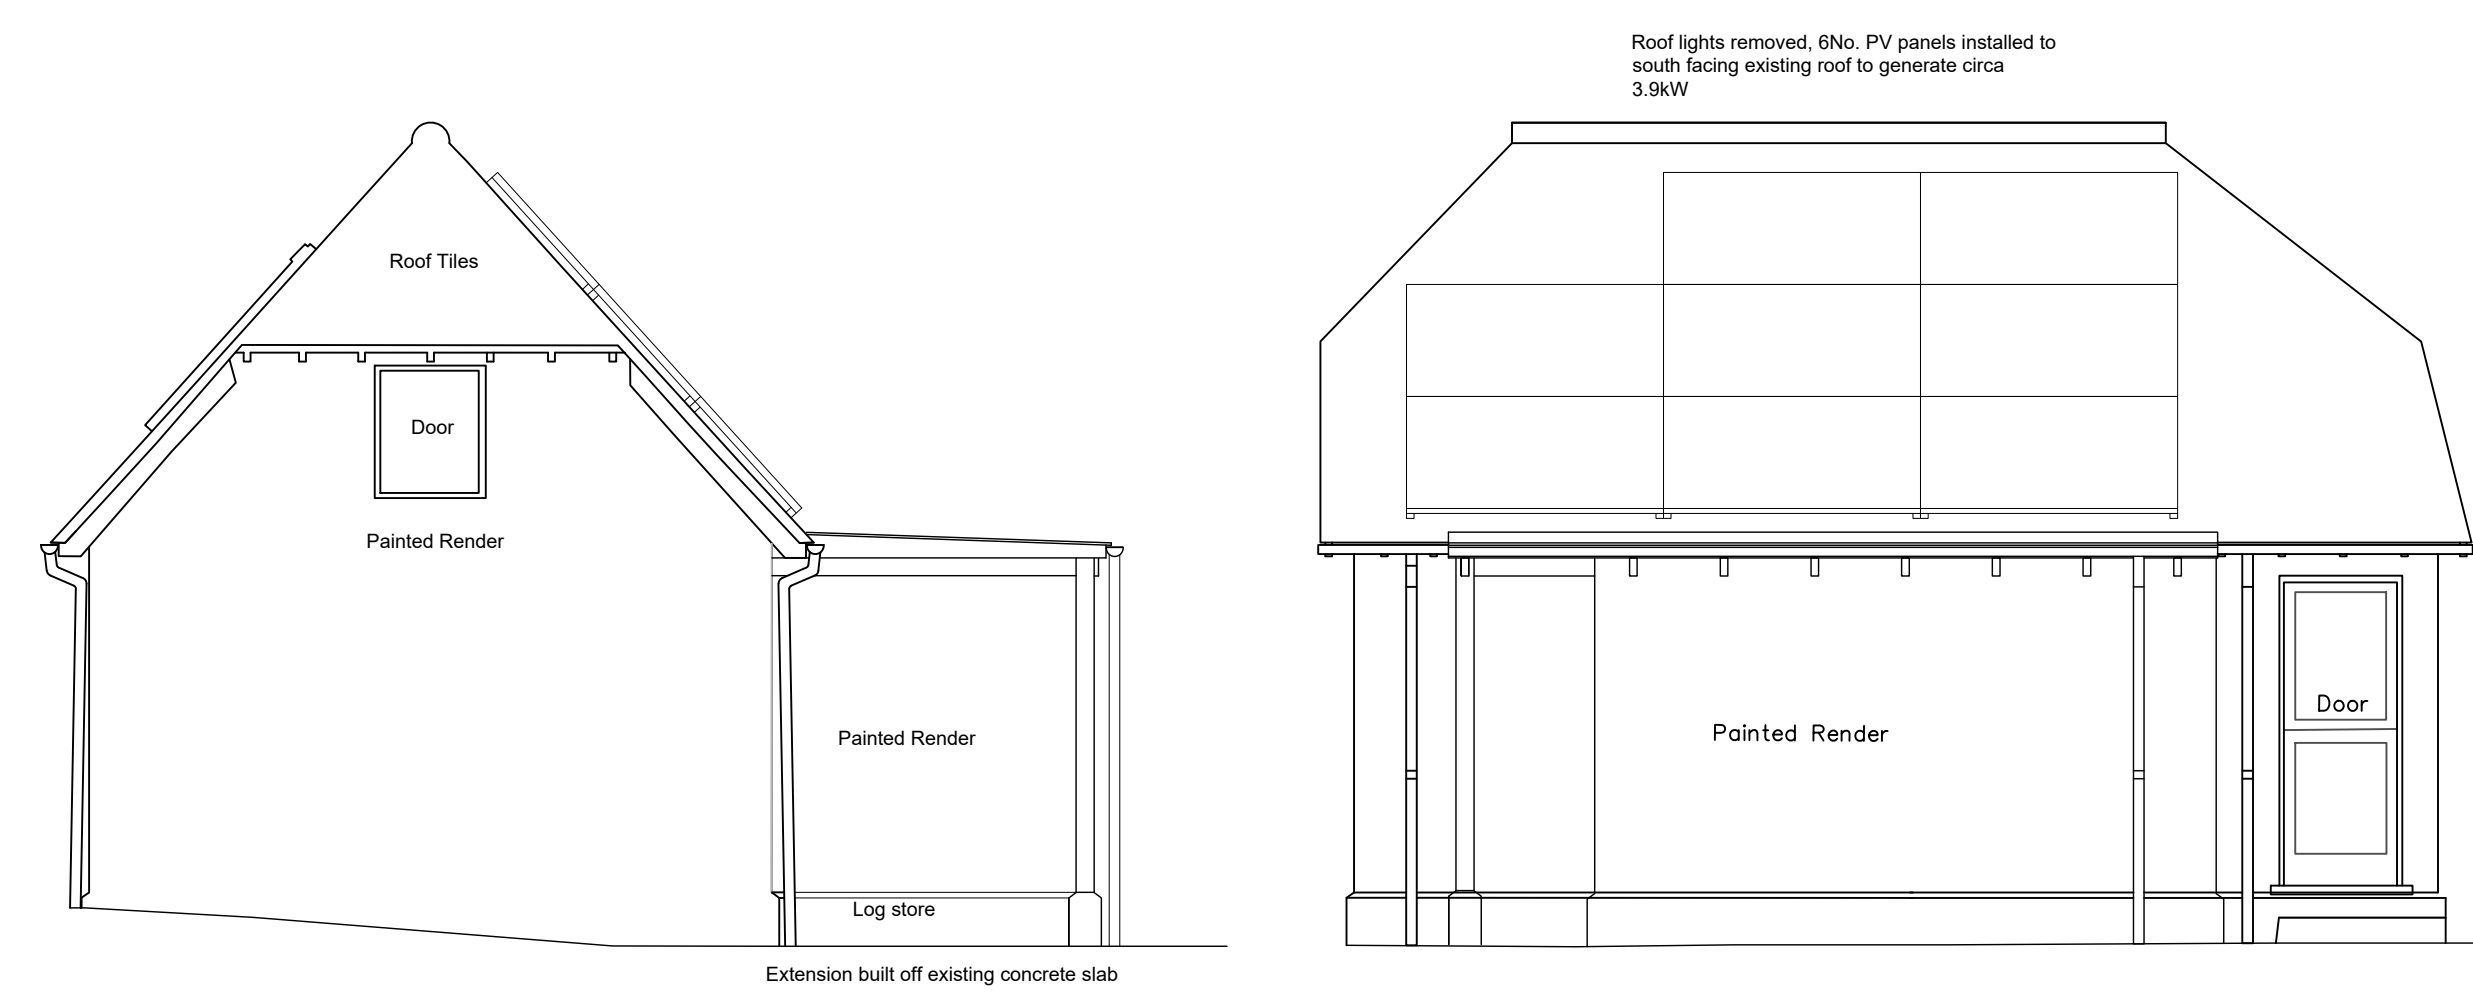


Proposed West Elevation
Datum 67.00m


Proposed South Elevation

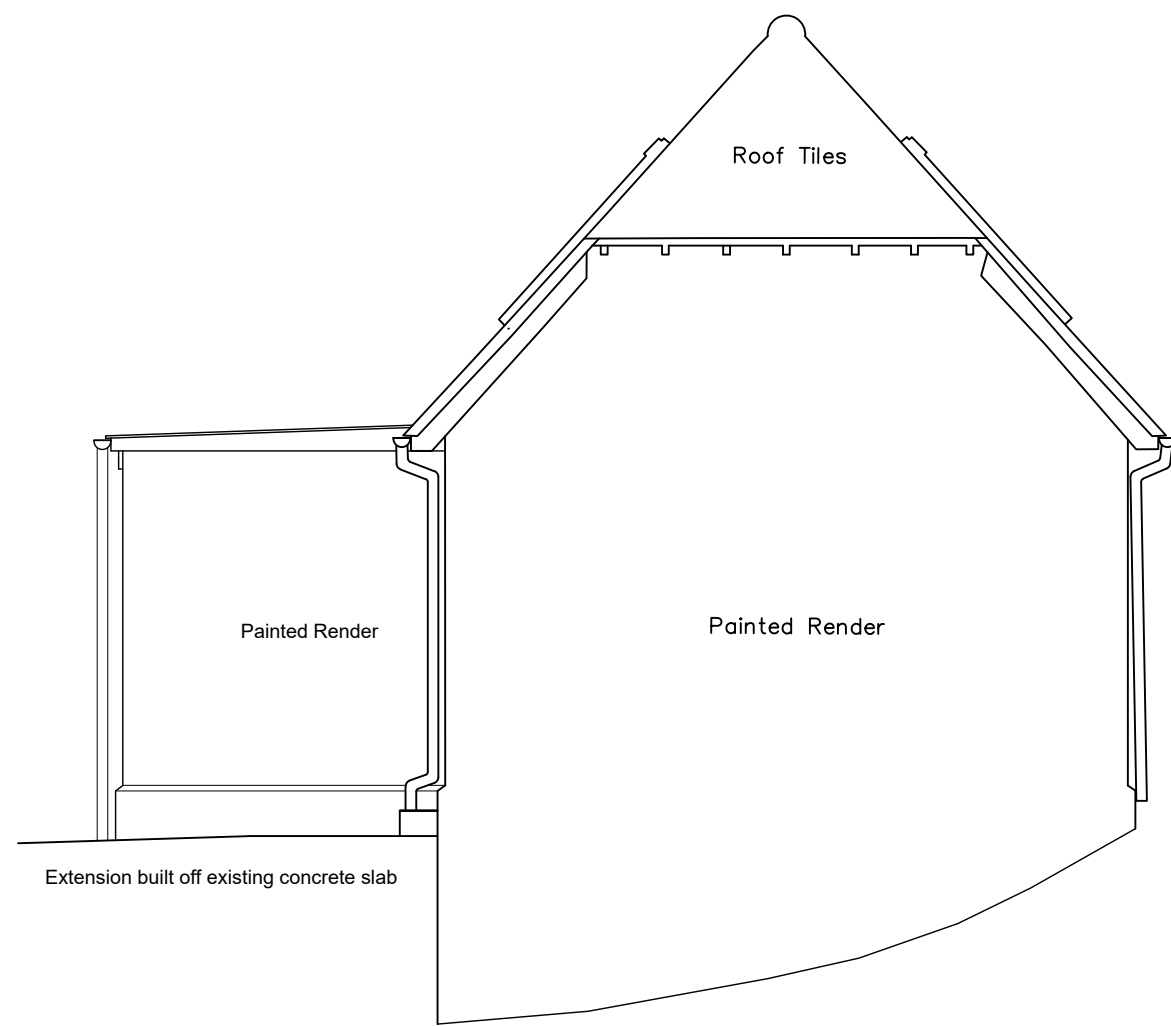

Proposed East Elevation

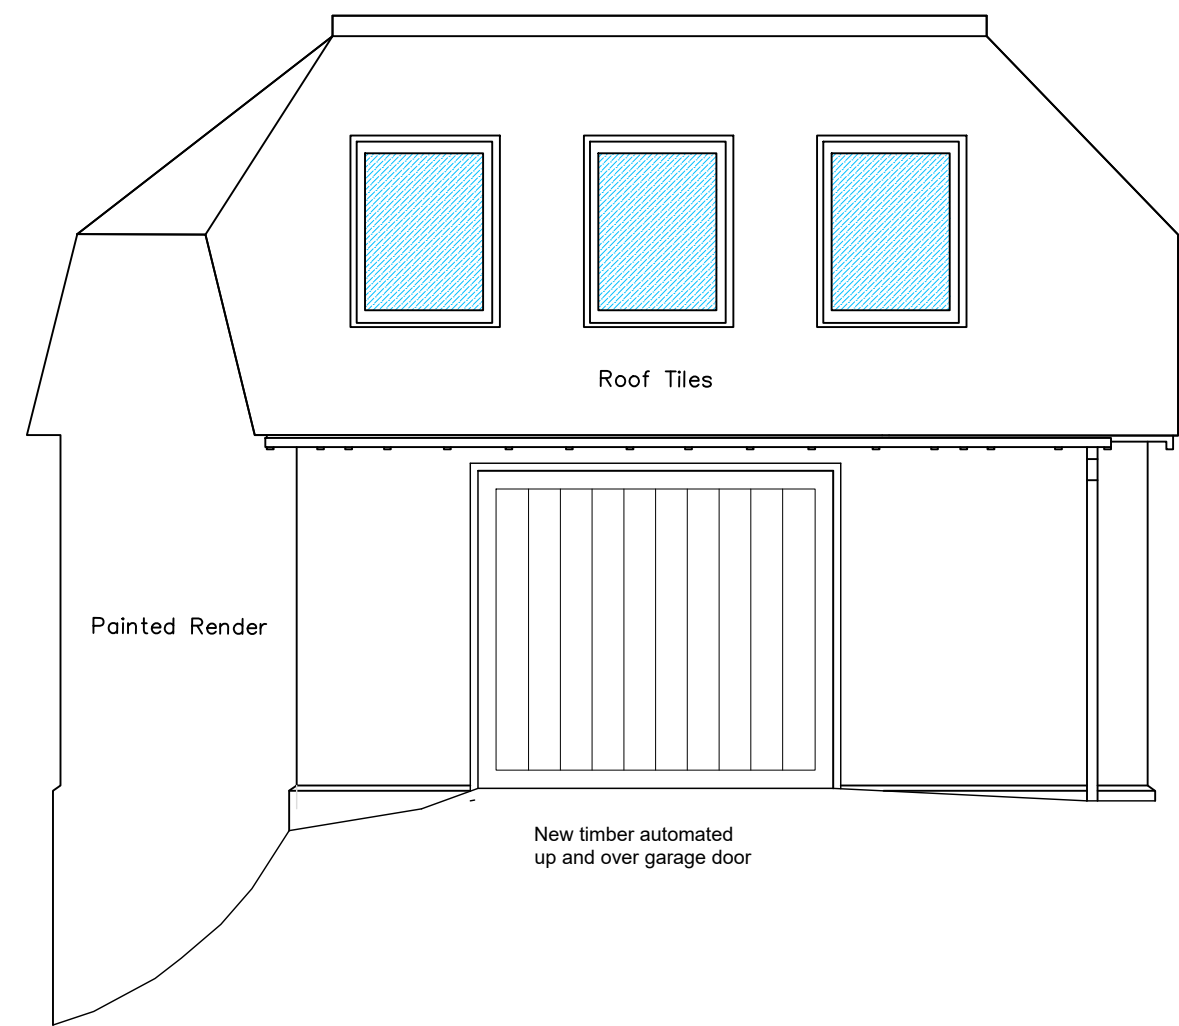

Proposed North Elevation

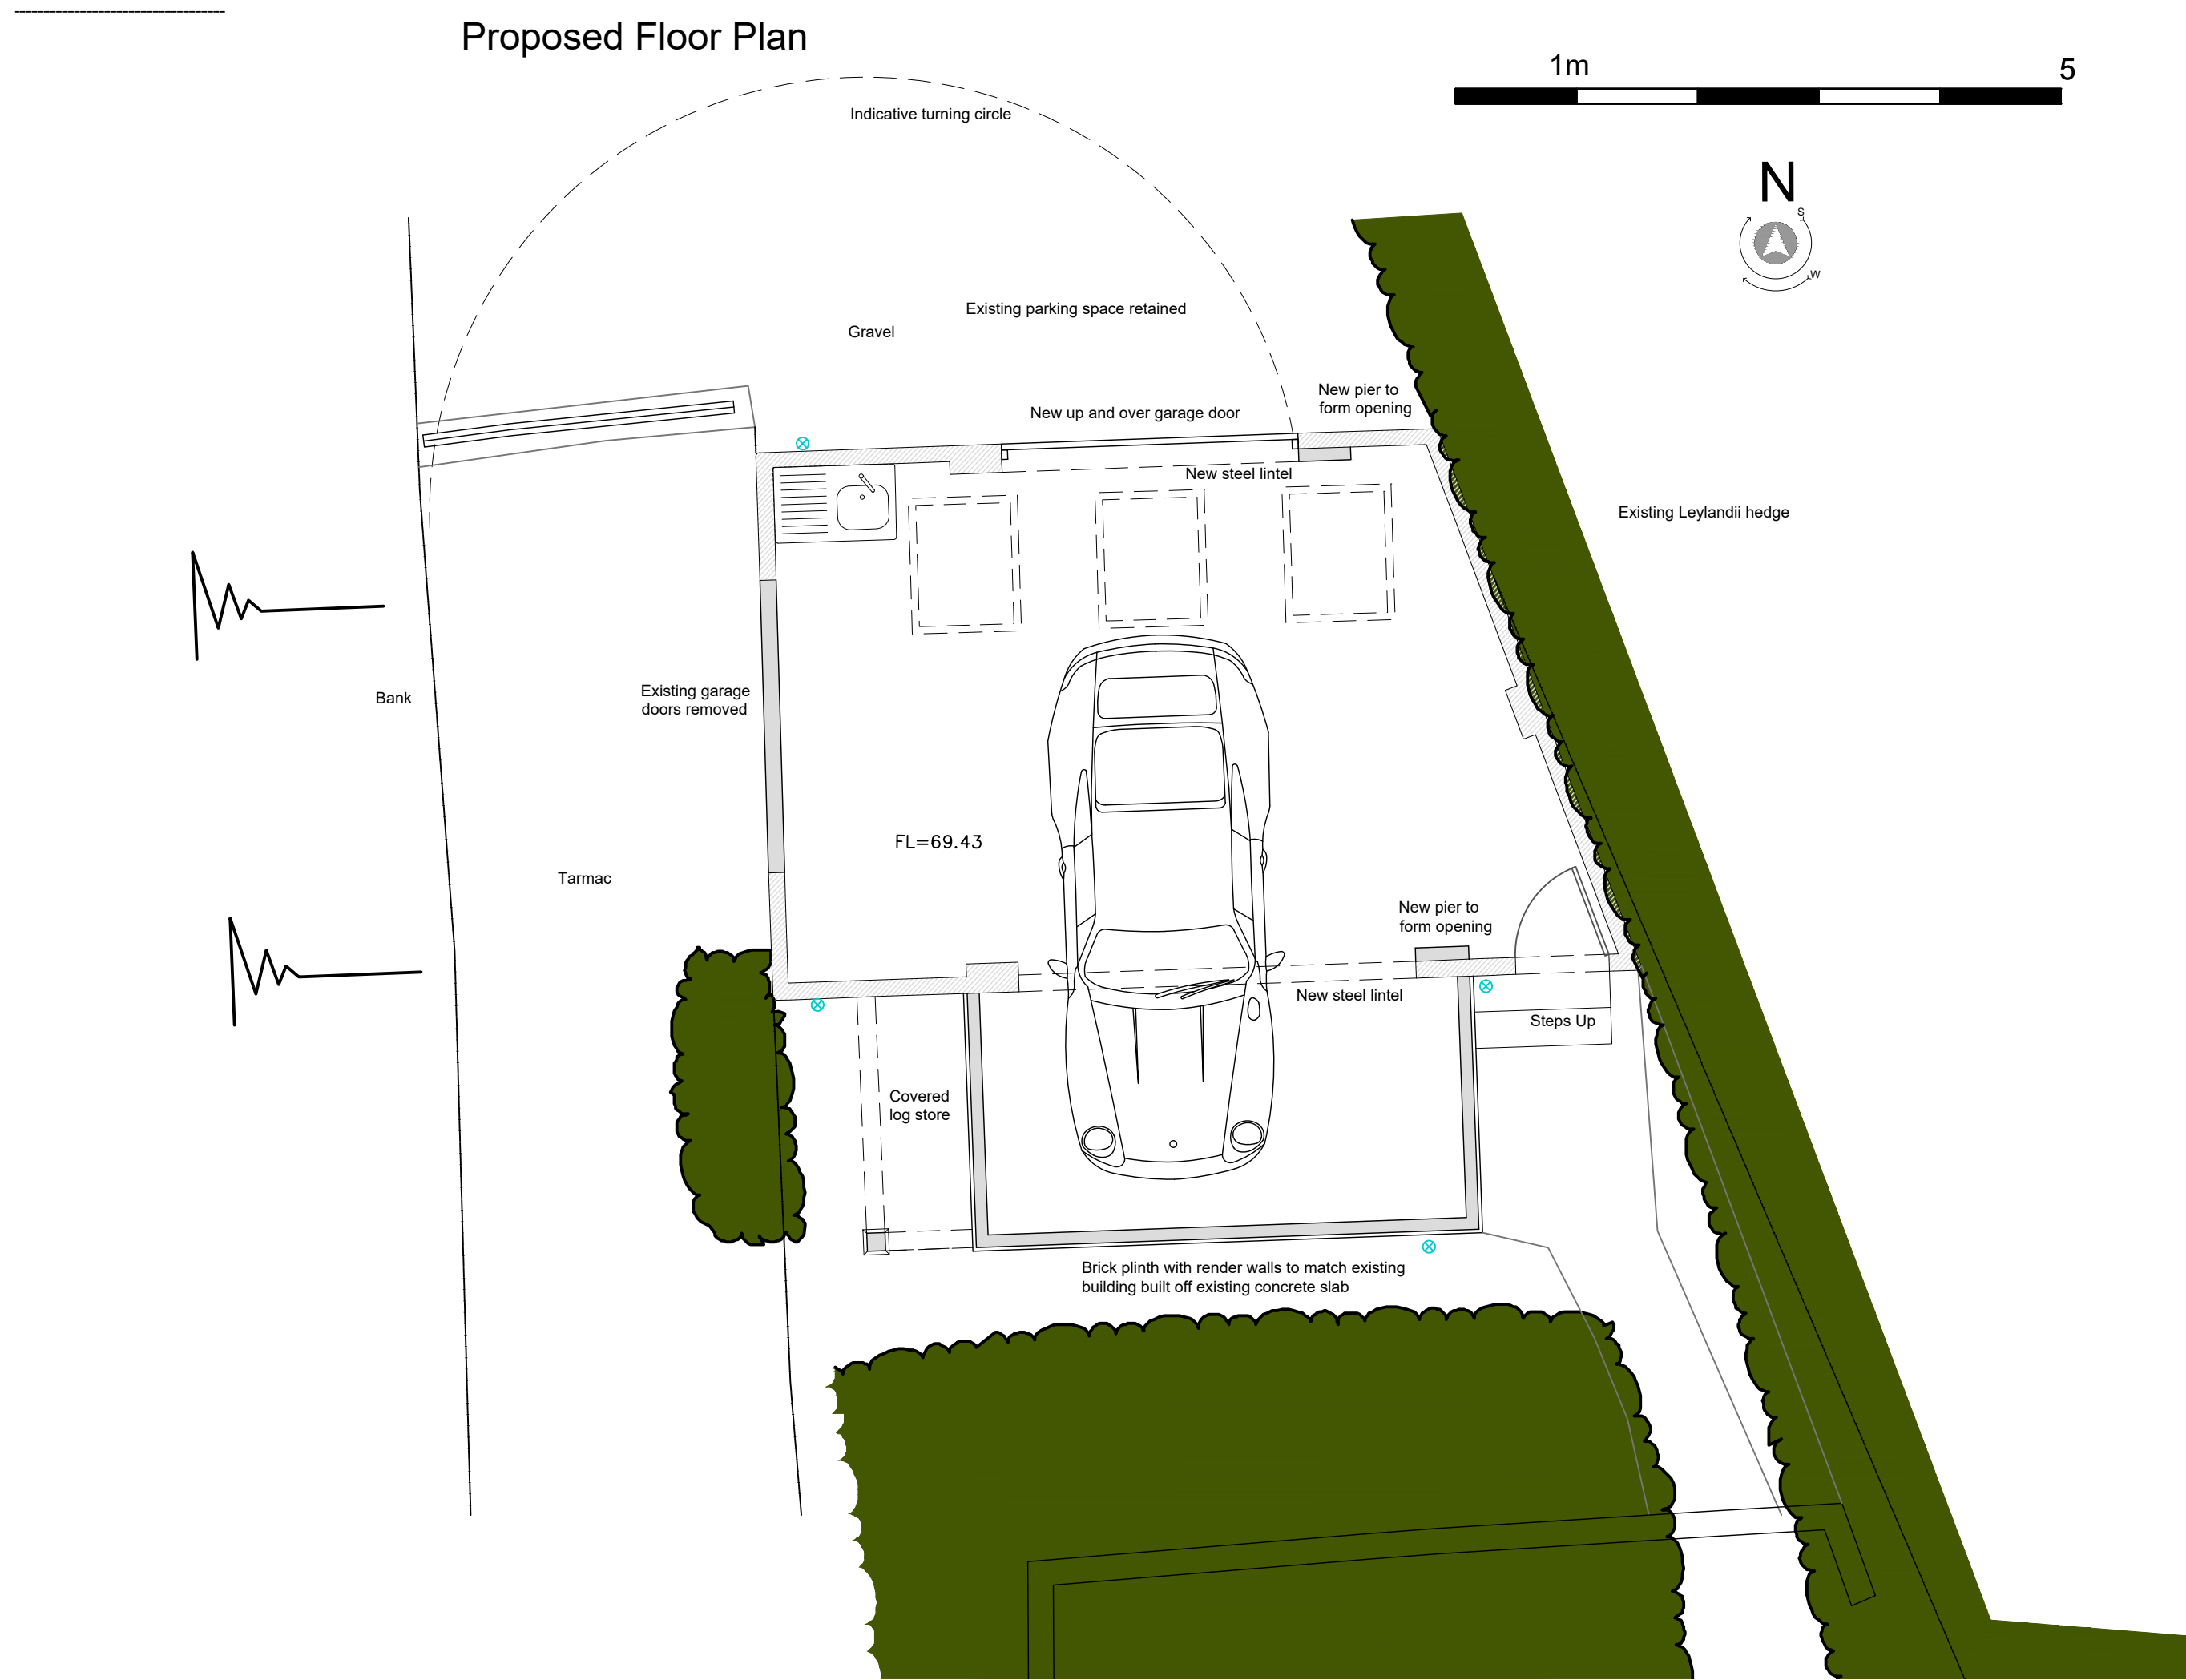

Rev.	Date	Description	Issued by
00			PK

PLANNING



The Old Registry,
20 Amersham Hill,
High Wycombe,
Buckinghamshire,
HP13 6NZ

Tel: 01494 512717
Email: info@tw-2.co.uk
Web: www.tw-2.co.uk

Project Title
Keepers Cottage
Upper Woodford
Salisbury
SP4 6NU

Drawing Title
**PROPOSED GARAGE EXTENSION
PLANS AND ELEVATIONS**

Project No.	Scale @A1	Drawn	Checked
23 684	1:50	PK	-

Drawing No.	Rev.
23 684 PL33	00

