



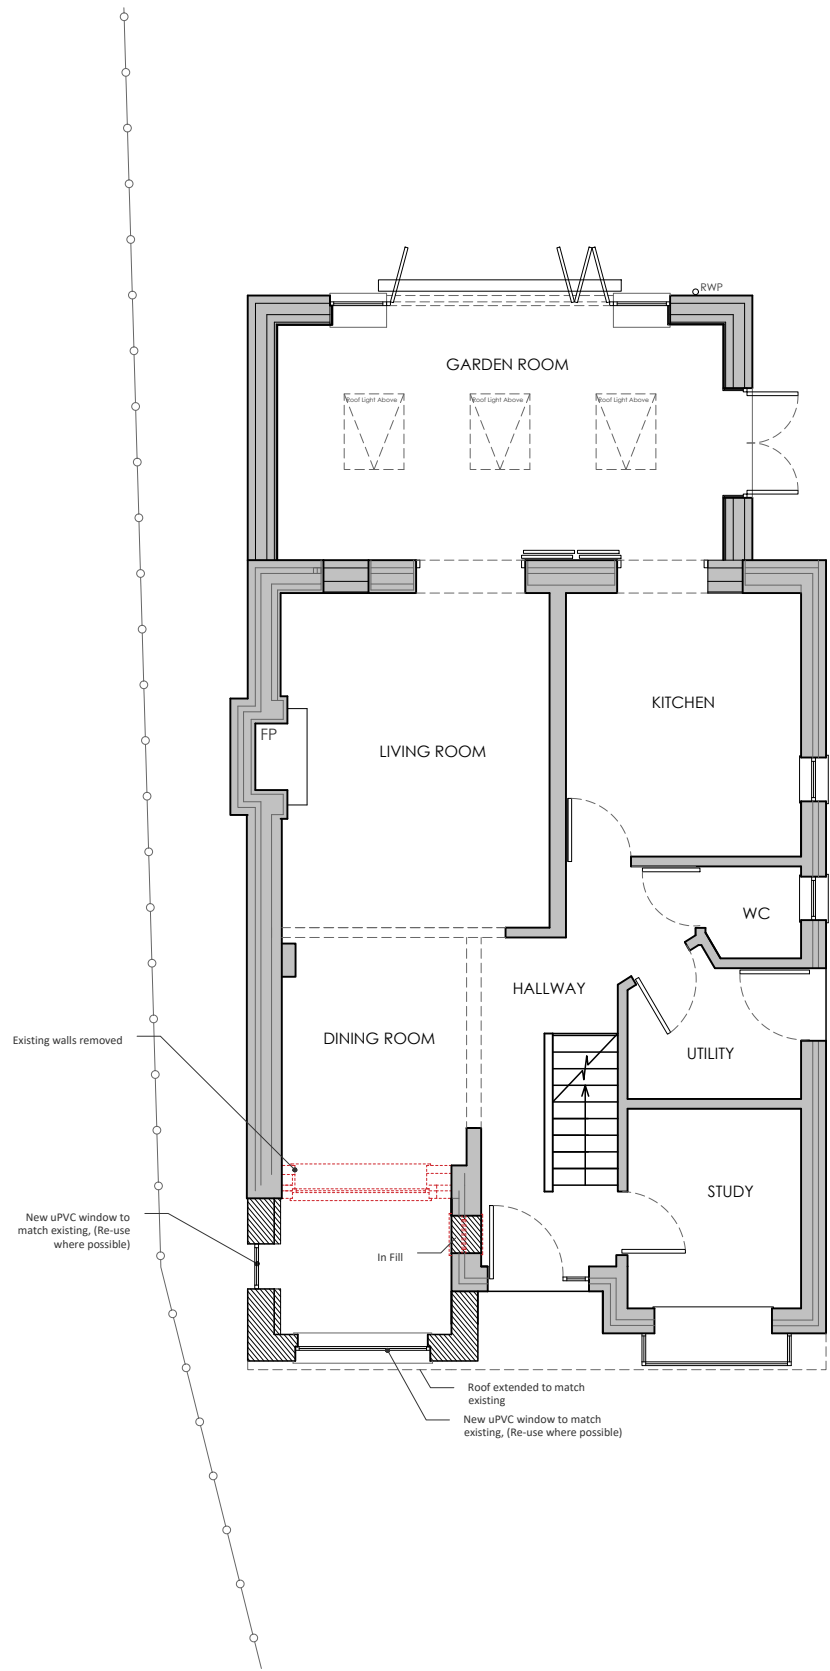

PROPOSED GROUND FLOOR PLAN
SCALE 1:100
All dimensions and levels to be checked on site

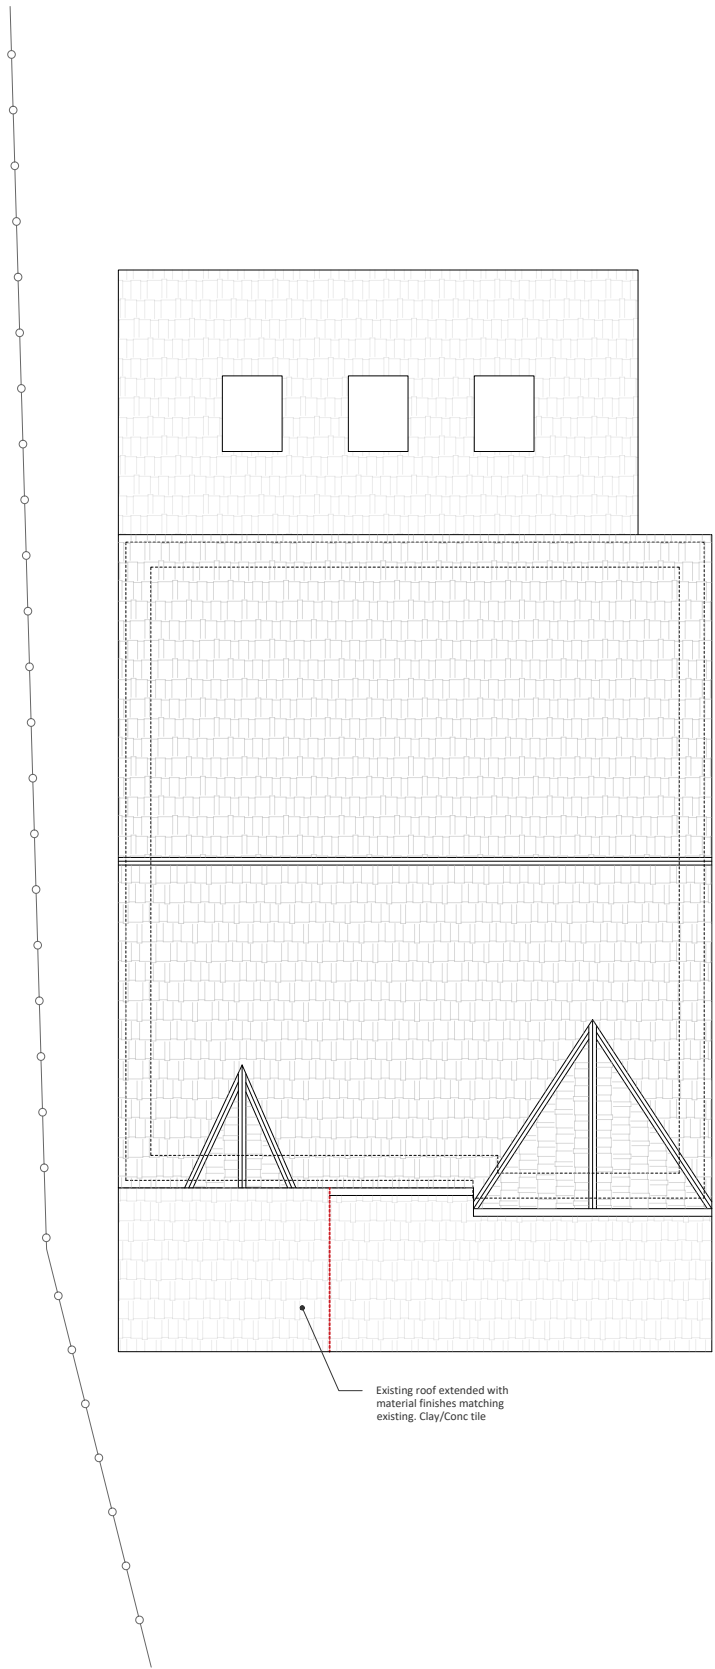

PROPOSED ROOF PLAN
SCALE 1:100
All dimensions and levels to be checked on site



Party Wall Etc Act 1996
The works indicated on these drawings may be within the provisions of the Act. It is the building owner's responsibility to serve the requisite notice(s) to adjoining owners and otherwise comply with the Act.

Responsibility is not accepted for errors made by others scaling from this drawing. All discrepancies should be reported to Western Building Consultants

Copyright: 2026 Western Building Consultants. This document and the design are the copyright of Western Building Consultants. This drawing is not to be used or copied without written authorised consent



Western House
2 Rush Hill, Bath
BA2 2QH
01225 789 307
enquiries@westernbuildingconsultants.co.uk

PROJECT:
115 Lacock Gardens
Hilperton,
Wiltshire
BA14 7TG

Date : 20/04/2026
Scale: As Shown @ A3
Job No : 1260138
Drawn By: OF
Checked By: XX

DRAWING:
PROPOSED
GROUND FLOOR & ROOF PLAN

DRAWING NO:
(3)004 Proposed Ground Floor & Roof Plan

REVISION: B