


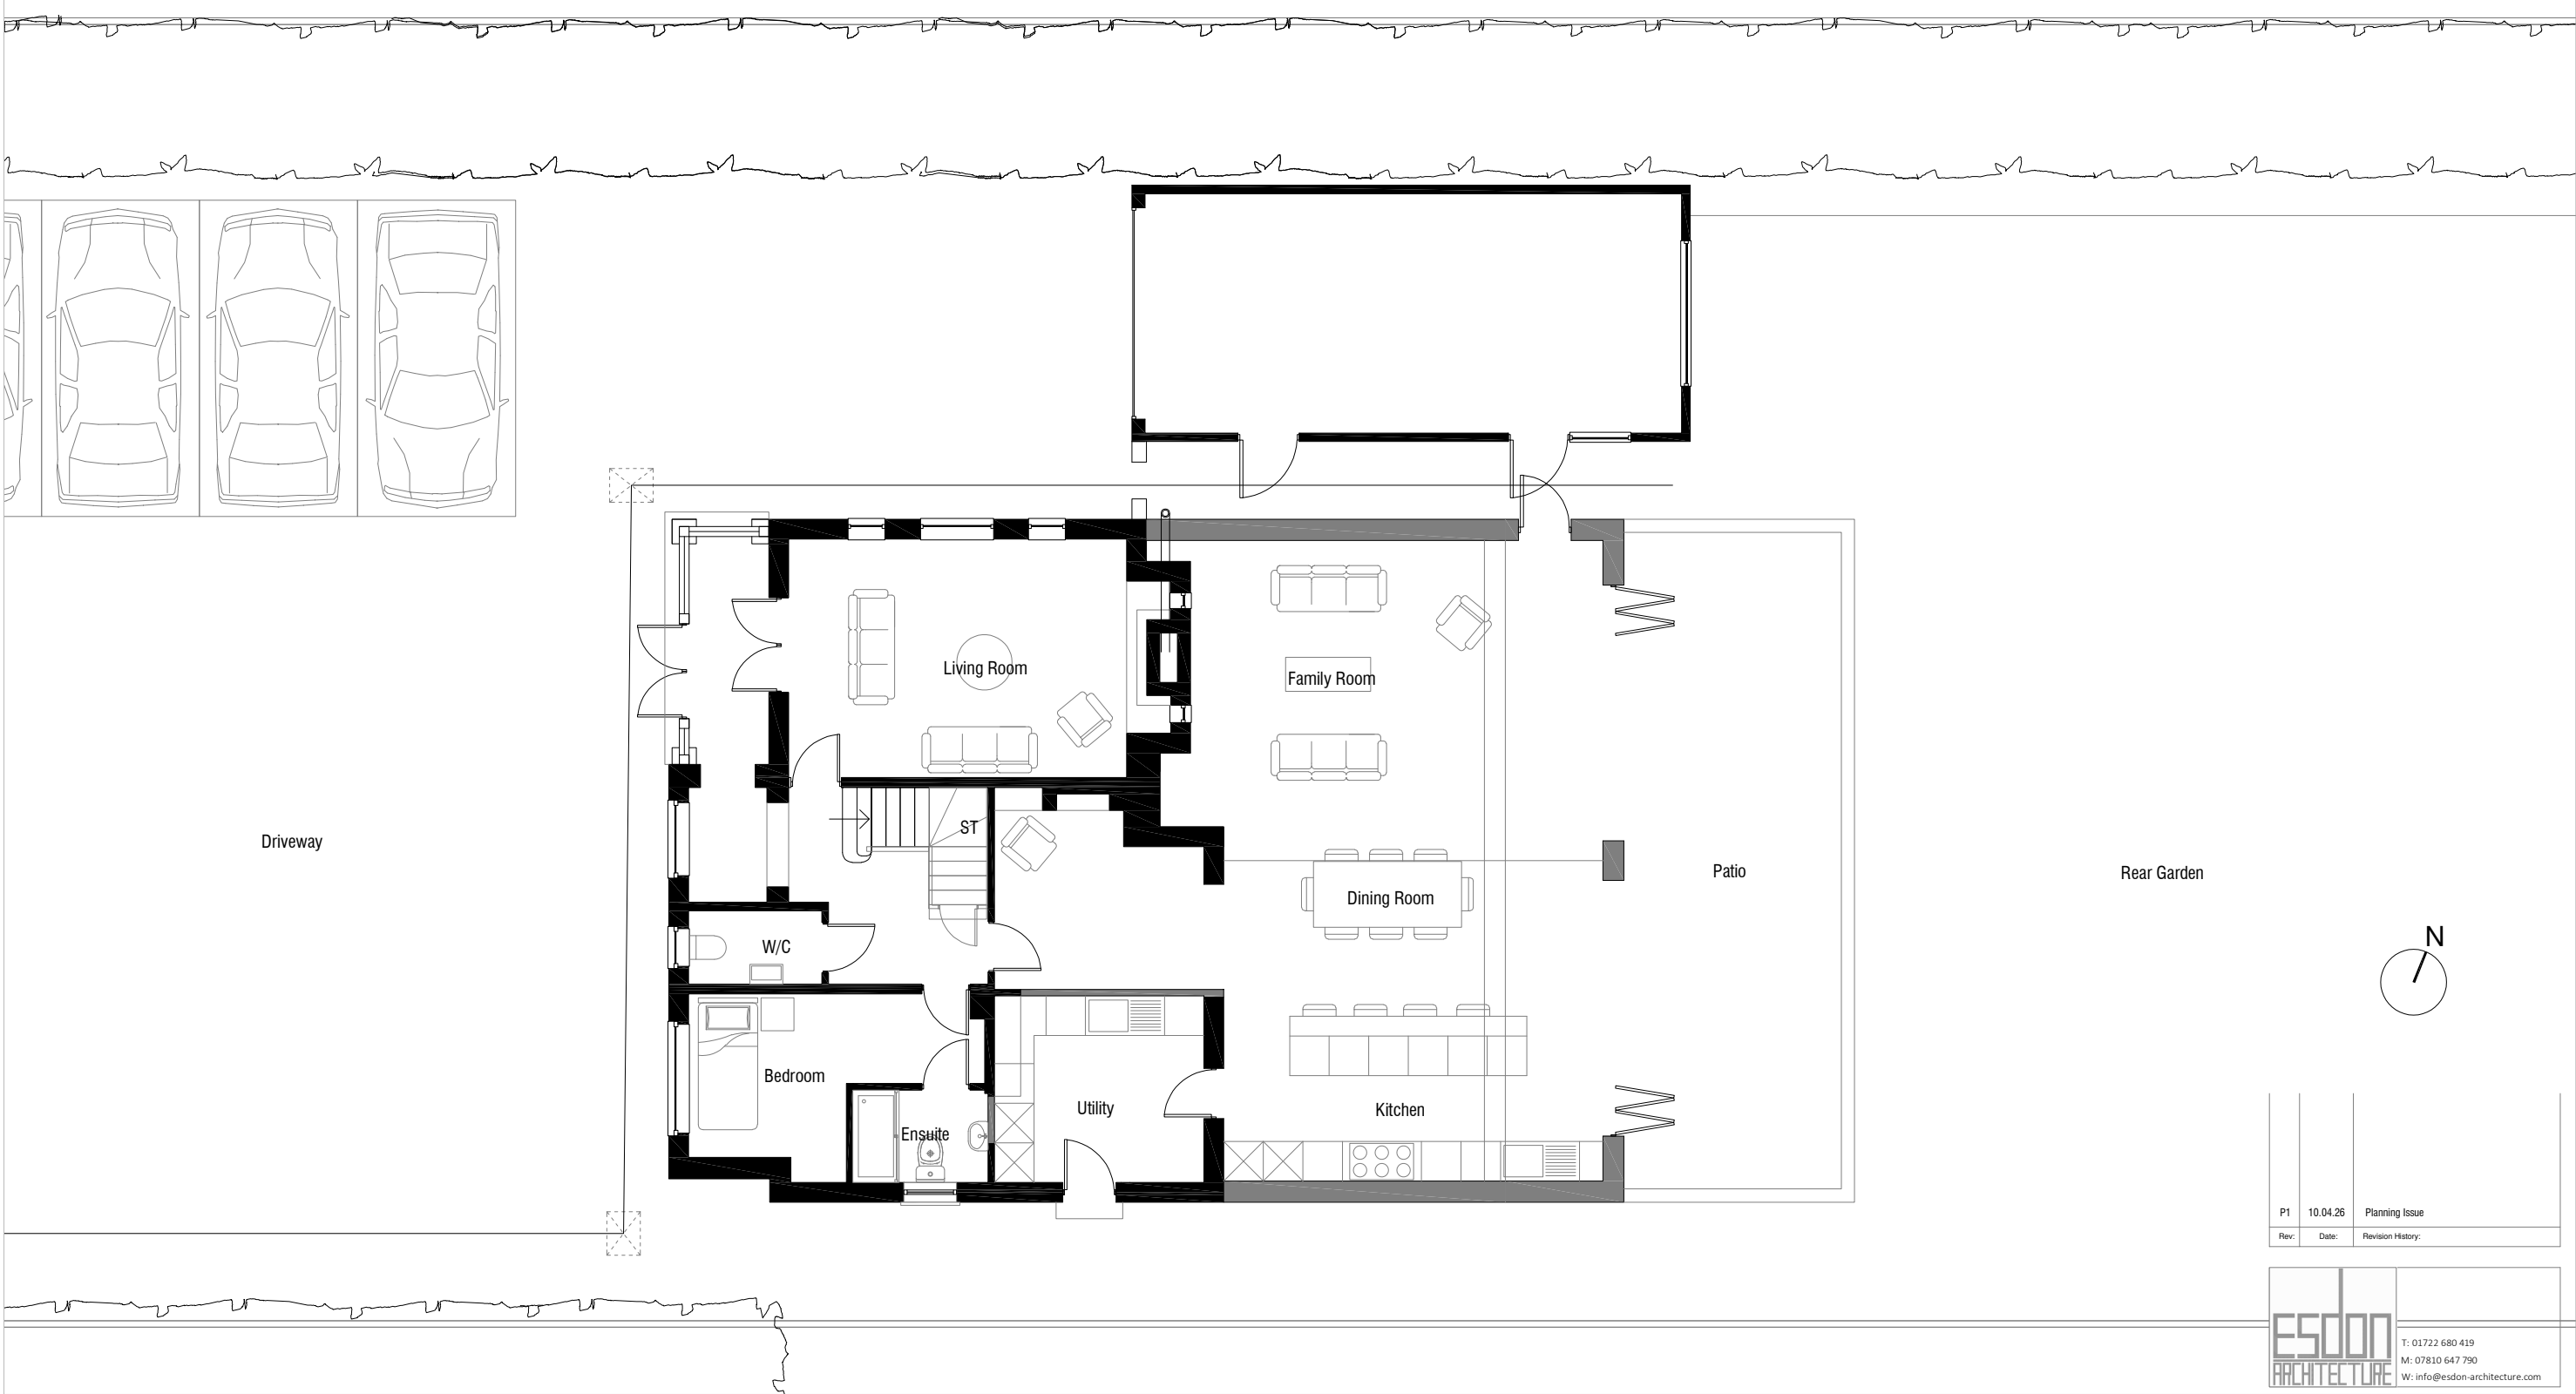

01 - Proposed Ground Floor Plan

P1	10.04.26	Planning Issue
Rev:	Date:	Revision History:

ESDON
ARCHITECTURE

T: 01722 680 419
M: 07810 647 790
W: info@esdon-architecture.com

Project: 23-031 Bonham Lodge					
------------------------------------	--	--	--	--	--

Designed by:	Name:	Date:	Checked:	Name:	Date:
Drawn By:	EE		Approved:	EE	

Scale:	Status:
1:100 @ A3	Preliminary

Drawing Title:
Proposed Ground Floor Plan

Drawing No:	Rev:
FR-10-100	P1

