




01 - Proposed Front Elevation

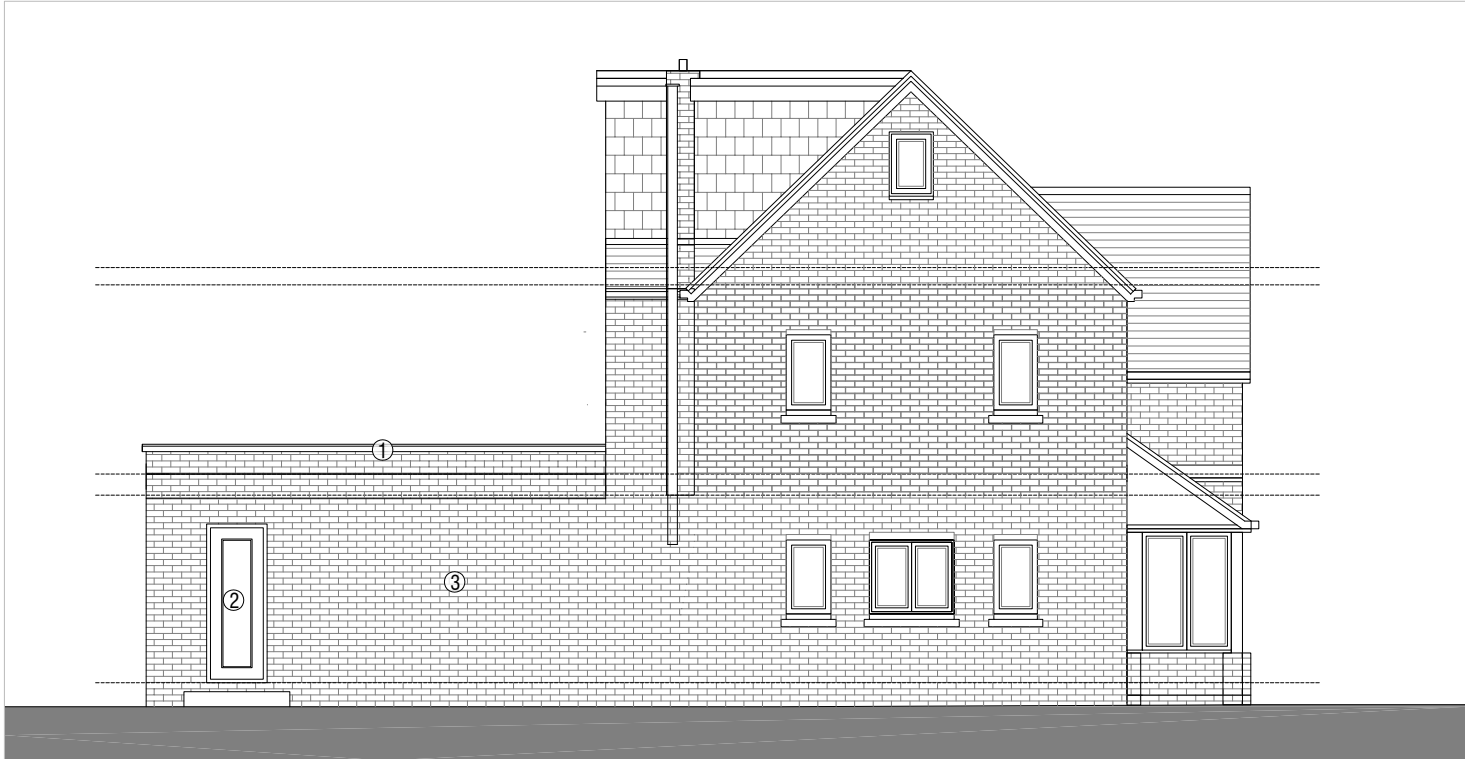

02 - Proposed Side Elevation



03 - Proposed Rear Elevation



04 - Proposed Side Elevation

- ① Reconstituted stone coping
- ② UPVC framed glazed windows and doors
- ③ Facing brickwork to match existing
- ④ Aluminium framed bifold doors



ESDON
ARCHITECTURE

T: 01722 680 419
M: 07810 647 790
W: info@esdon-architecture.com

Project: 23-031 Bonham Lodge					
Designed by: EE	Name: EE	Date:	Checked: EE	Name: EE	Date:
Drawn By:	EE		Approved:	EE	
Scale: 1:100 @ A3			Status: Planning		
Drawing Title: Proposed elevations					
Drawing No: FR-10-200					Rev: P4