


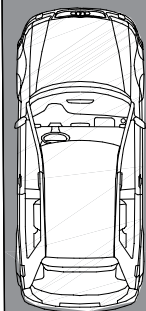

Former line of grass bank
now mostly removed and
used for on street parking



**SITE PLAN
AS EXISTING**

HYDE LANE

Shrubs / hedging along front boundary

Grass bank

Shrubs / hedging along side boundary

FRONT GARDEN

Picket fence

Pathway to house

Entrance
to No. 4

Shared access steps and
brickwork retaining wall from
street for no's 4 & 5


No. 6

No. 5

No. 4




LOCATION PLAN 1:1250

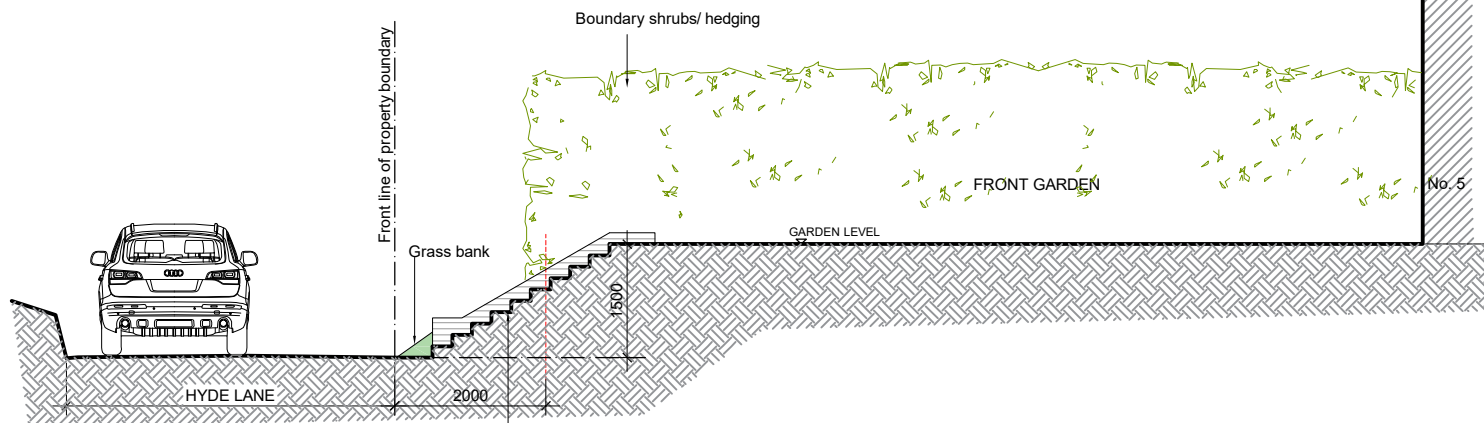

**SECTION A - A
AS EXISTING**

Shared access steps and brickwork
retaining wall from street for no's 4 & 5

 

SIMPLE PLANS

PLANNING & DESIGN SERVICES

e: simpleplans76@gmail.com

www.simpleplans.net

© COPYRIGHT

No part of this drawing may be reproduced without written consent.
All contractors must visit site and be responsible for taking and checking all
dimensions relating to this work.
Do not scale from this drawing.

REVISION NOTES

STATUS

PLANNING

PROJECT
OFF STREET PARKING AREA
5 ST JOHN'S CLOSE (HYDE LANE)
MARLBOROUGH
SN8 1JX

DATE / DRAWN BY
13.04.26 JD

SCALE
1:100@A3

DRAWING TITLE
SITE PLAN AND SECTION A-A
AS EXISTING & LOCATION PLAN

PROJECT NO
DRAWING NO
PL01
REV