




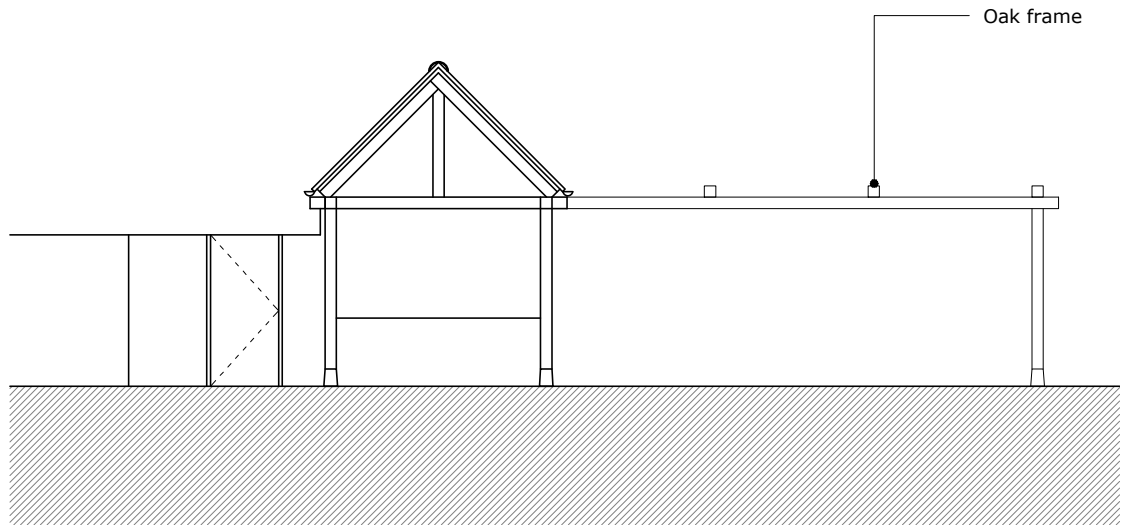


1 PROPOSED EAST ELEVATION
P210 scale 1:100

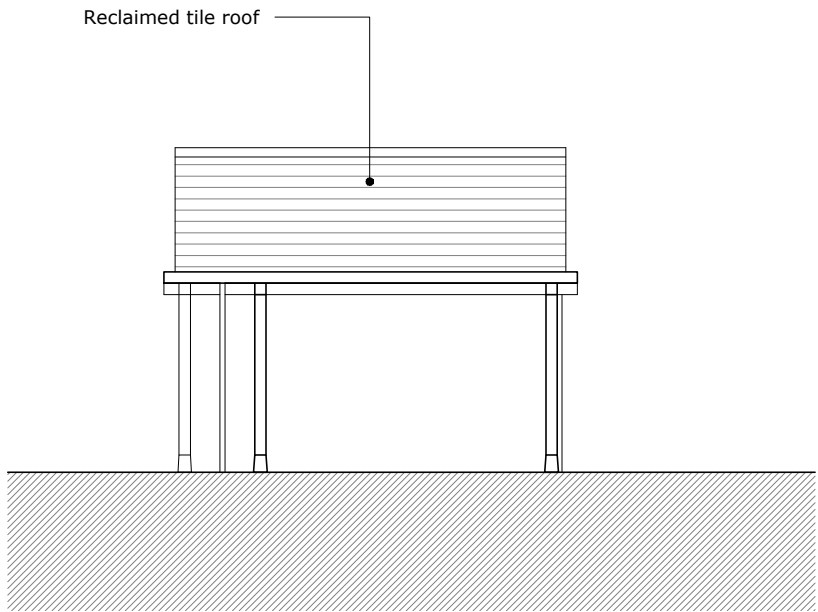

2 PROPOSED NORTH ELEVATION
P210 scale 1:100

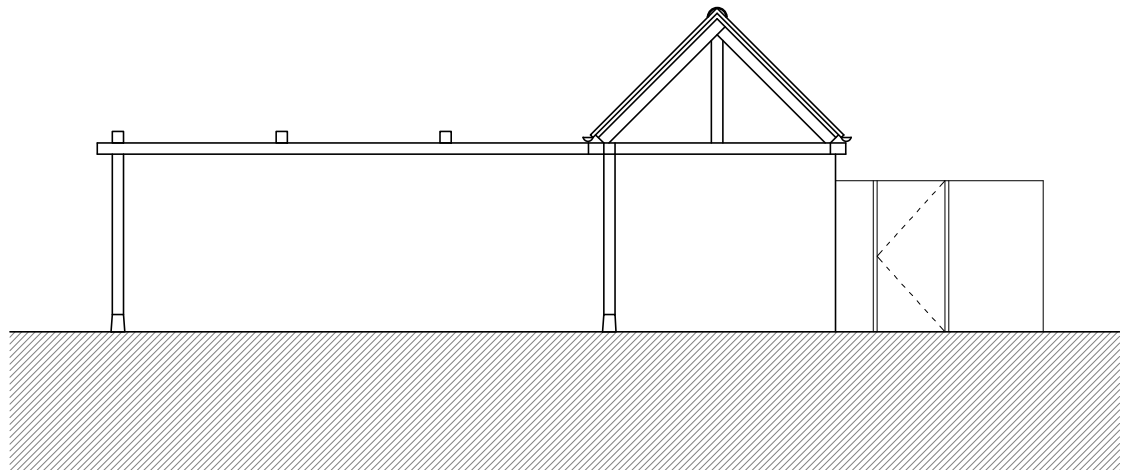

3 PROPOSED WEST ELEVATION
P210 scale 1:100

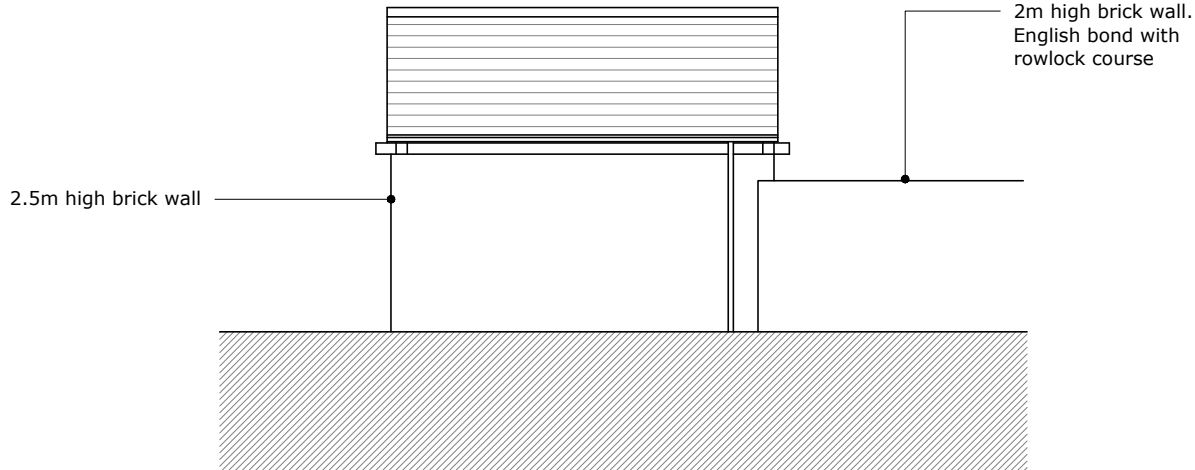

4 PROPOSED SOUTH ELEVATION
P210 scale 1:100

NOTES

THIS DRAWING IS THE COPYRIGHT OF THE ARCHITECTS AND MAY NOT BE REPRODUCED WITHOUT PERMISSION

THE CONTRACTOR IS RESPONSIBLE FOR CHECKING DIMENSIONS, TOLERANCES AND REFERENCE. ANY DISCREPANCIES TO BE CHECKED WITH THE ARCHITECT BEFORE PROCEEDING WITH THE WORKS

WHERE AN ITEM IS COVERED BY DRAWINGS TO DIFFERENT SCALES, THE LARGER SCALE DRAWING IS TO BE WORKED TO

SCALE FOR PLANNING PURPOSES ONLY, FIGURED DIMENSIONS TO BE WORKED TO AT ALL TIMES

ALL WORK AND MATERIALS TO BE IN ACCORDANCE WITH THE BUILDING REGULATIONS AND TO COMPLY WITH THE RELEVANT CODES OF PRACTICE AND BRITISH STANDARDS

PLEASE NOTE THE INFORMATION IS BASED UPON THE INDEPENDANT SURVEY INFORMATION PROVIDED. THE CONTRACTOR IS TO REPORT ANY DISCREPANCIES BETWEEN THE DRAWINGS AND THE SITE CONFIGURATIONS.



MINOR AMENDMENTS	24.04.26	A
FIRST ISSUE	23.04.26	-
DETAILS	DATE	REVISION

PLANNING

WEST DEAN FARM

PROPOSED PERGOLA ELEVATIONS

date AUG 2023	client Mr & Mrs Jessel	
scale 1 : 100 @ A3	drawing no. 23 / 809 / P210	revision A



Richmond Bell
ARCHITECTS