



SUBJECT TO PLANNING
APPROVAL

NOTES


1. THIS DRAWING IS THE COPYRIGHT OF THE CONSULTANT AND MUST NOT BE USED OR REPRODUCED WITHOUT THEIR PERMISSION.

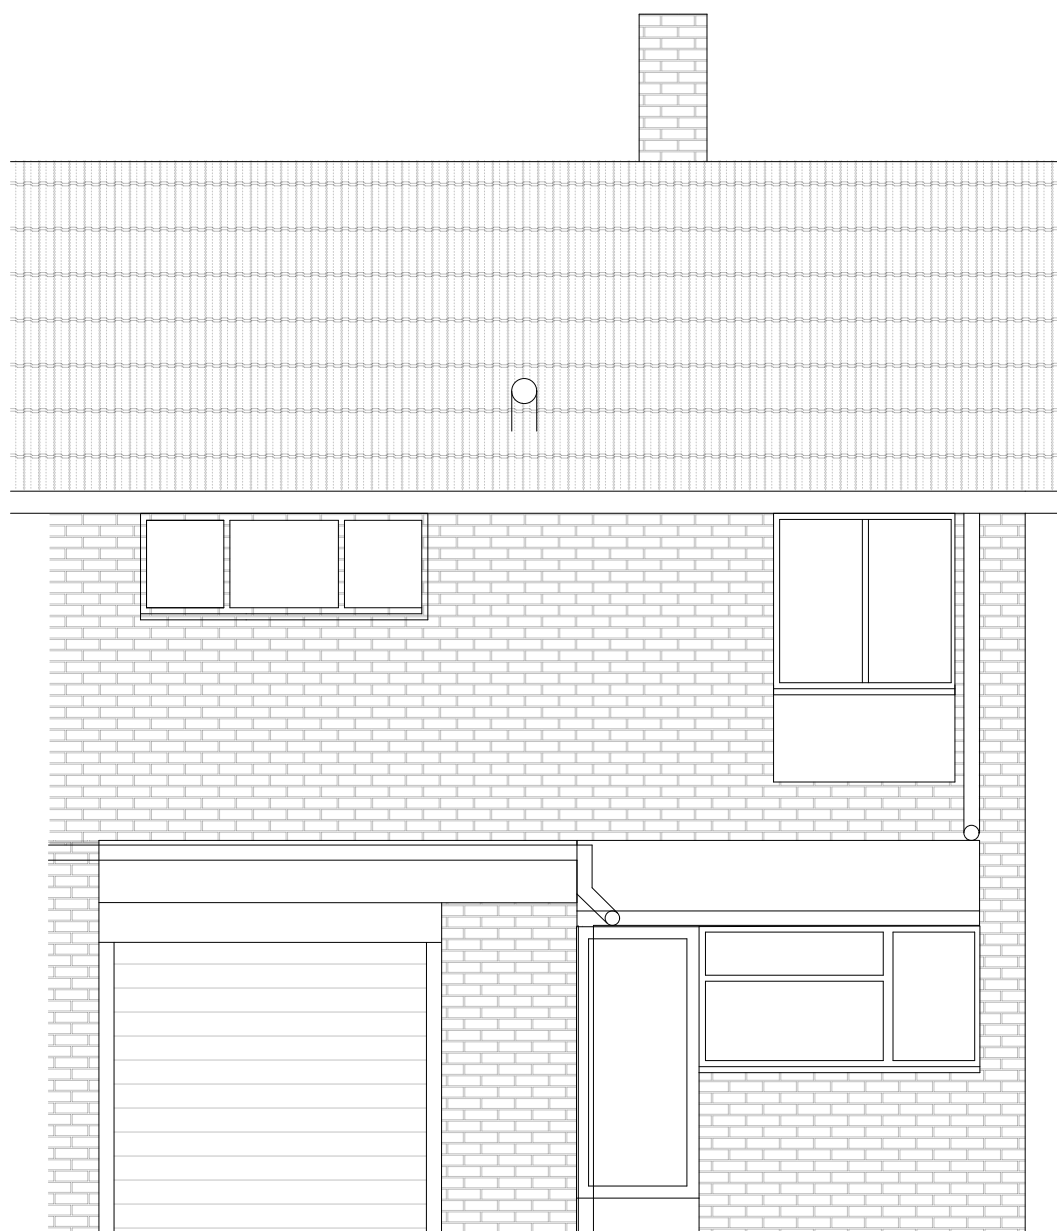


PROPOSED FRONT (ELEVATION)
(SCALE 1:50)

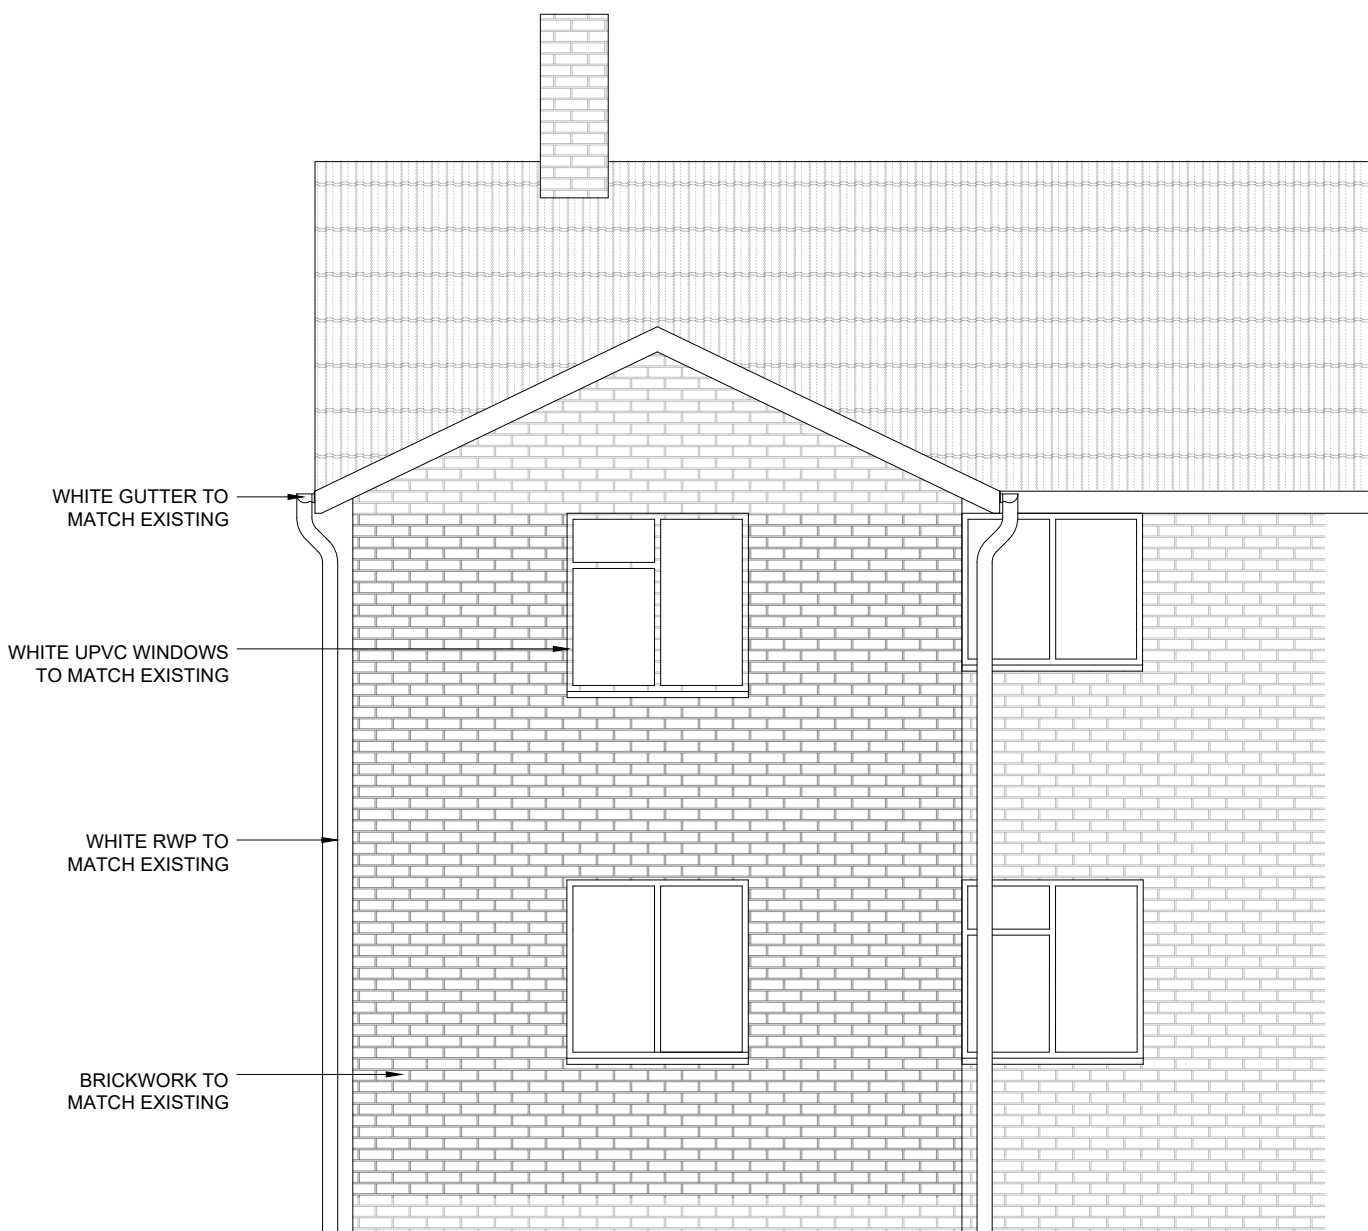


PROPOSED REAR ELEVATION
(SCALE 1:50)

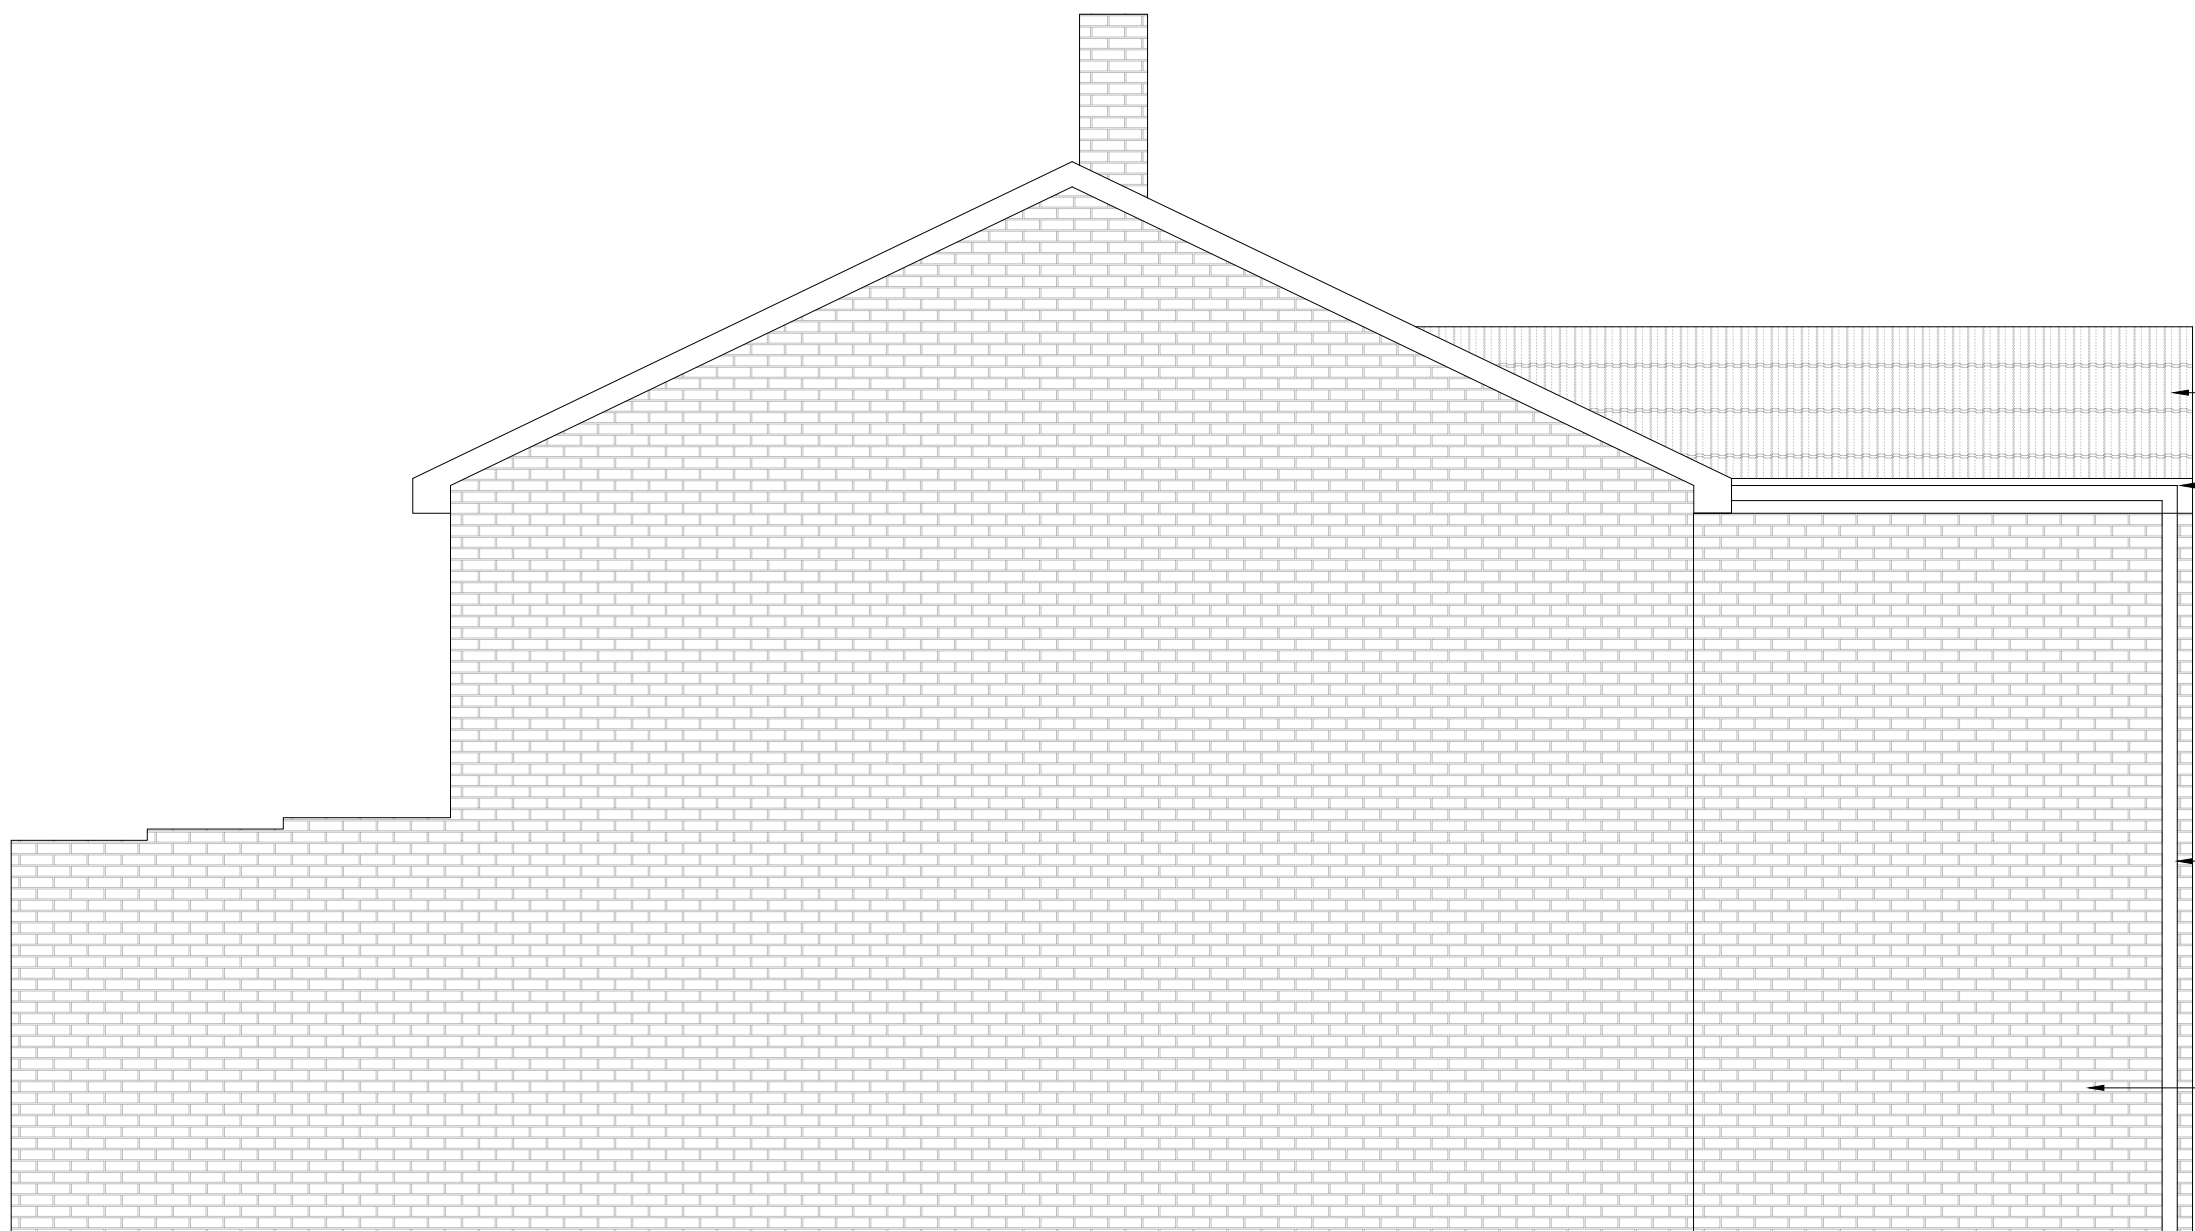

PROPOSED SIDE ELEVATION
(SCALE 1:50)

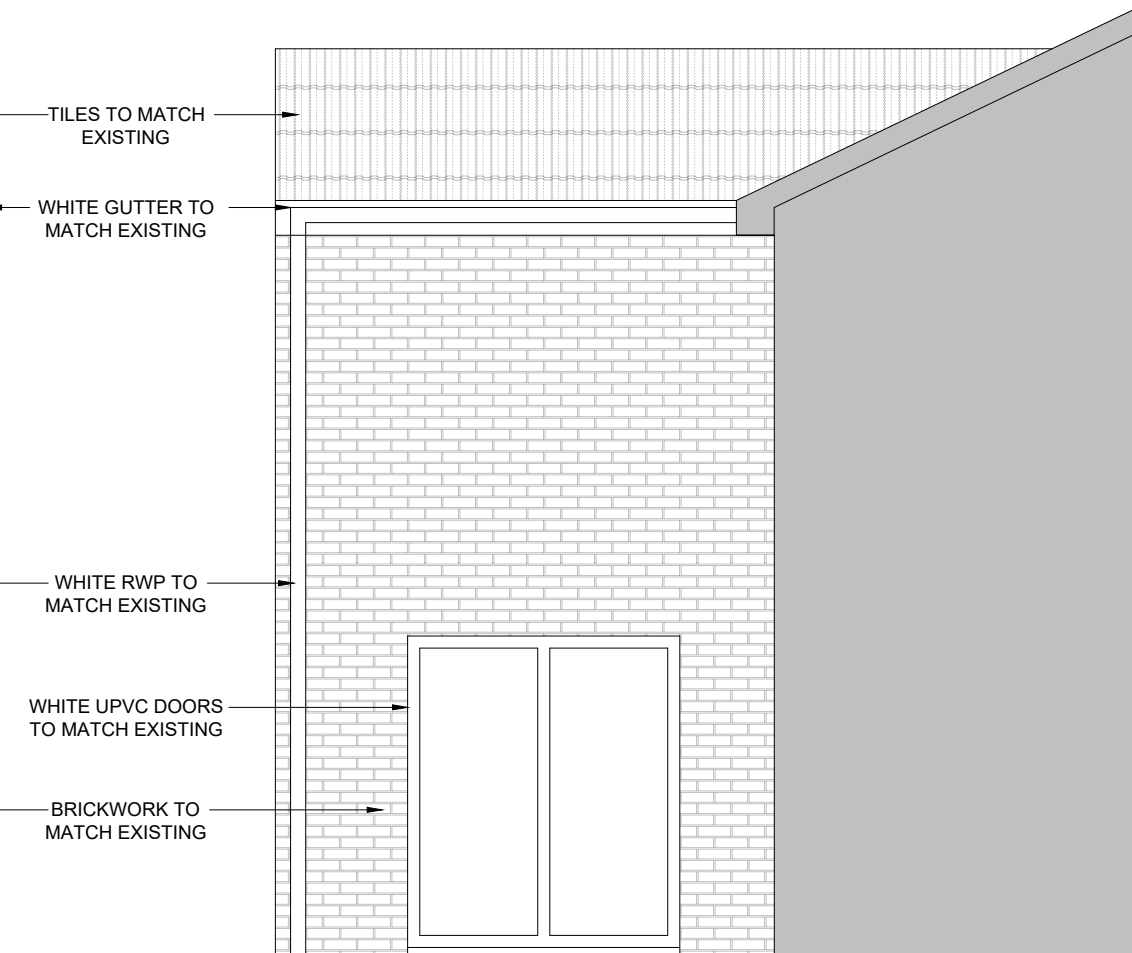


PROPOSED SIDE ELEVATION
(SCALE 1:50)

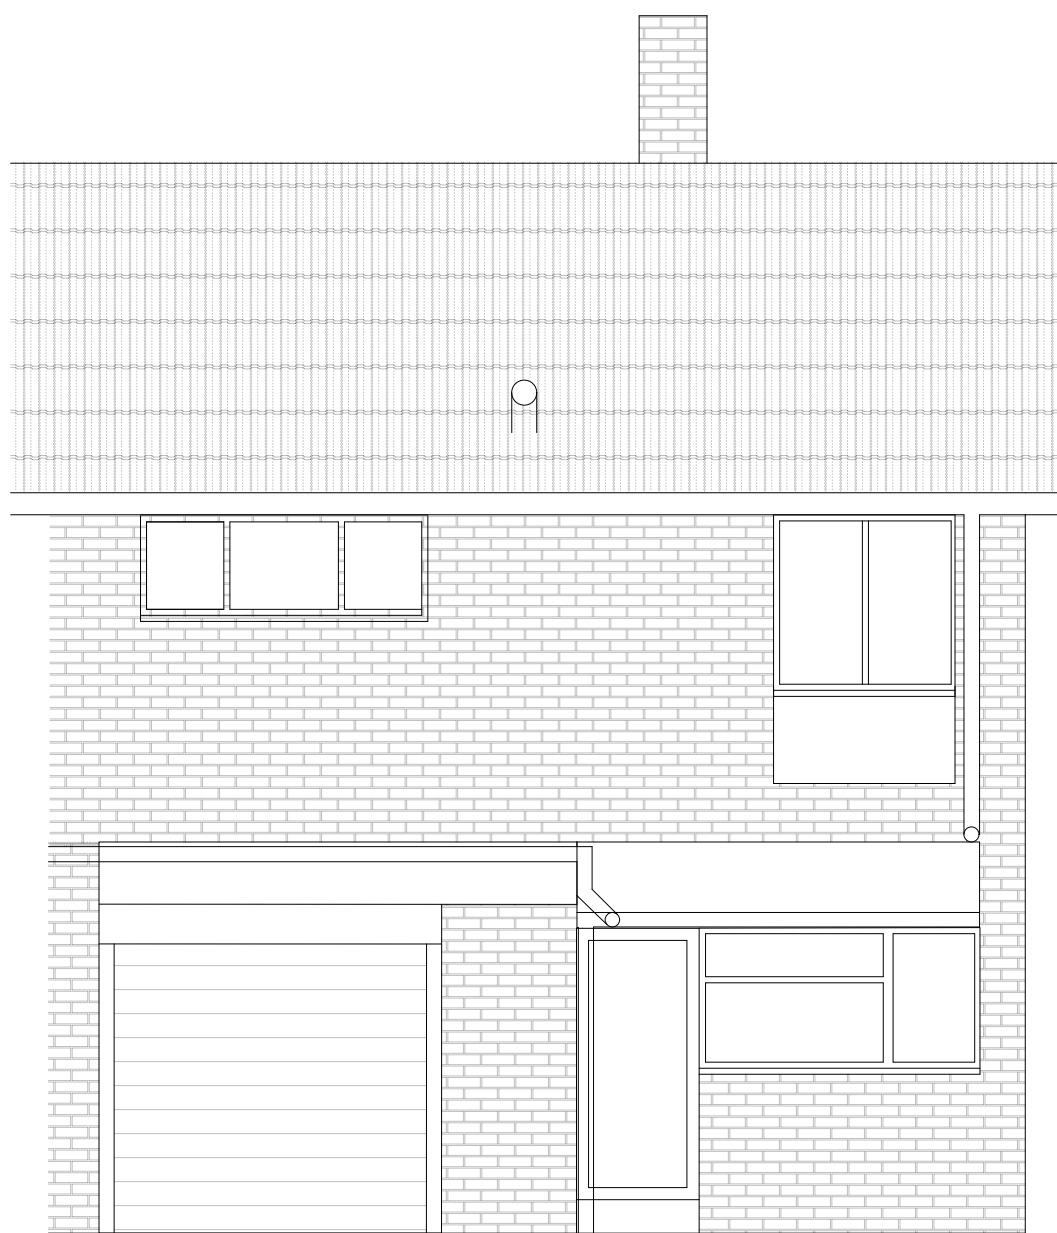

EXISTING FRONT ELEVATION
(SCALE 1:50)



EXISTING REAR ELEVATION
(SCALE 1:50)

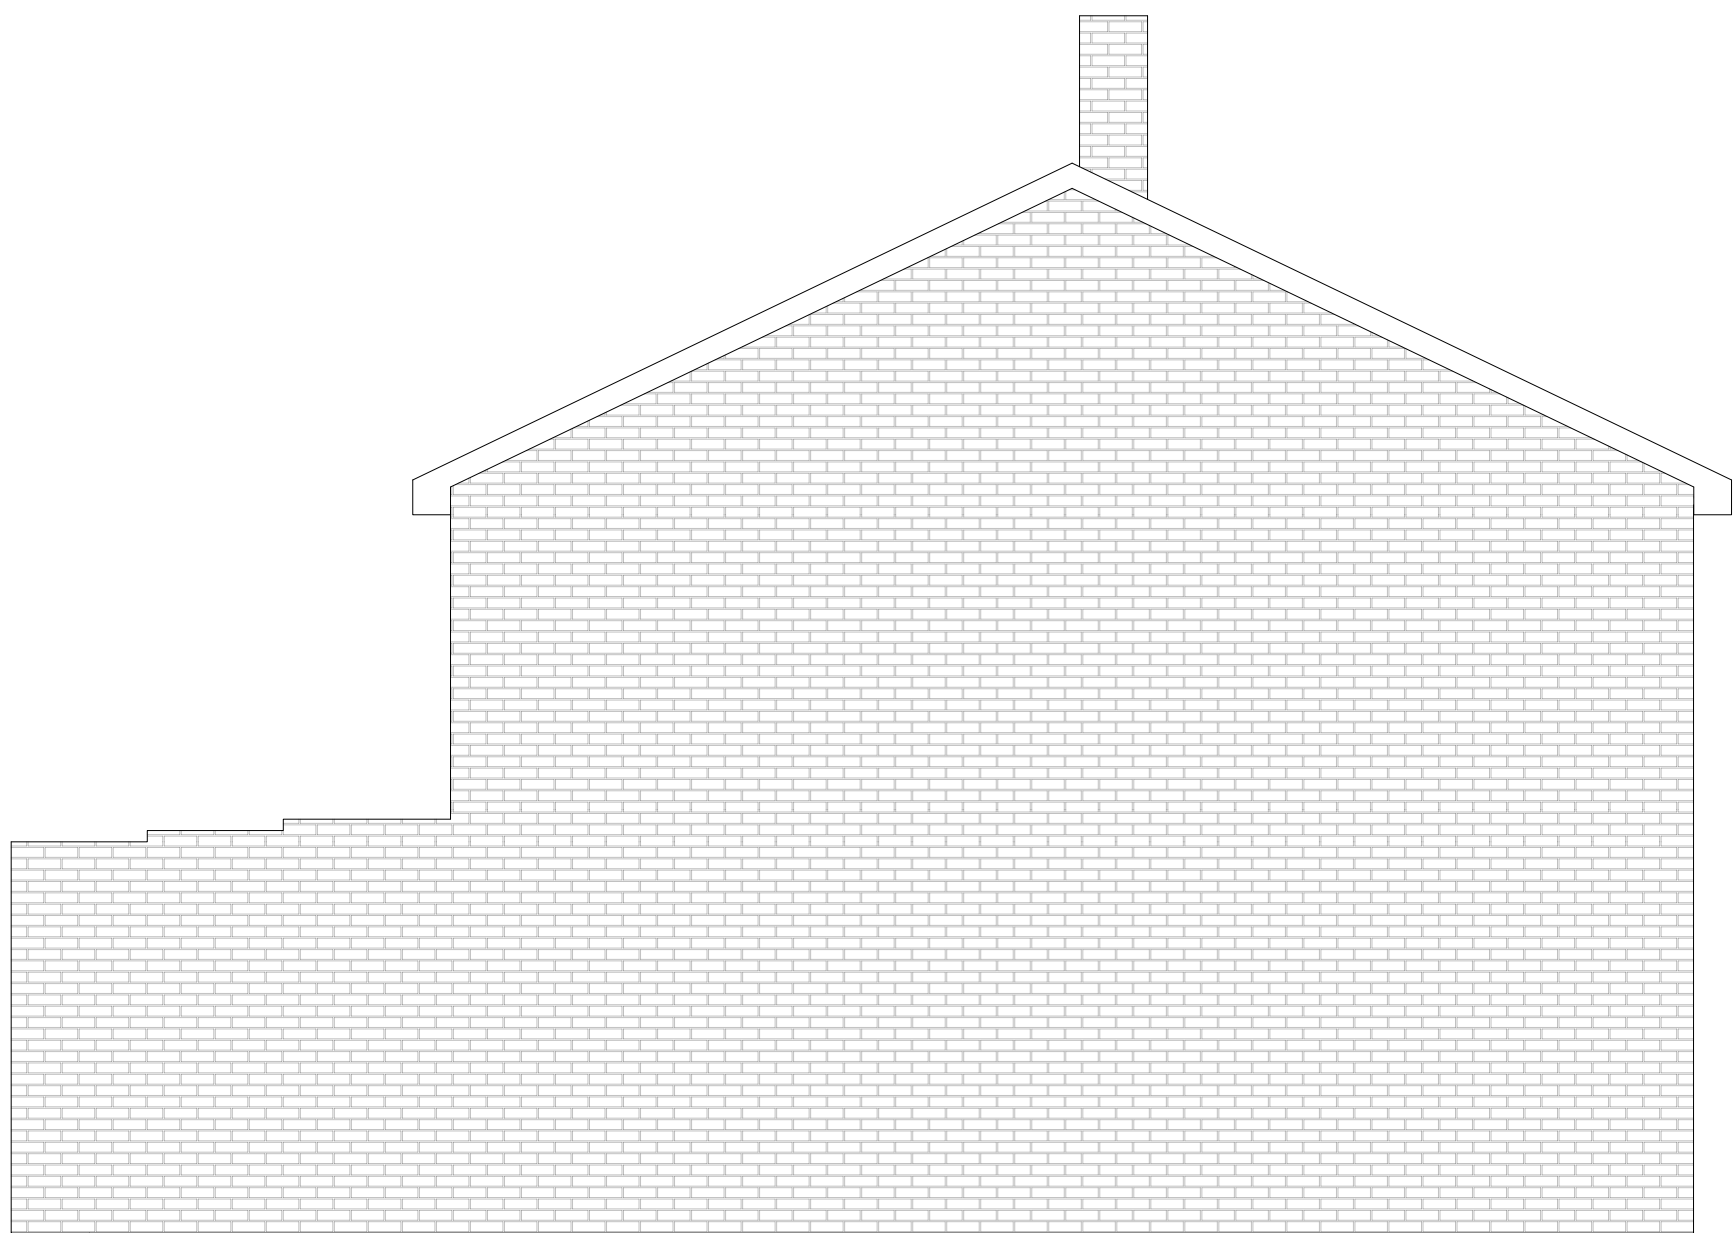

EXISTING SIDE ELEVATION
(SCALE 1:50)

0 0.5 1 1.5 2 2.5m

SCALE 1:50

P2 P1	SIDE ELEVATION ADDED INITIAL ISSUE		23/04/2026 20/03/2026
REV			DATE
CLIENT			
MRS WISEMAN			
PROJECT			
25 AVONDOWN ROAD, DURRINGTON			
TITLE			
ELEVATIONS			
		Building Design Engineers	
		Telephone: 07766286809	
		Email: jpalmer@2psdesign.co.uk	
		Website: www.2psdesign.co.uk	
SCALE	DATE	DWG NO	REV
1:50@A1	MAR 26	00741/02	P2
DRAWN	CHKD		
RS	JP		