


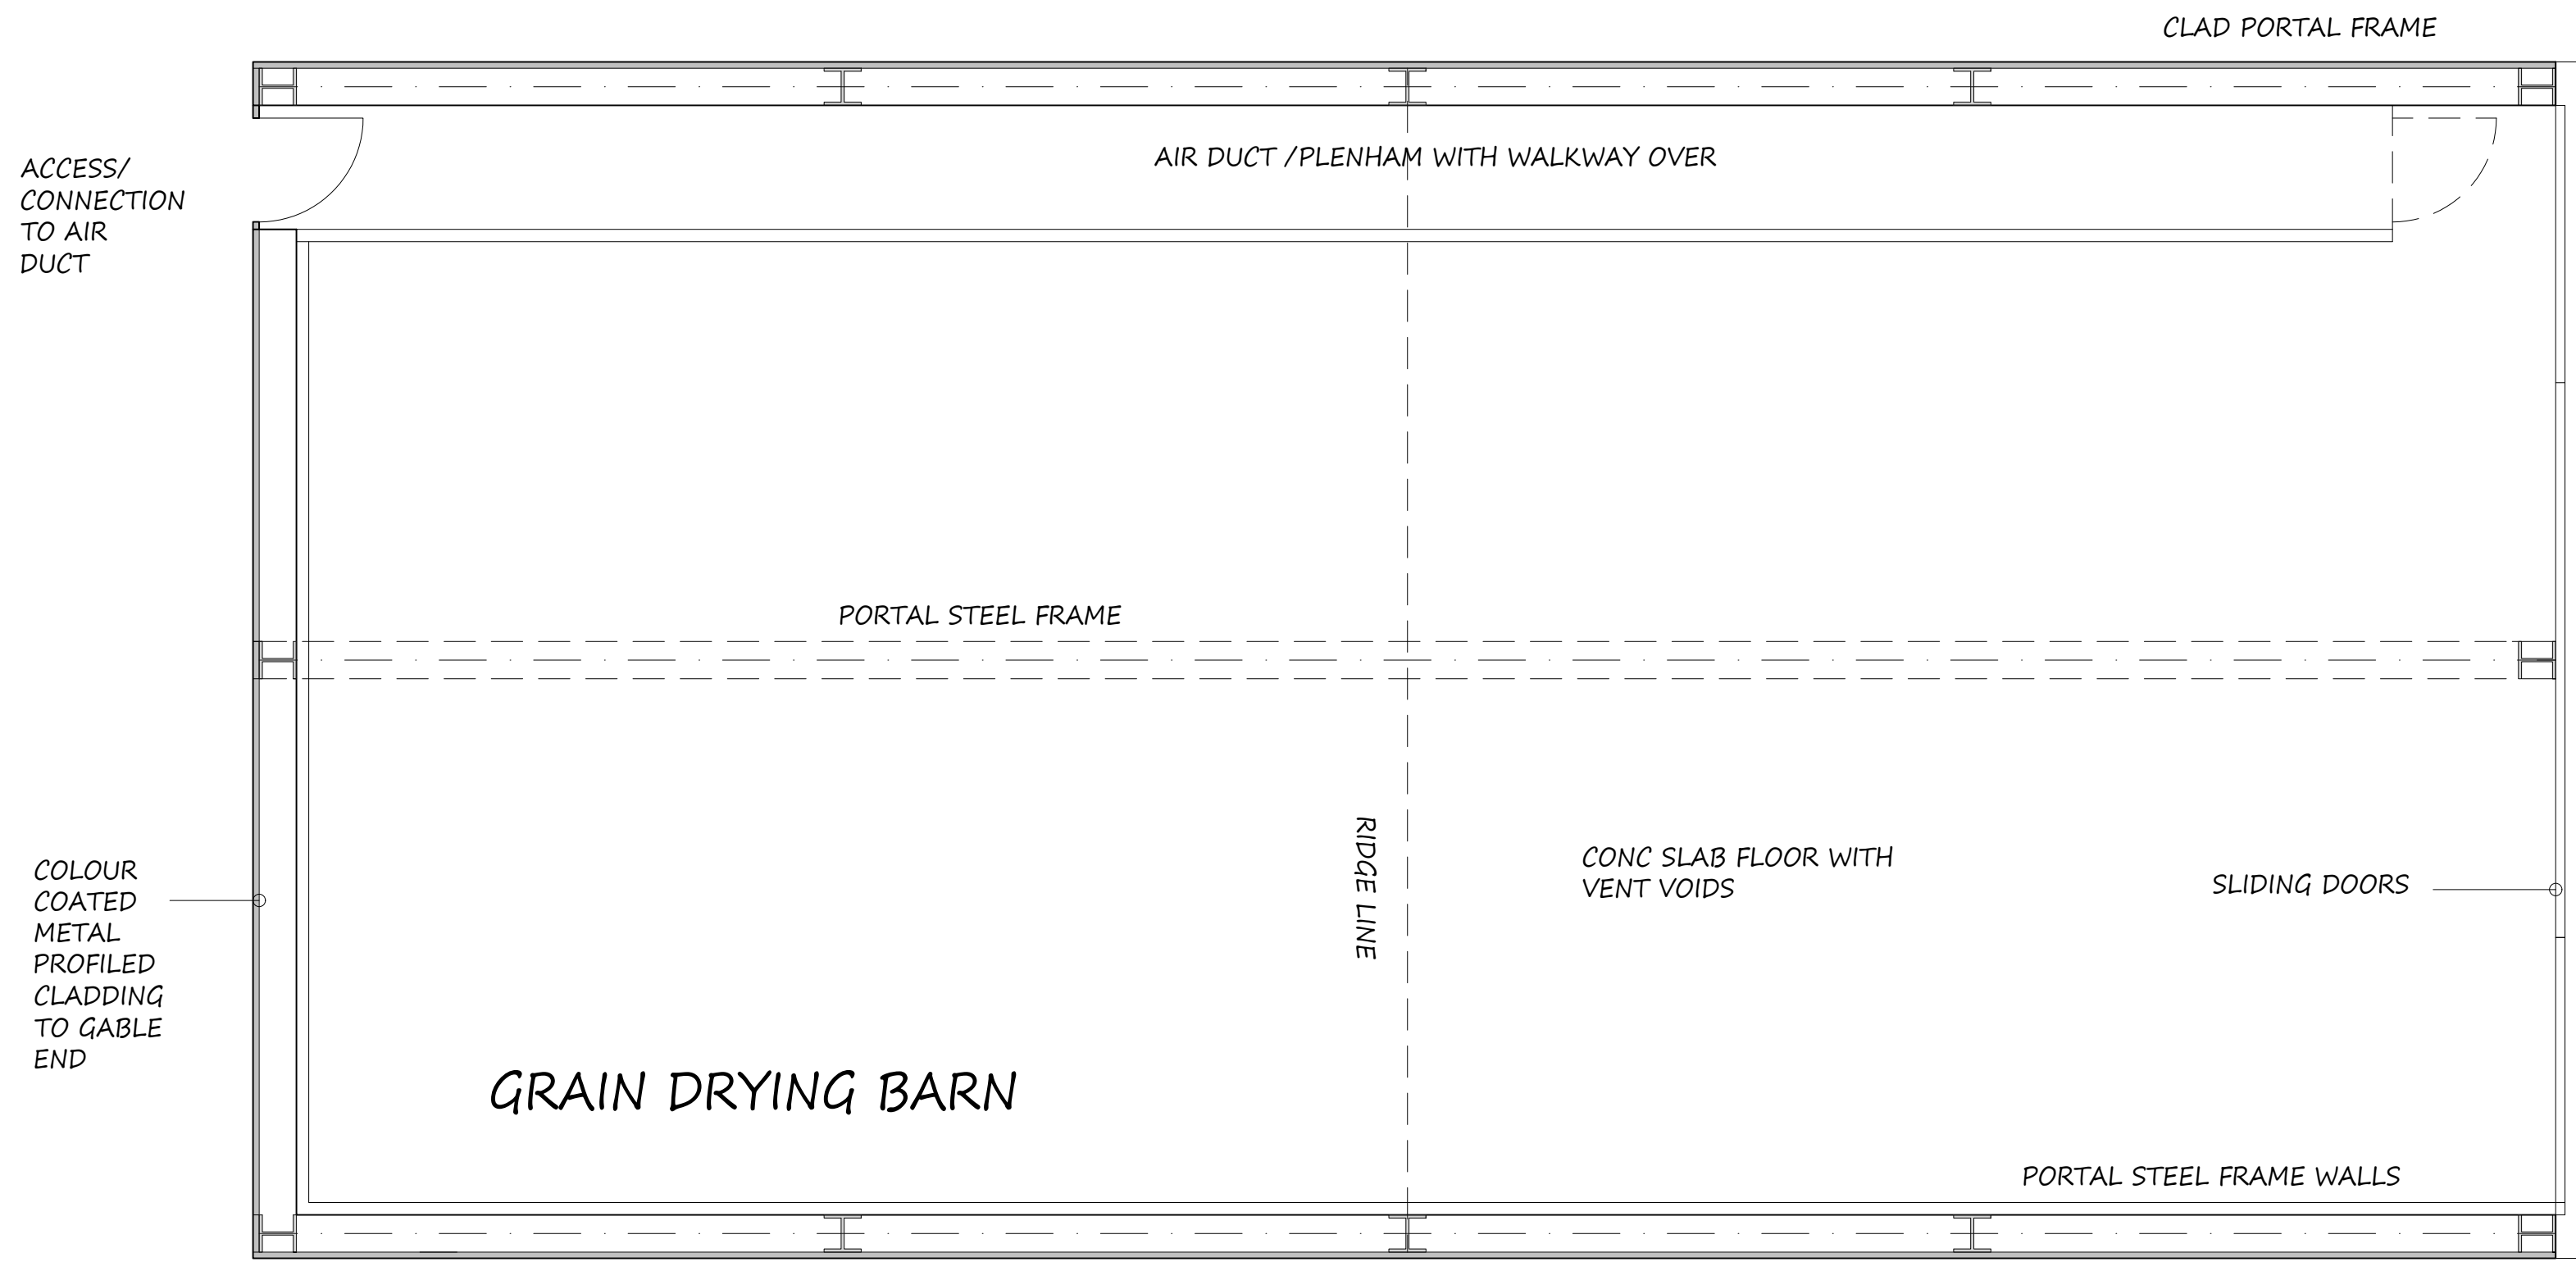
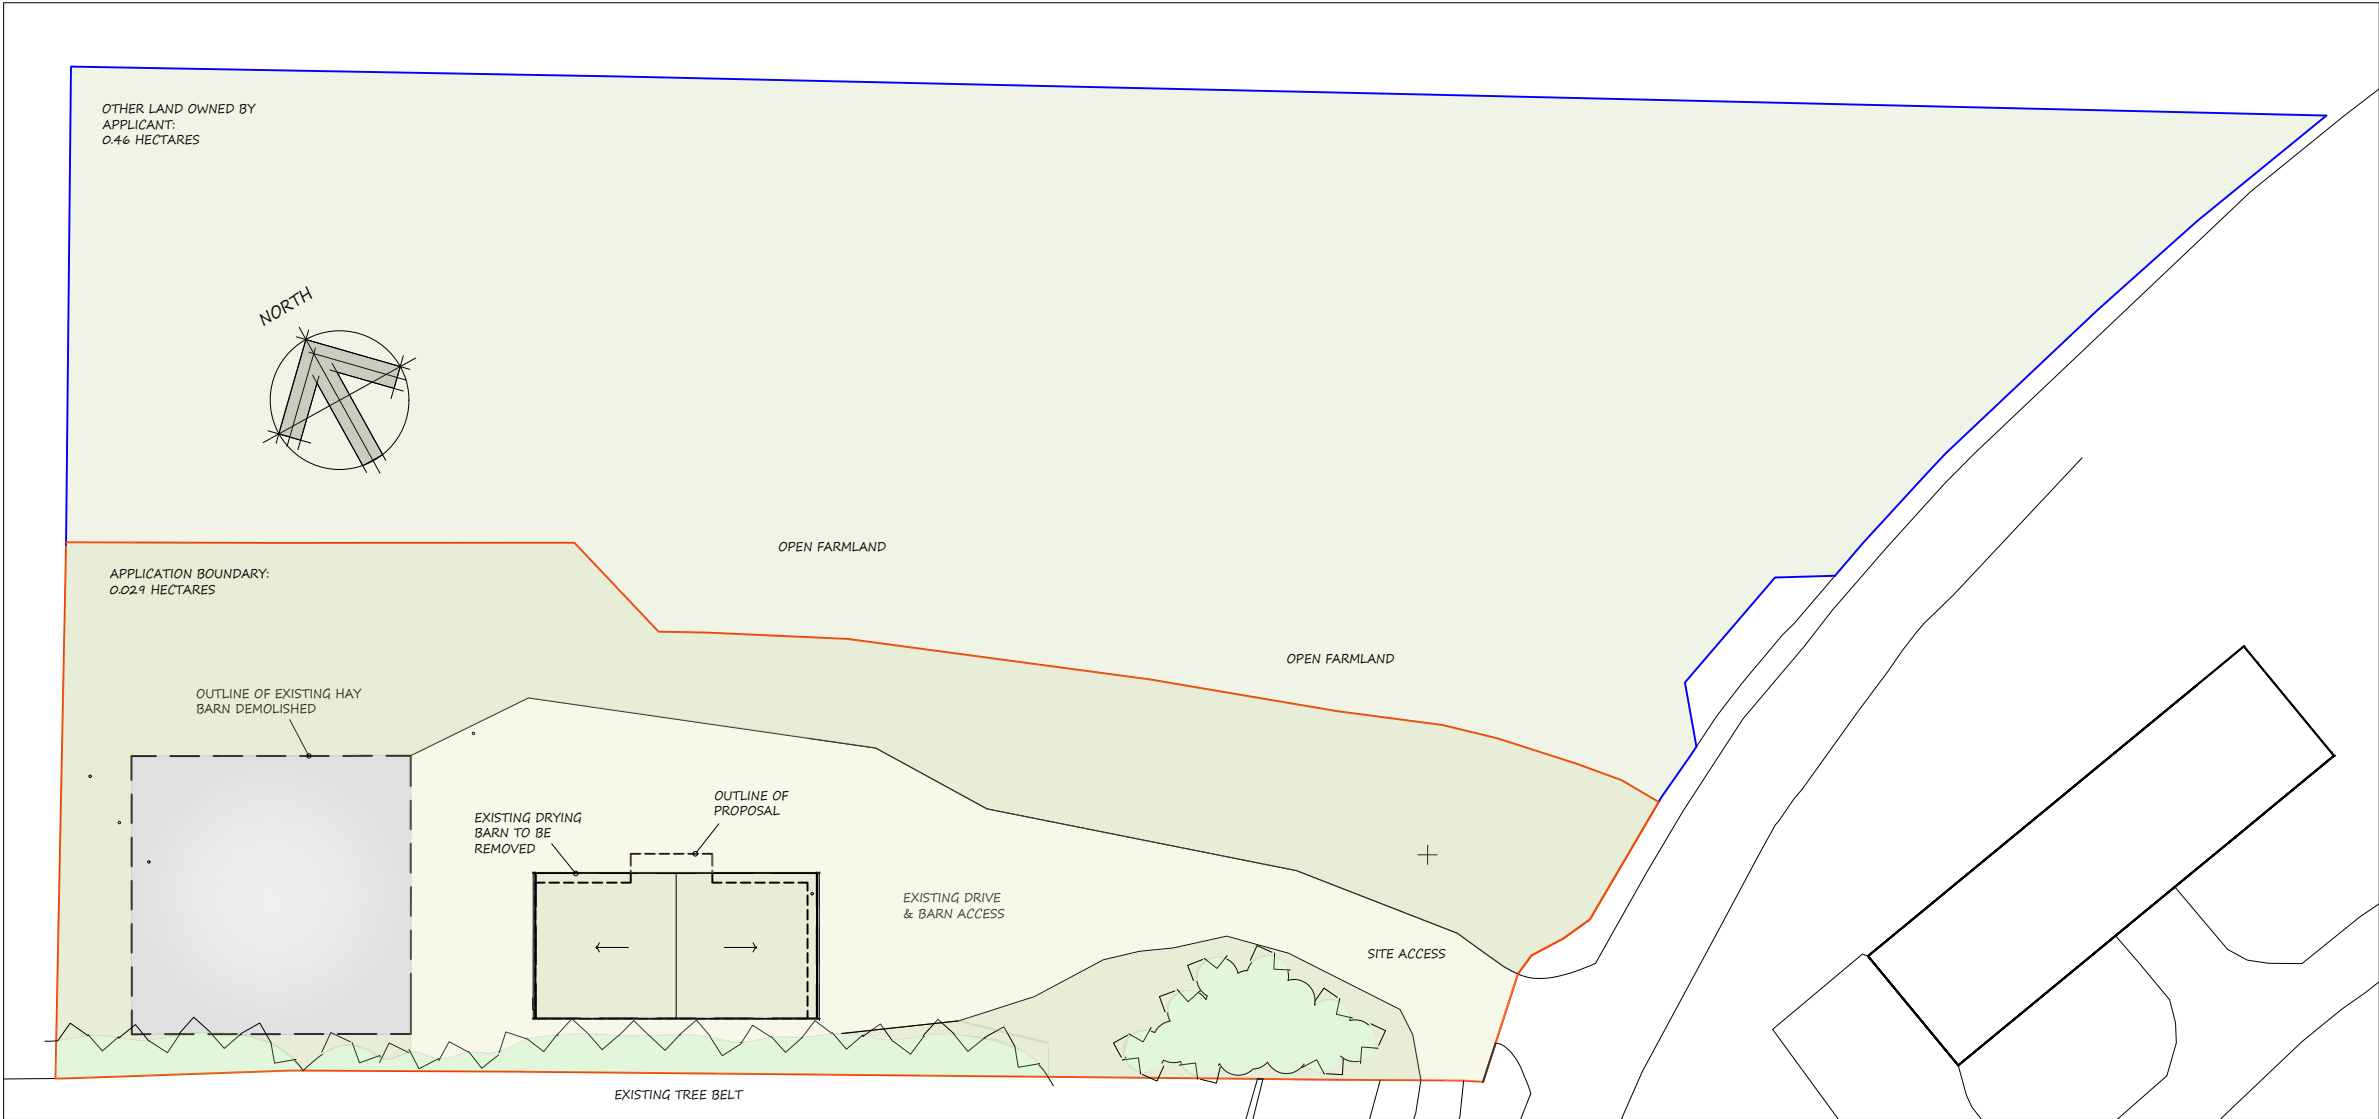


 


Ground Floor Plan
FLOOR PLAN 1:50

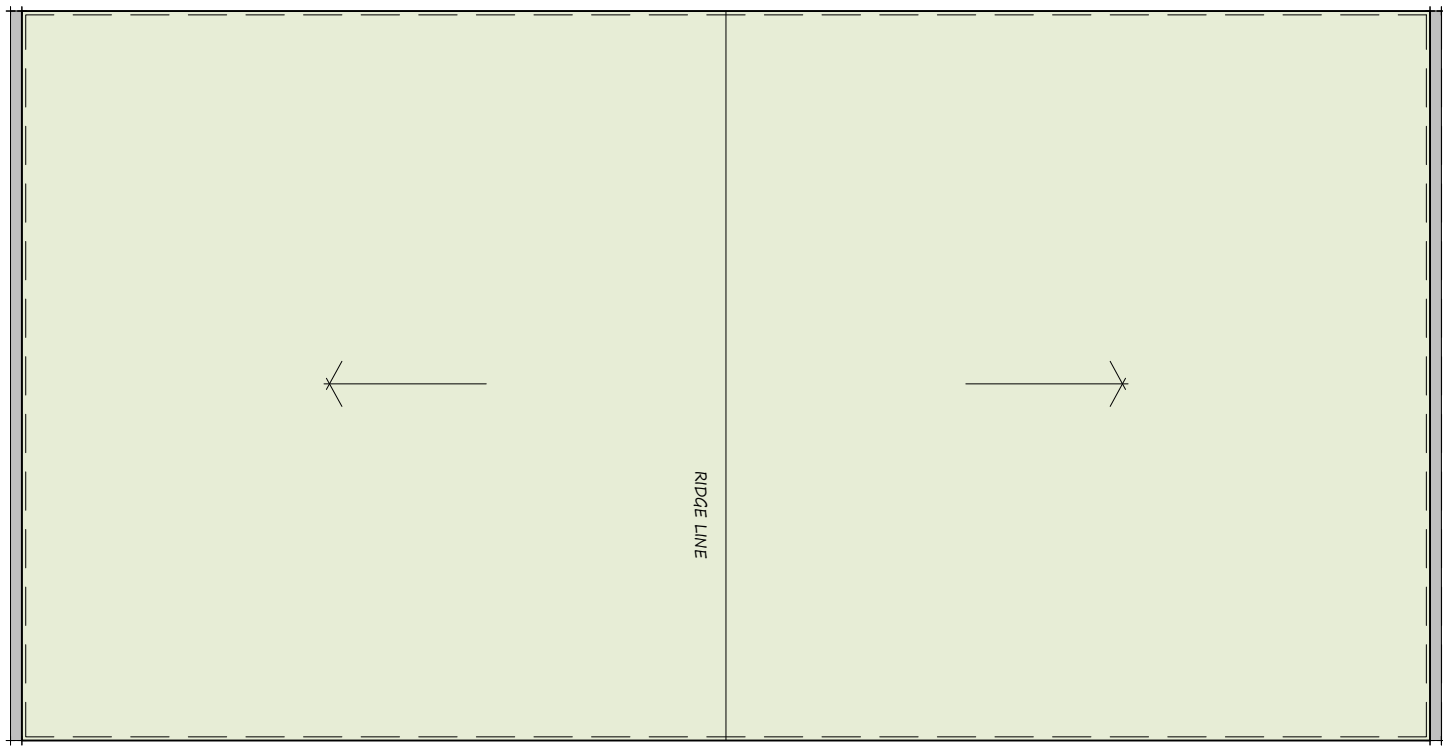


SITE PLAN 1:500

 


Roof Plan 1:100

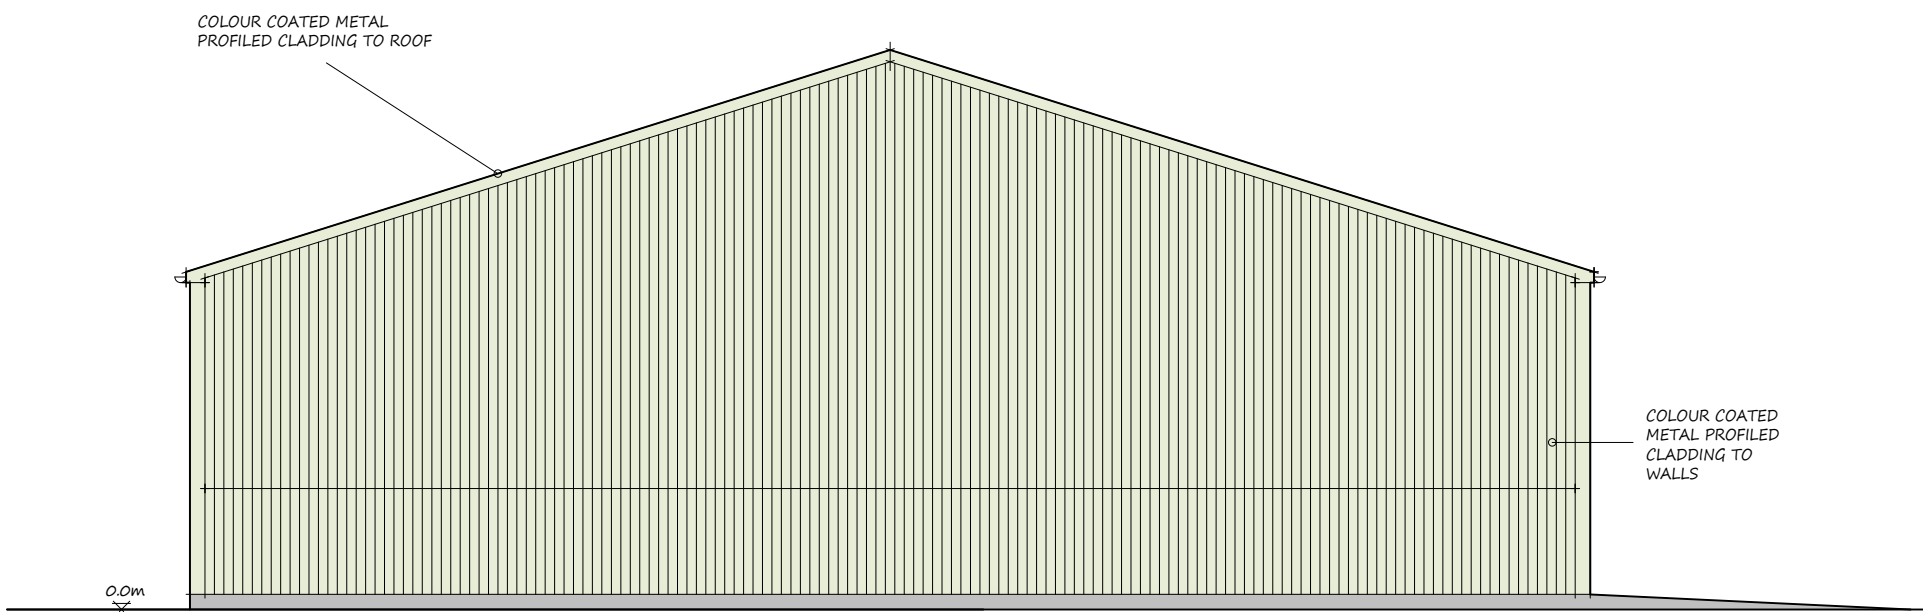

South West Elevation


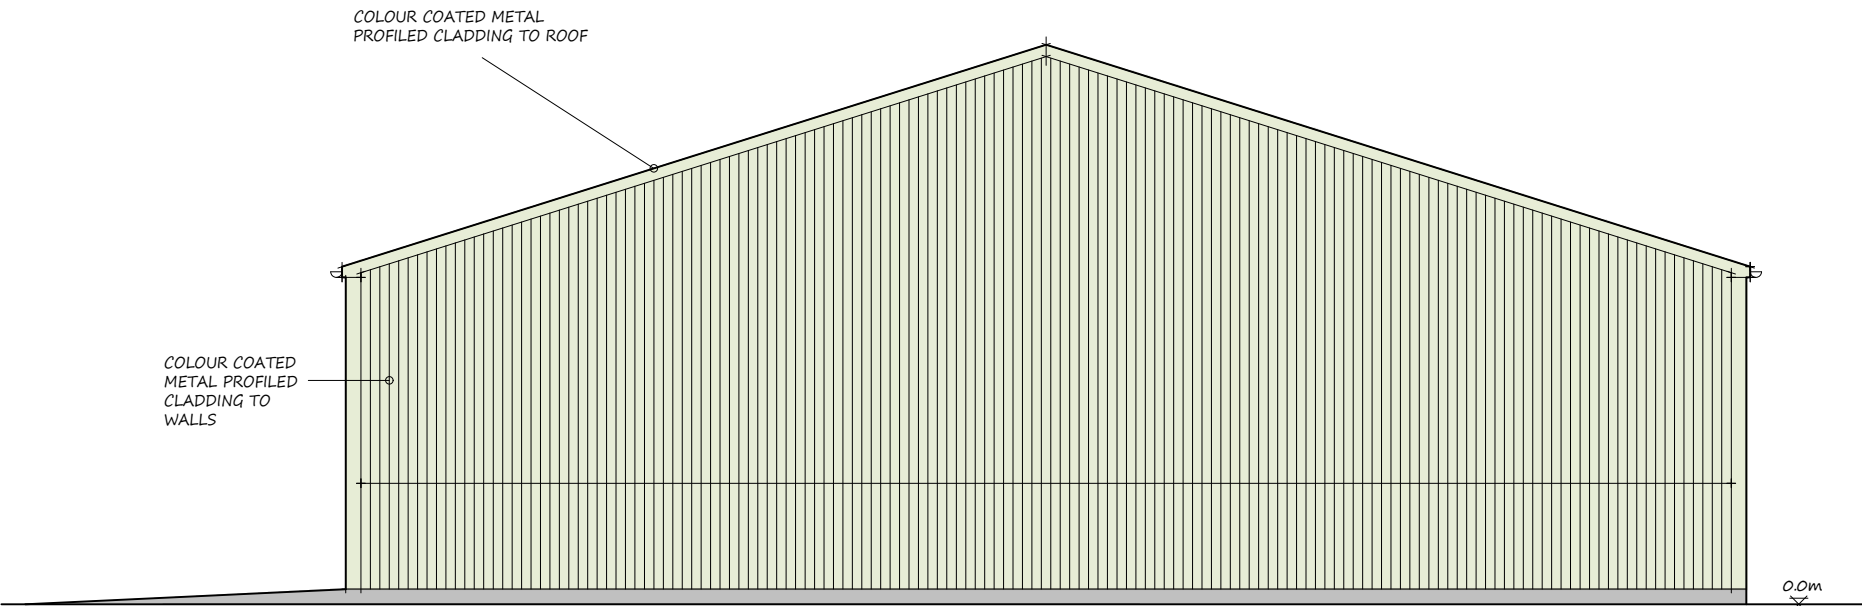


North East Elevation

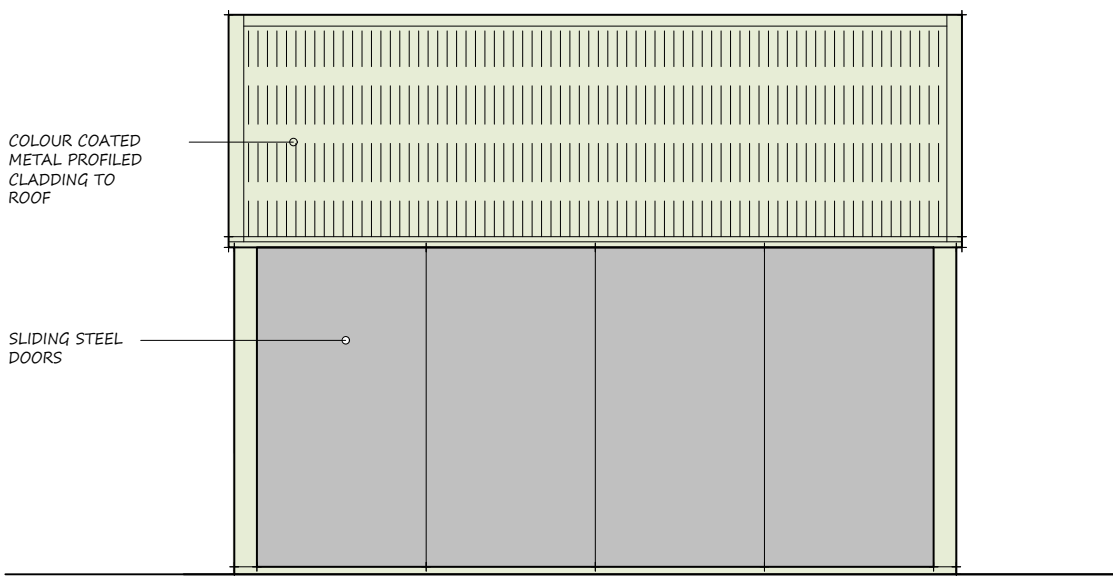

South East Elevation

ELEVATIONS 1:100

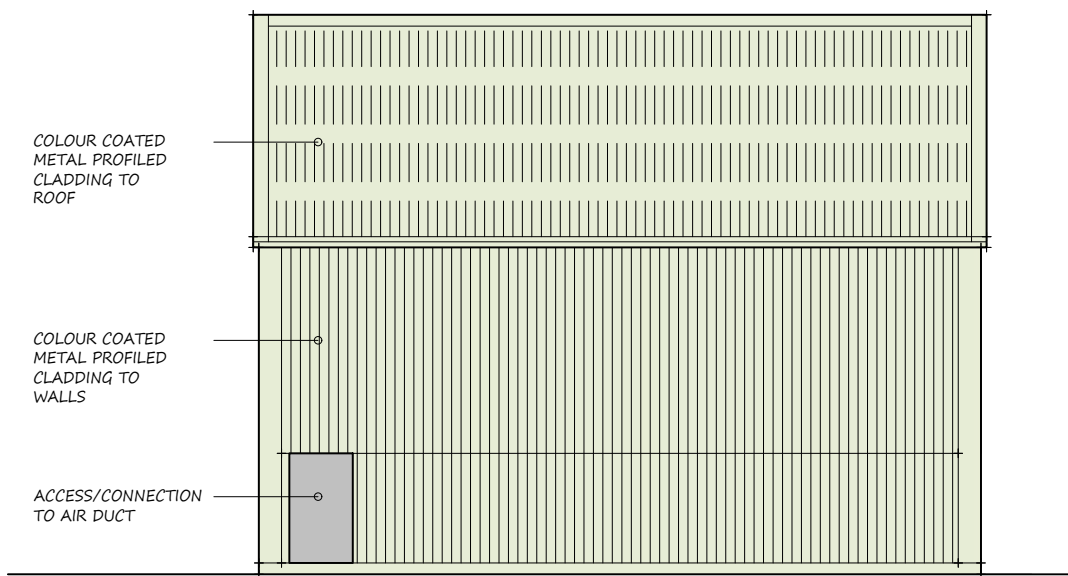 

North West Elevation

PROPOSED REPLACEMENT DWELLING MEADOW BARN, GREAT DURNFORD

SPACE design solutions Ltd.

Ivon House - High Road - Broad Chalke
Salisbury - SP5 5EH
Tel. 01722 780915 Mob. 07970 473967
Email. spacedsl@btinternet.com

Client: MR ANTHONY STRANGE

Job Title:MEADOW BARN, GREAT DURNFORD

Drawing Title:
EXISTING PLANS & ELEVATIONS

Scale: 1:100 @ A1

Date: MAR 26 Drawn by: DAJ

Dwg. No.	Rev.
567-9	A