



Rear Elevation (West)




Side Elevation (South)




Front Elevation (East)



Side Elevation (North)

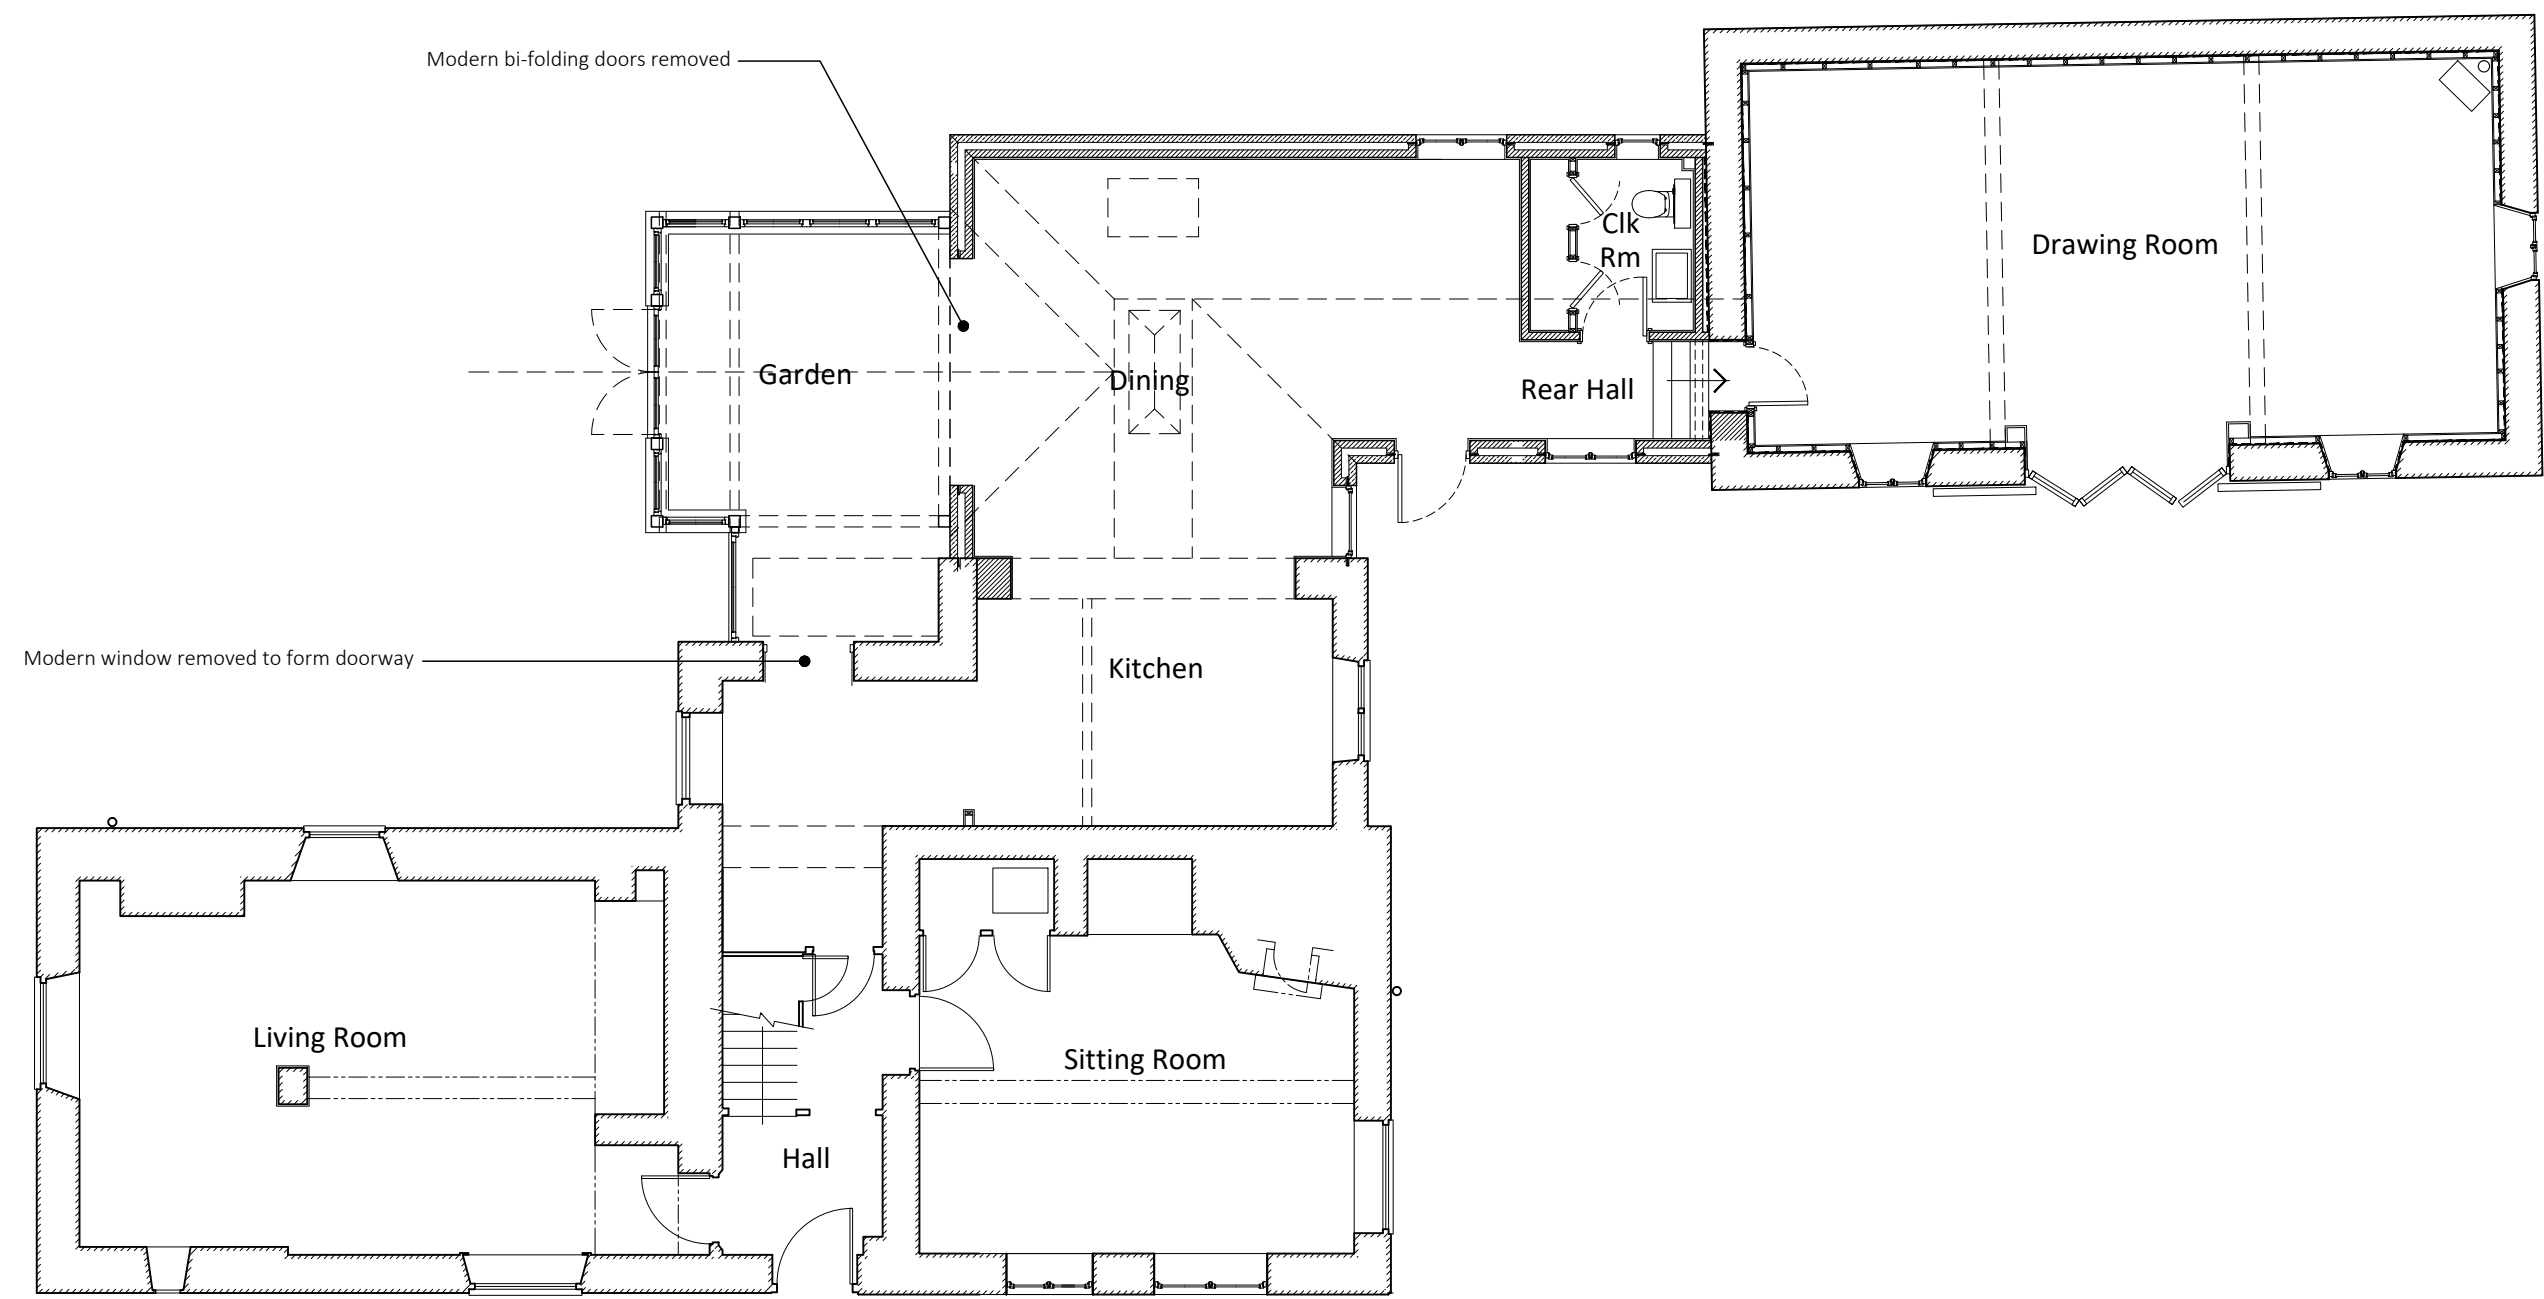

Ground Floor Plan

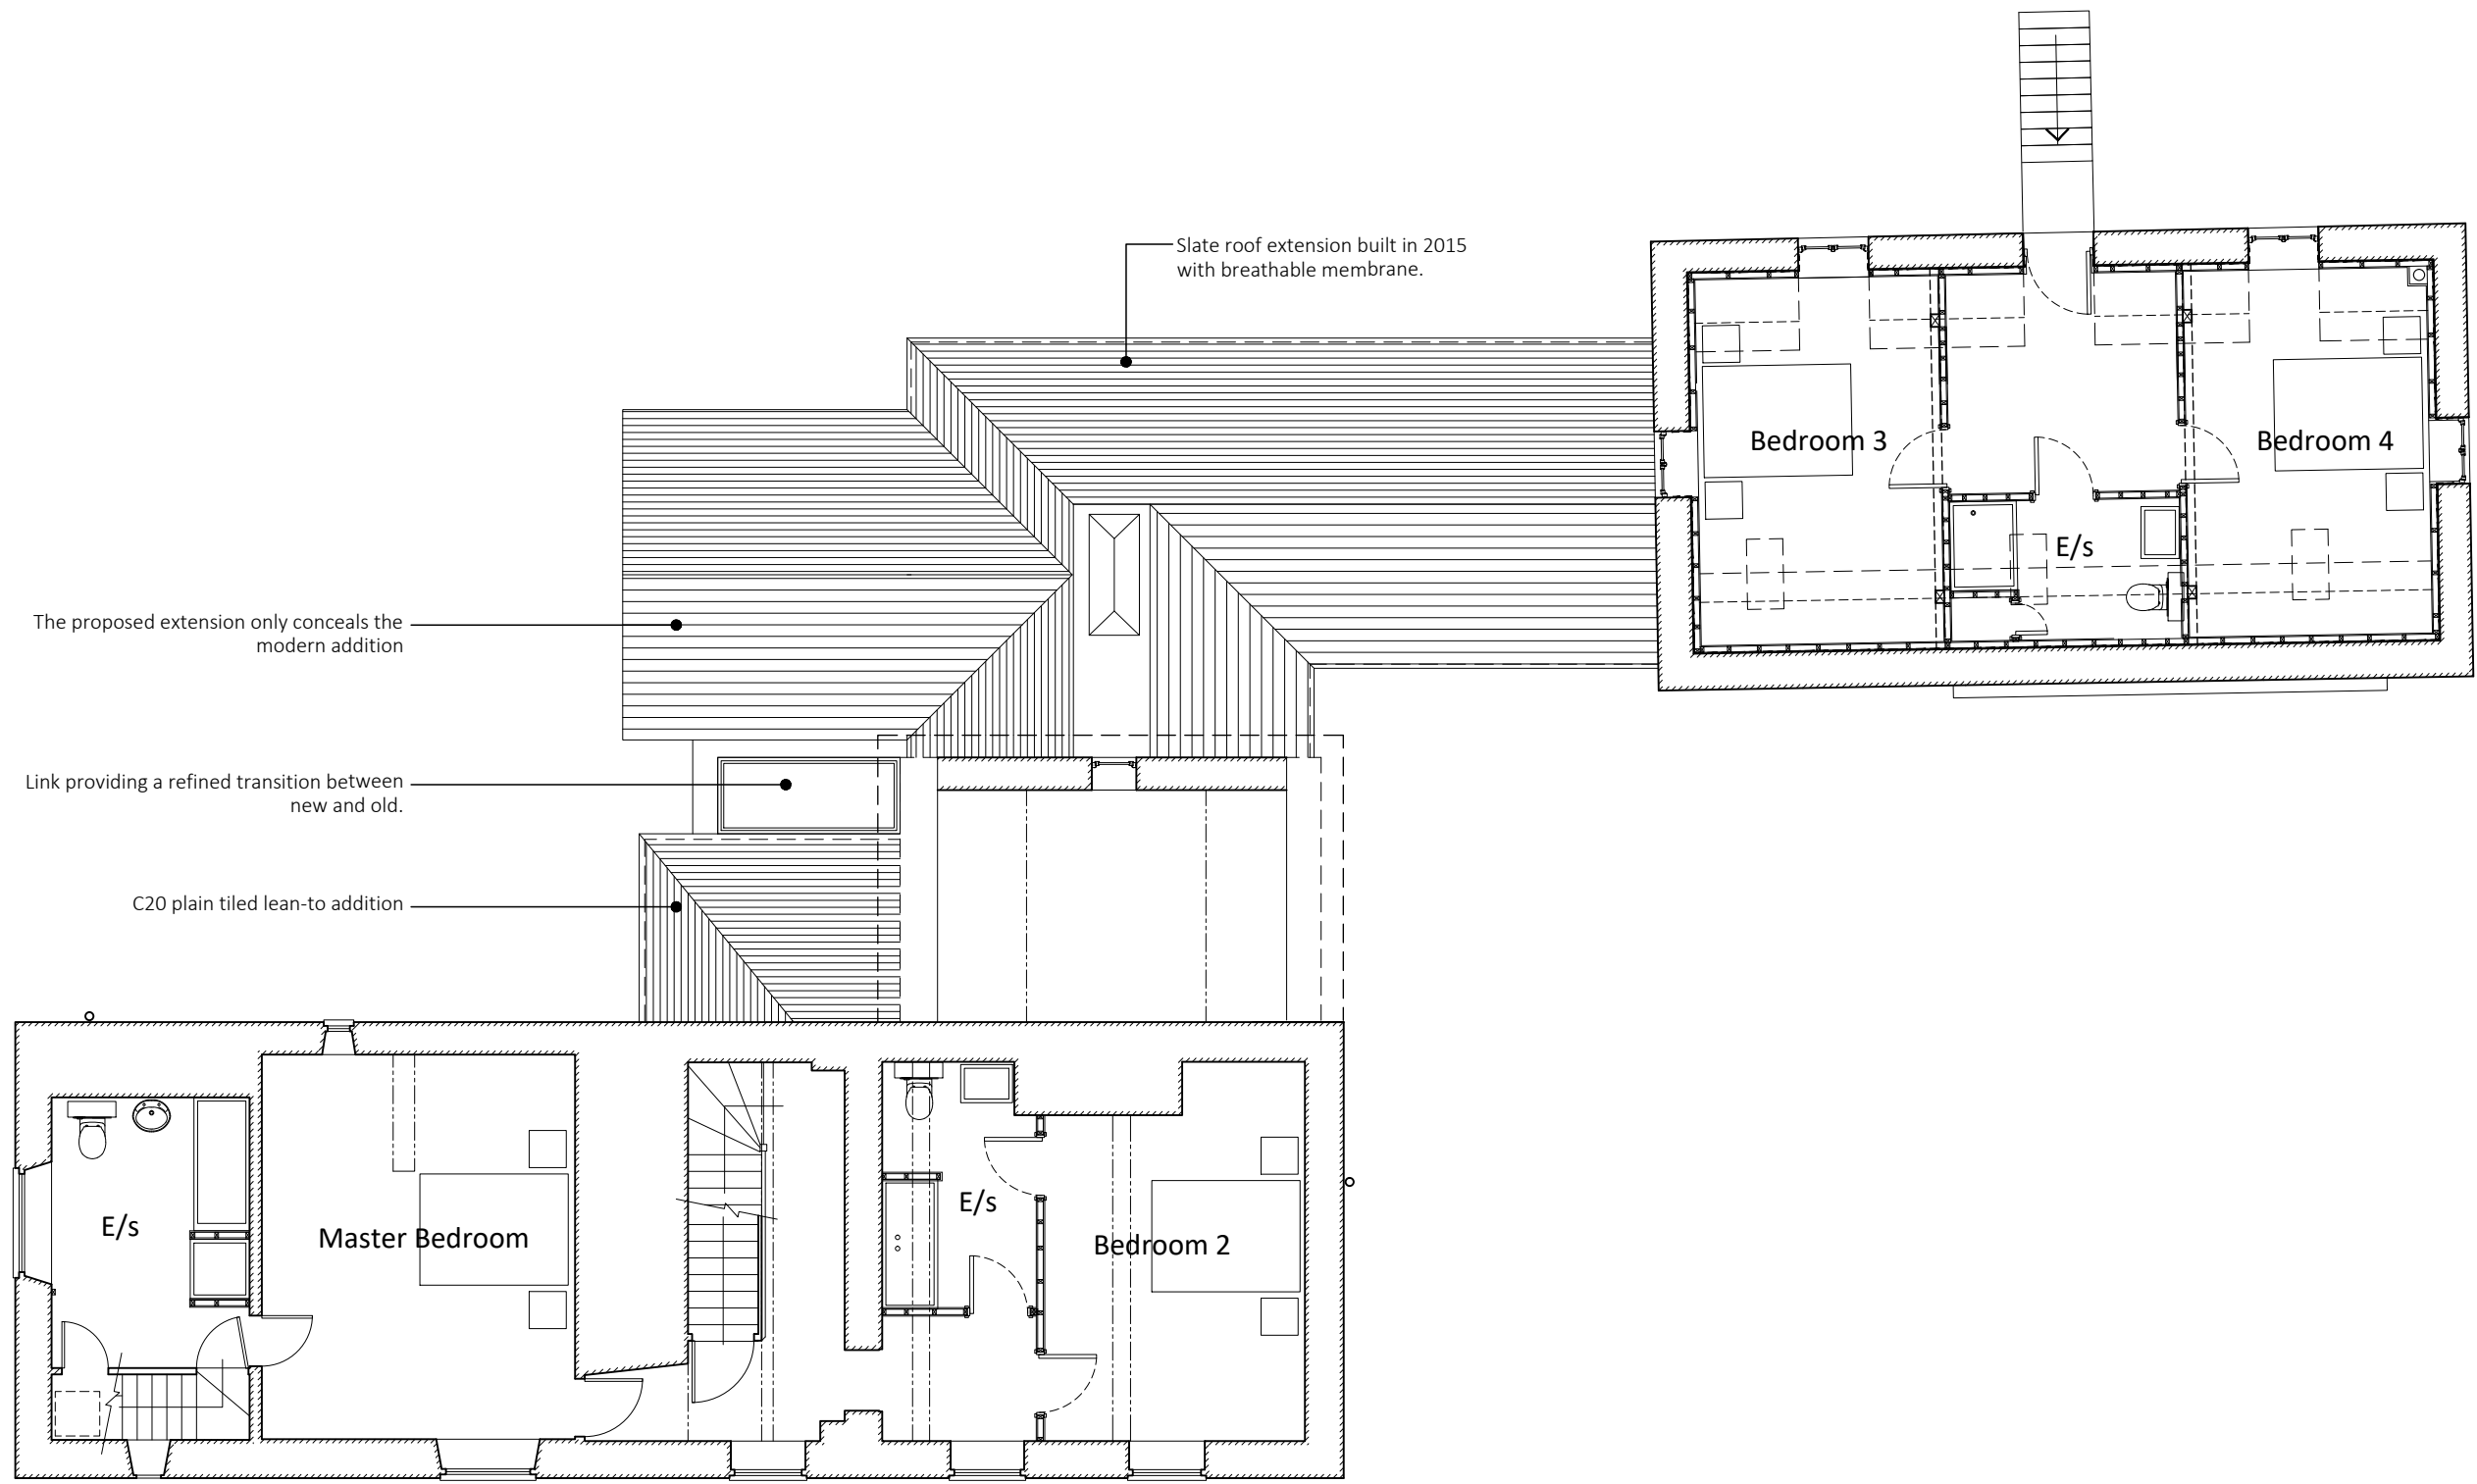

First Floor Plan



PLANNING

This drawing must not be reproduced in whole or in part without the express written consent of the relevant issuing Baxter Green Architects.

Note:
Dimensions should not be scaled from this drawing. All dimensions should be checked on site. This drawing is to be read in conjunction with all other drawings, specifications or schedule of works.

	Date.	Rev.
Rooflight removed	04.2026	B
Revised to clients requirements	02.2026	A



Baxter Green
Architects

12 Berwick Courtyard, Berwick St. Leonard, SP3 5UA
01747 440444
www.baxtergreen.co.uk

Project
Mr. & Mrs. Marking
Stop Farm, Fonhill Gifford
Drawing Title
Proposed
Floor Plans & Elevations

Date 10.2025
Scale 1:100 at A1
Project No. 10436
Drawn by FG
Checked by JN
Issuing office 1
Drawing No. P - 03

B