



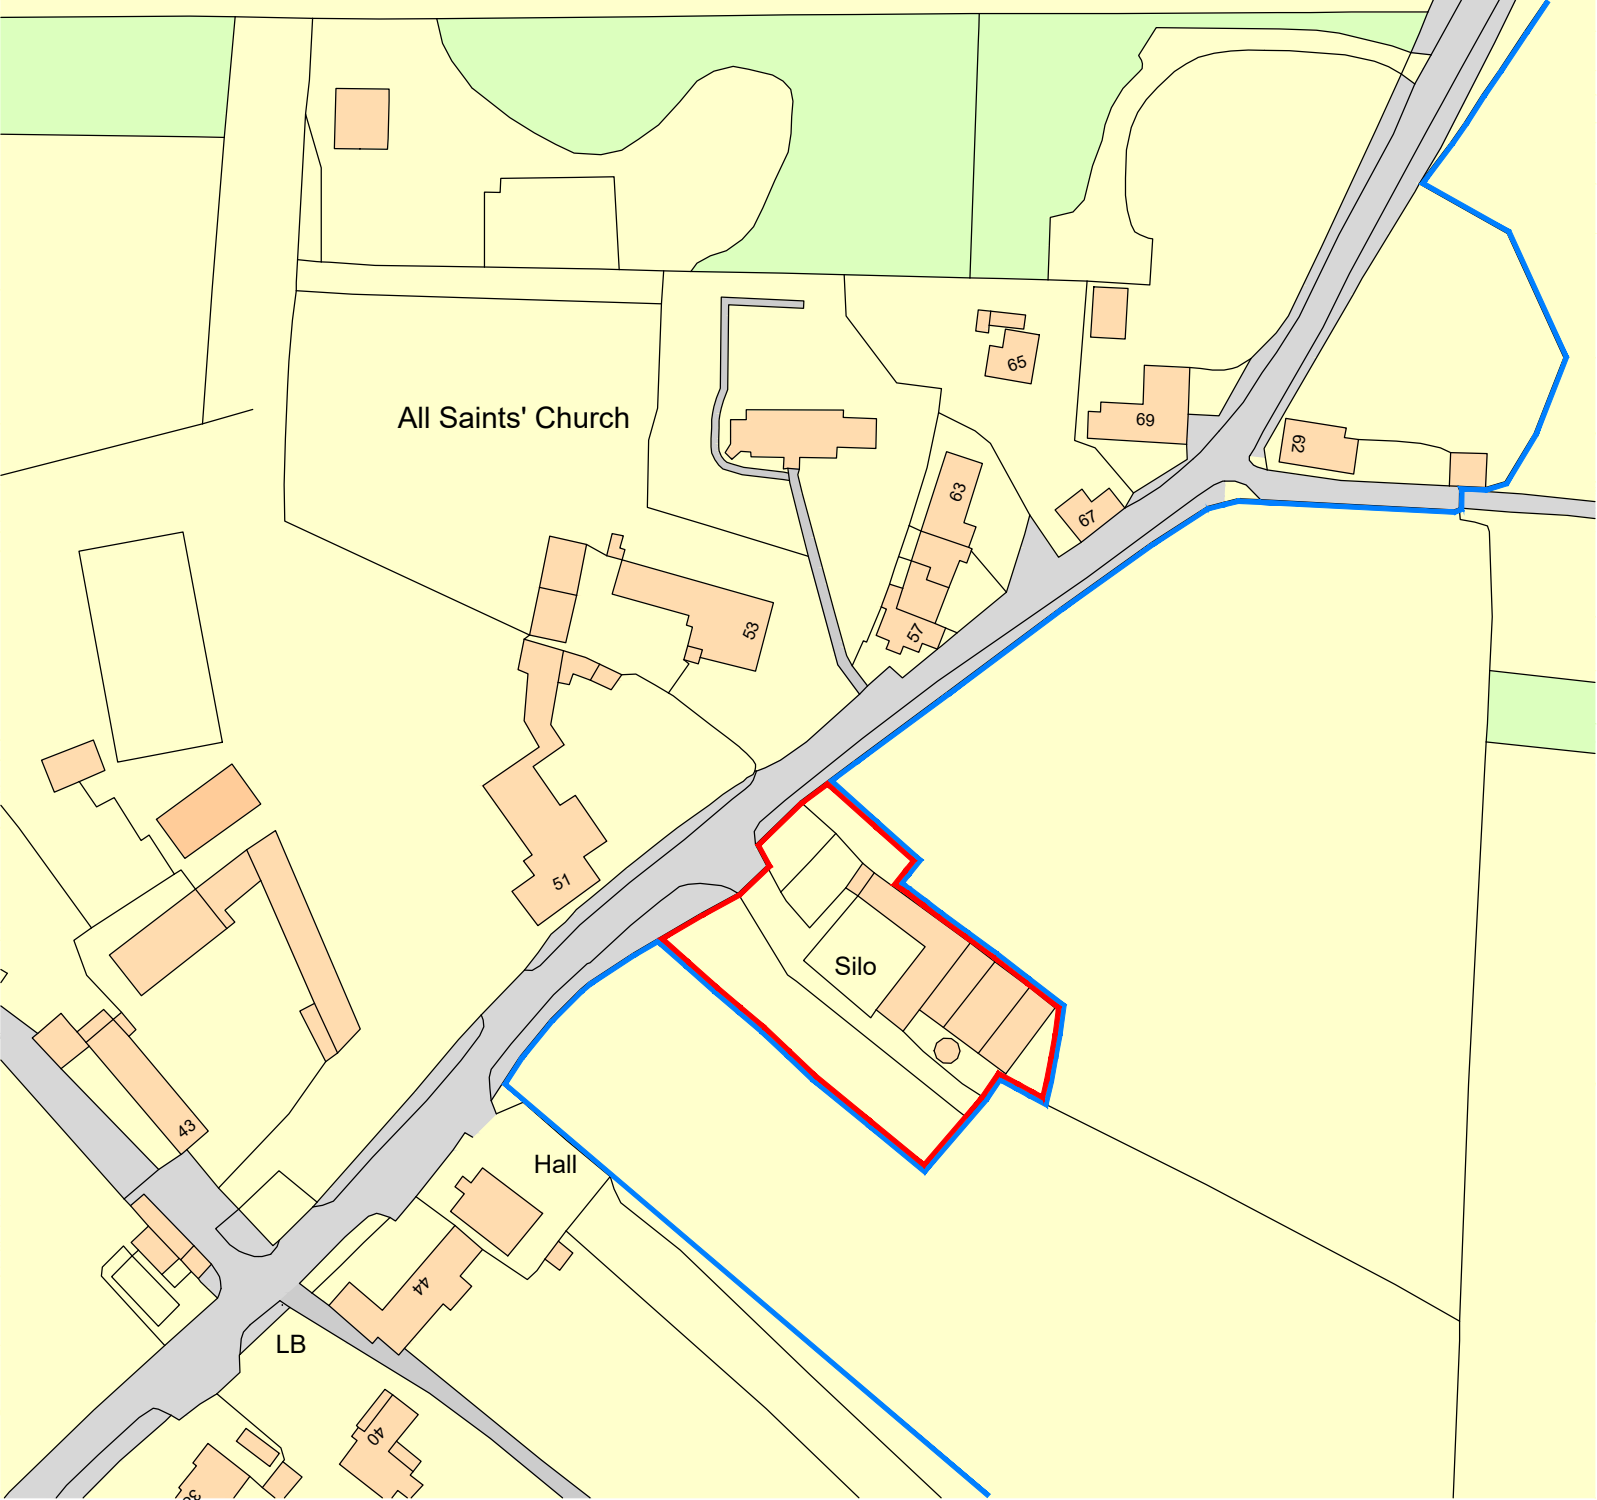

Ordnance Survey, (c) Crown Copyright 2020. All rights reserved. Licence number 100022432


LOCATION PLAN

1:1250

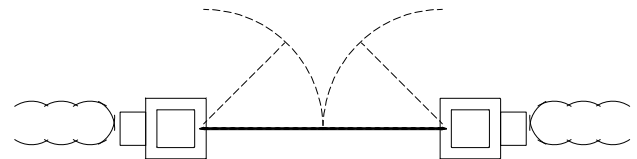



PLAN

1:100

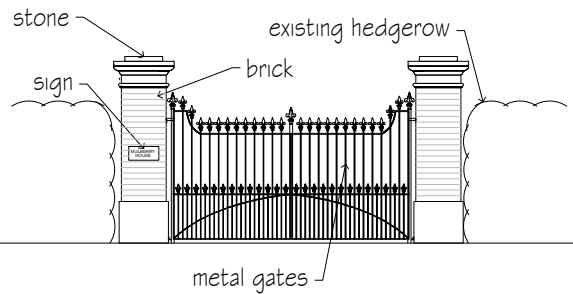


ELEVATION

1:100

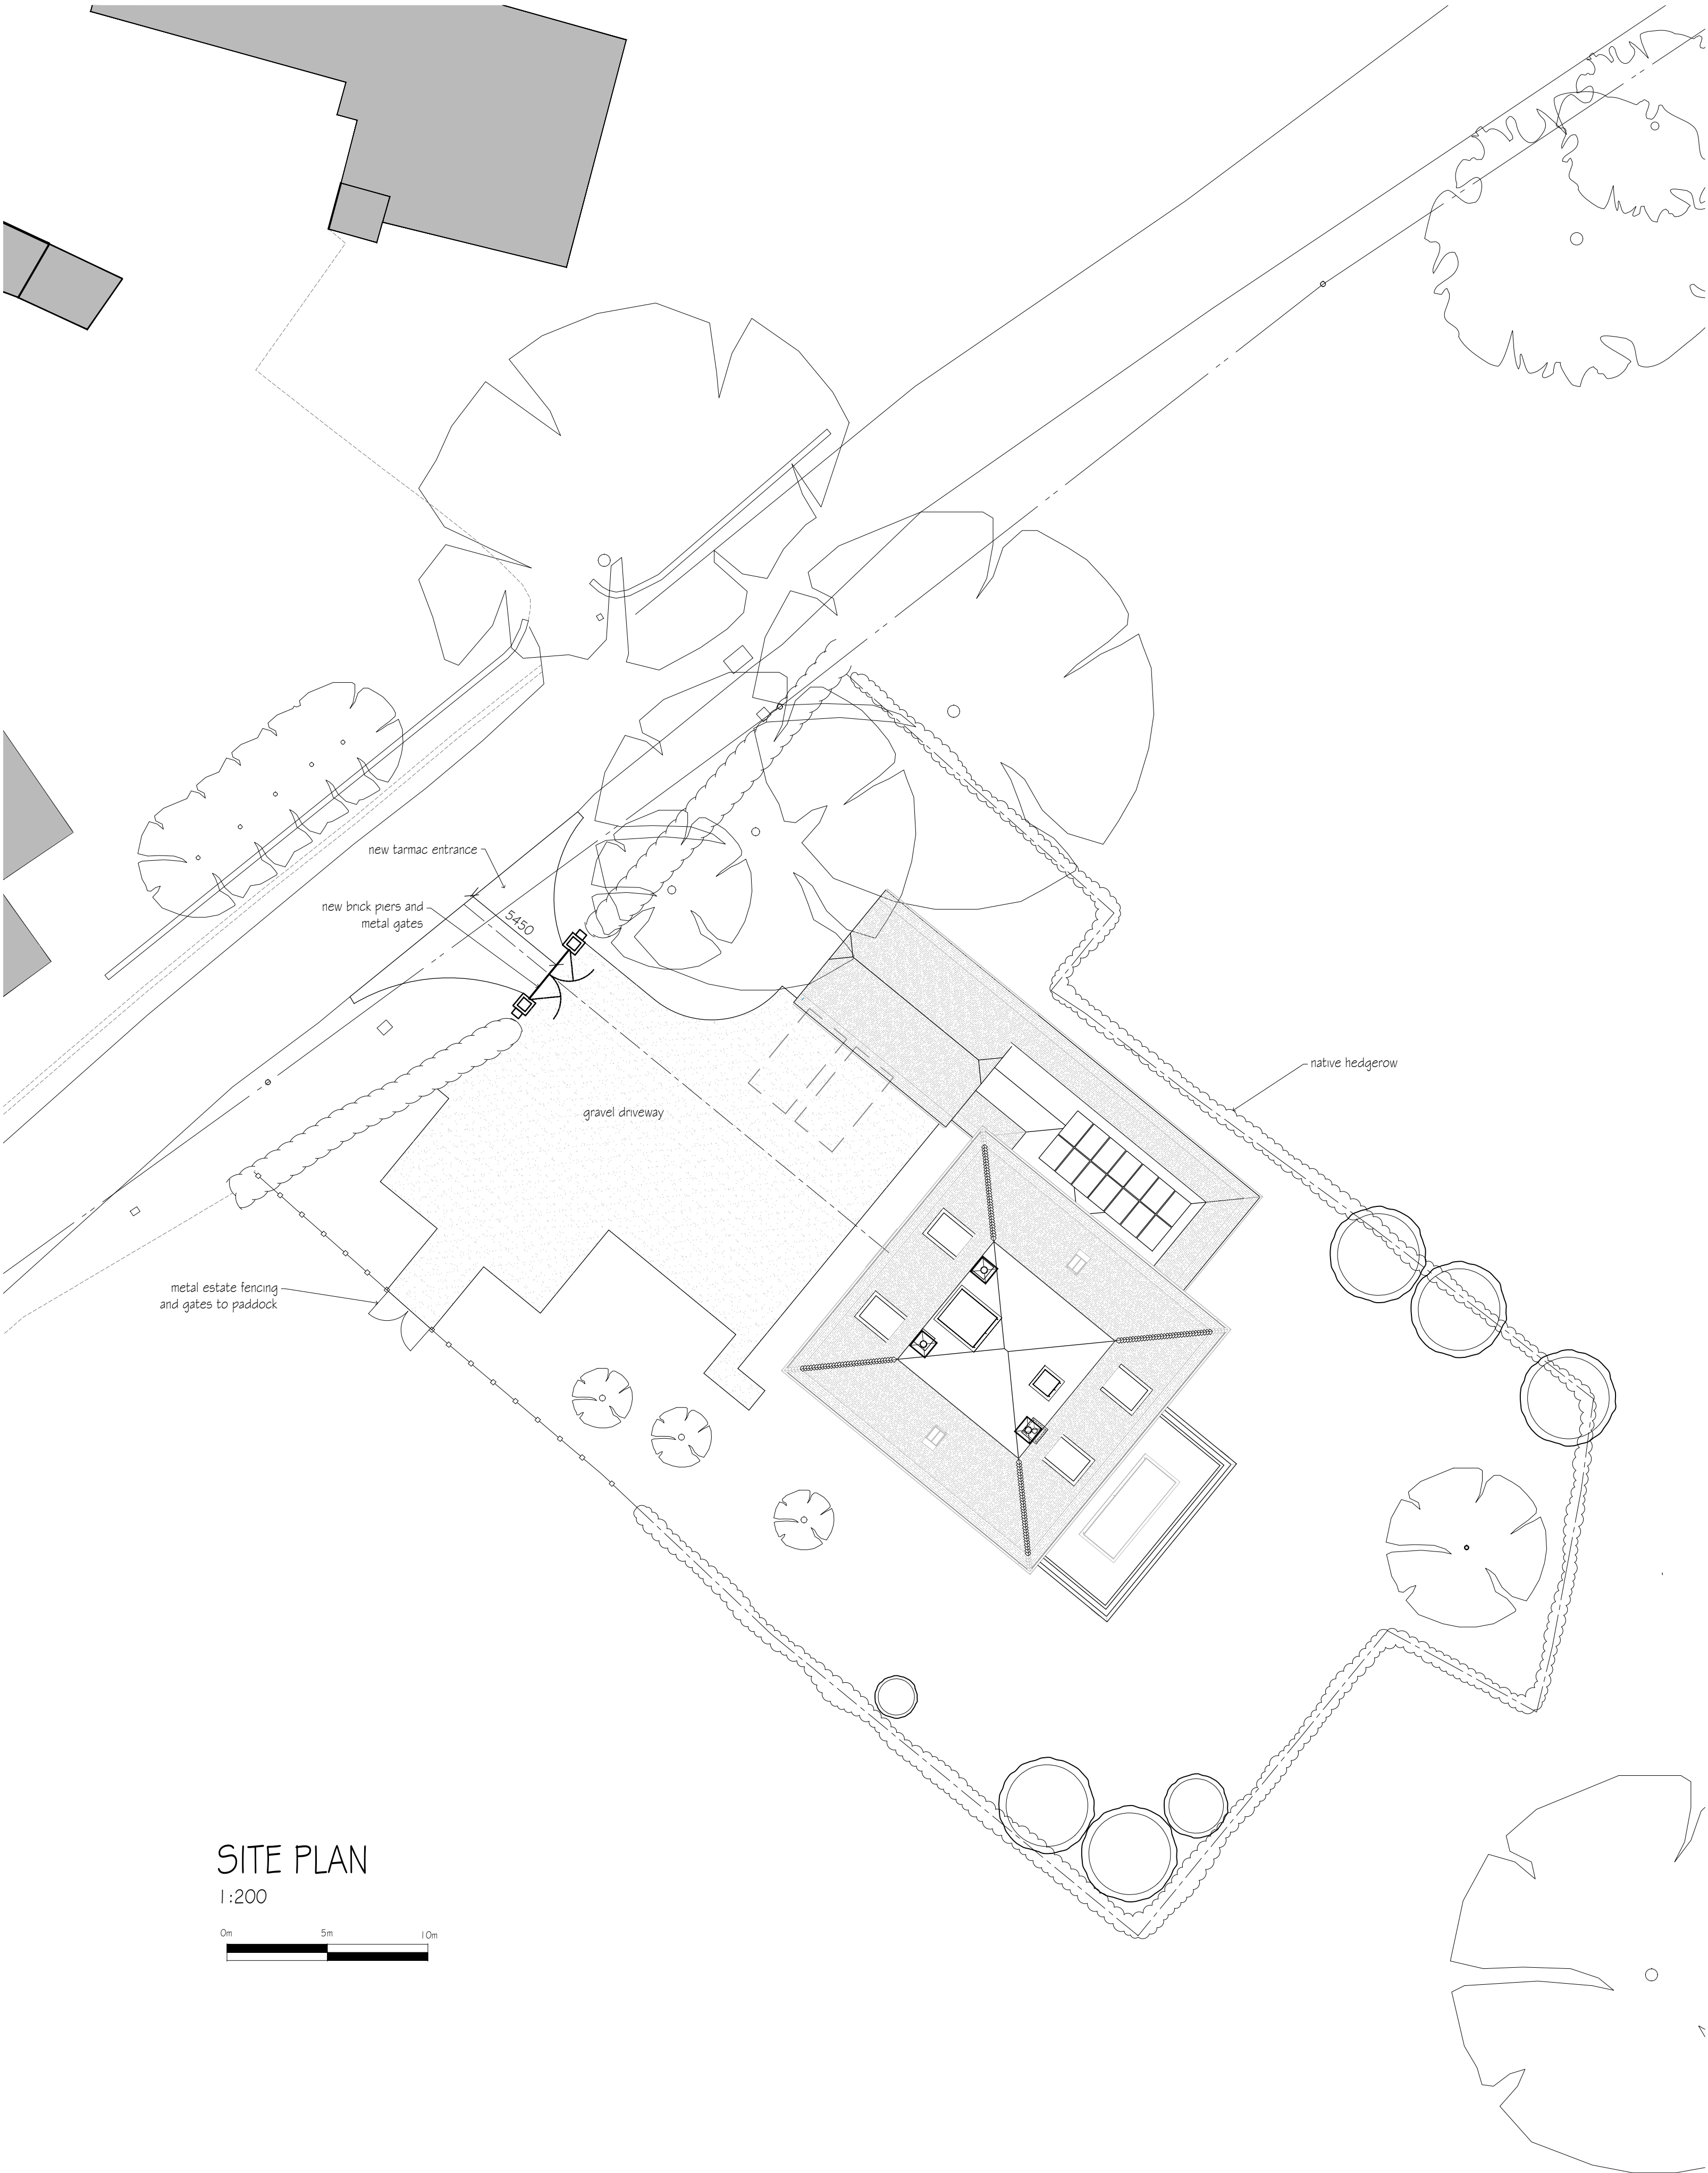 

SITE PLAN

1:200

 

revisions	initial	date
A	fencing updated	DB 20.04.26

Contractors, Sub Contractors and Suppliers are to check all relevant dimensions and levels of site and buildings before commencing any shop drawings or building work.

This drawing is copyright and may not be reproduced in any part of form without the written consent of Fowler Architecture and Planning

project
MULBERRY HOUSE
Marden SN10 3RQ

drawing
Entrance Gate
Design Scheme


scale
1:100, 1:200,
1:1250 @A1

drawn by
DB

date
April '26

191038-260
drawing no

A
rev

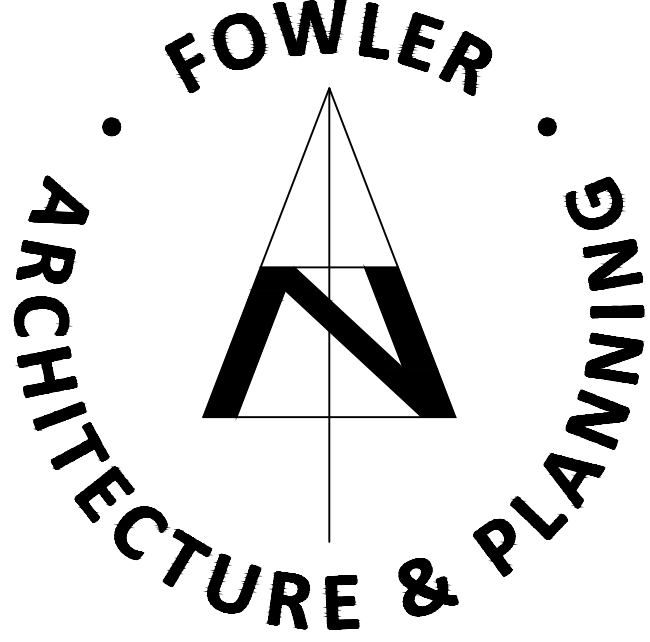

39 High Street
Pewsey
Wiltshire
SN9 5AF
tel (01672) 569444
fax (01672) 569488
enquiries@faap.co.uk