



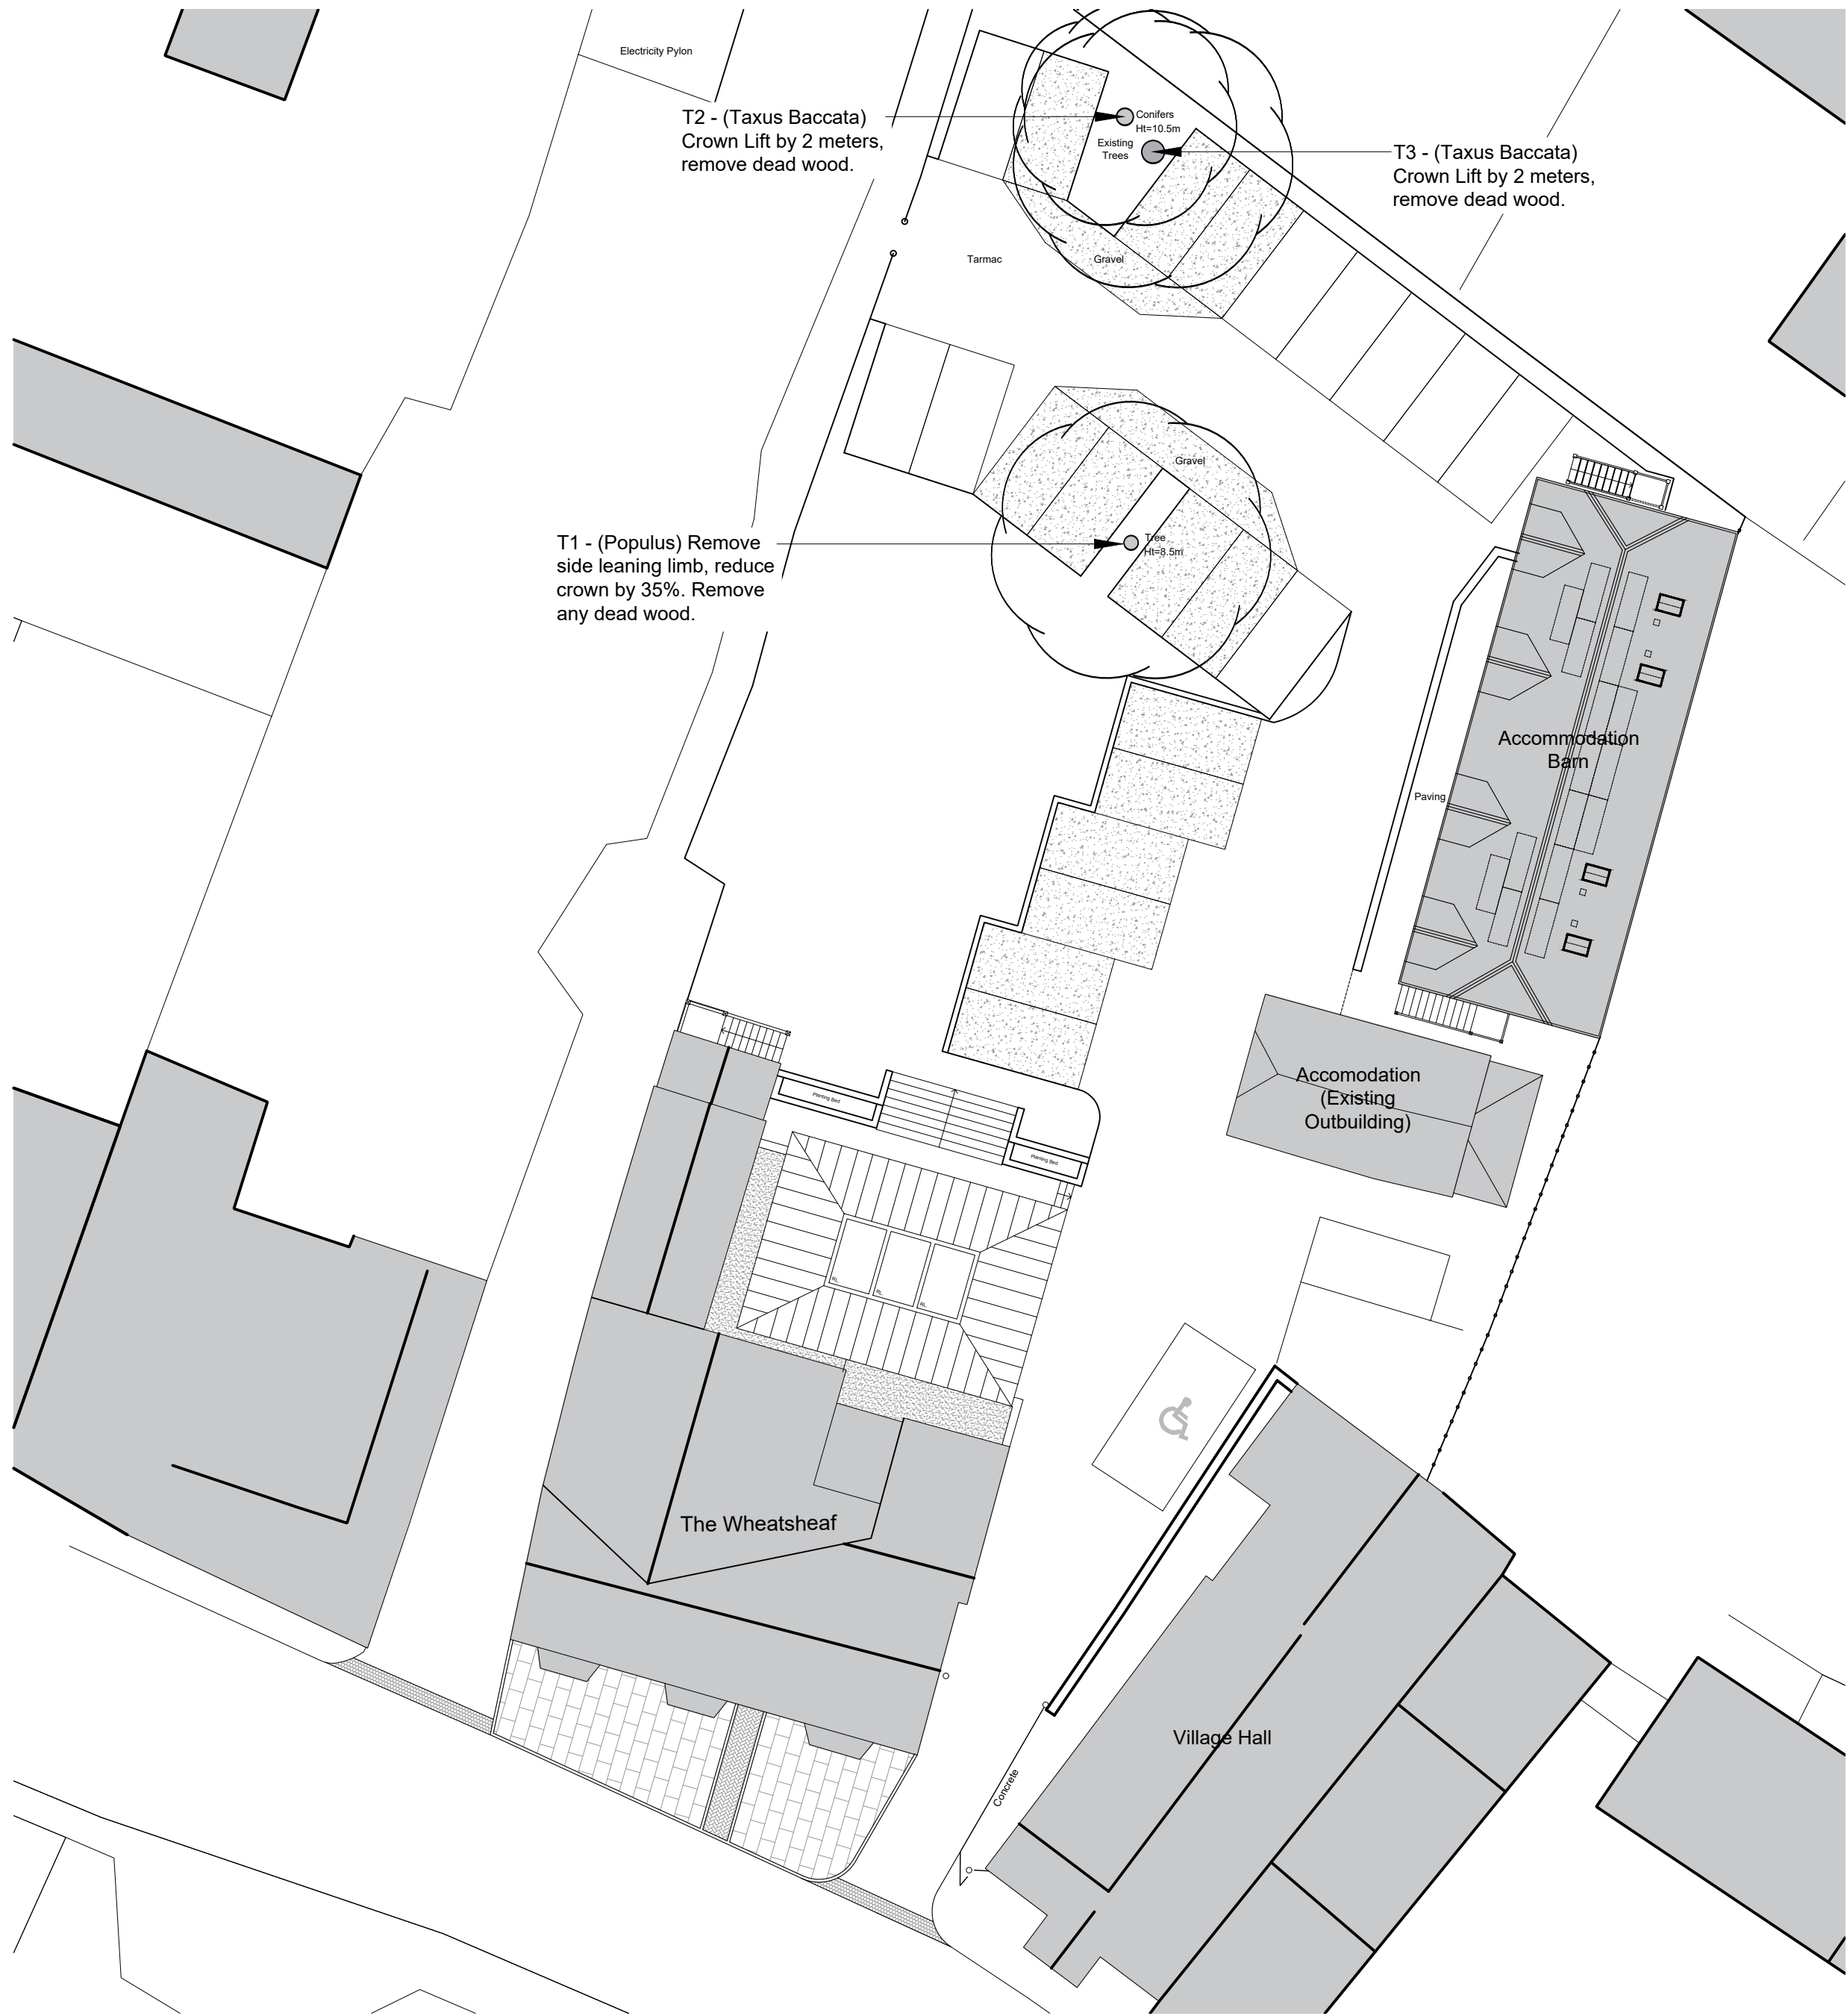

NOTES

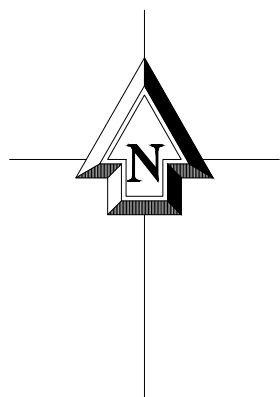

C	24/04/26	AW	AW	Planning Issue
B	23/04/26	AW	AW	Planning Issue
A	27/11/23	AB	JB	Planning Issue
REV	DATE	DRWN	CHKD	REVISION DETAILS

PROJECT TITLE
Refurbishment of The Wheatsheaf,
Chilton Foliat, Wiltshire
RG17 0TE


CLIENT
Mr. A. Gott

DRAWING TITLE
AS PROPOSED
Tree Works Site Plan

© Harrison & Pitt Architects Ltd

DRAWING STATUS PLANNING		SCALE : 1:200 @ A2	
DRAWING No. 2398-040		DATE : Nov 2023	
REVISION C		DRAWN : AB	
		CHECKED : ARW	



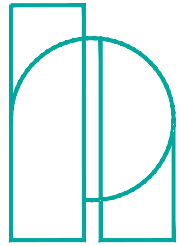

HPA CHARTERD ARCHITECTS
29 CASTLE HILL, LANCASTER LA1 1YN

☎ 01524 32479
✉ hpa@hpa.ltd
🌐 www.hpa.ltd

DO NOT SCALE SITE DIMENSIONS FROM THIS DRAWING