




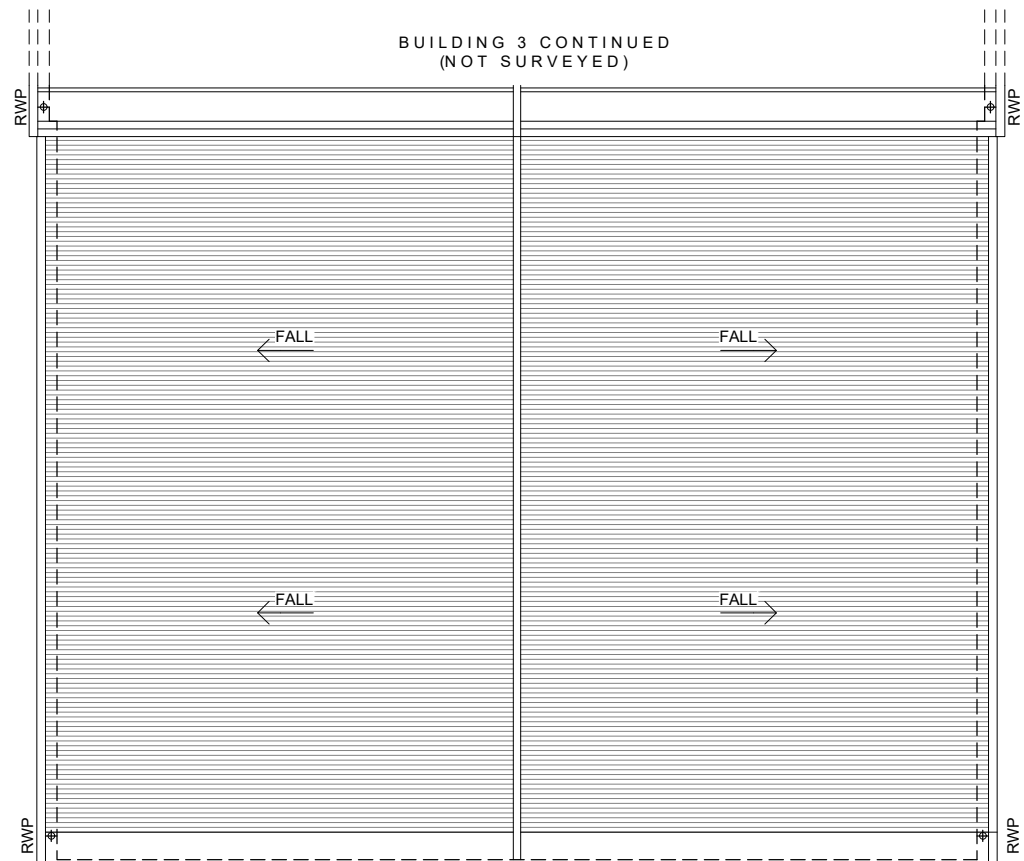


Existing Roof Plan
1:50 @ A1 (1:100 @ A3)

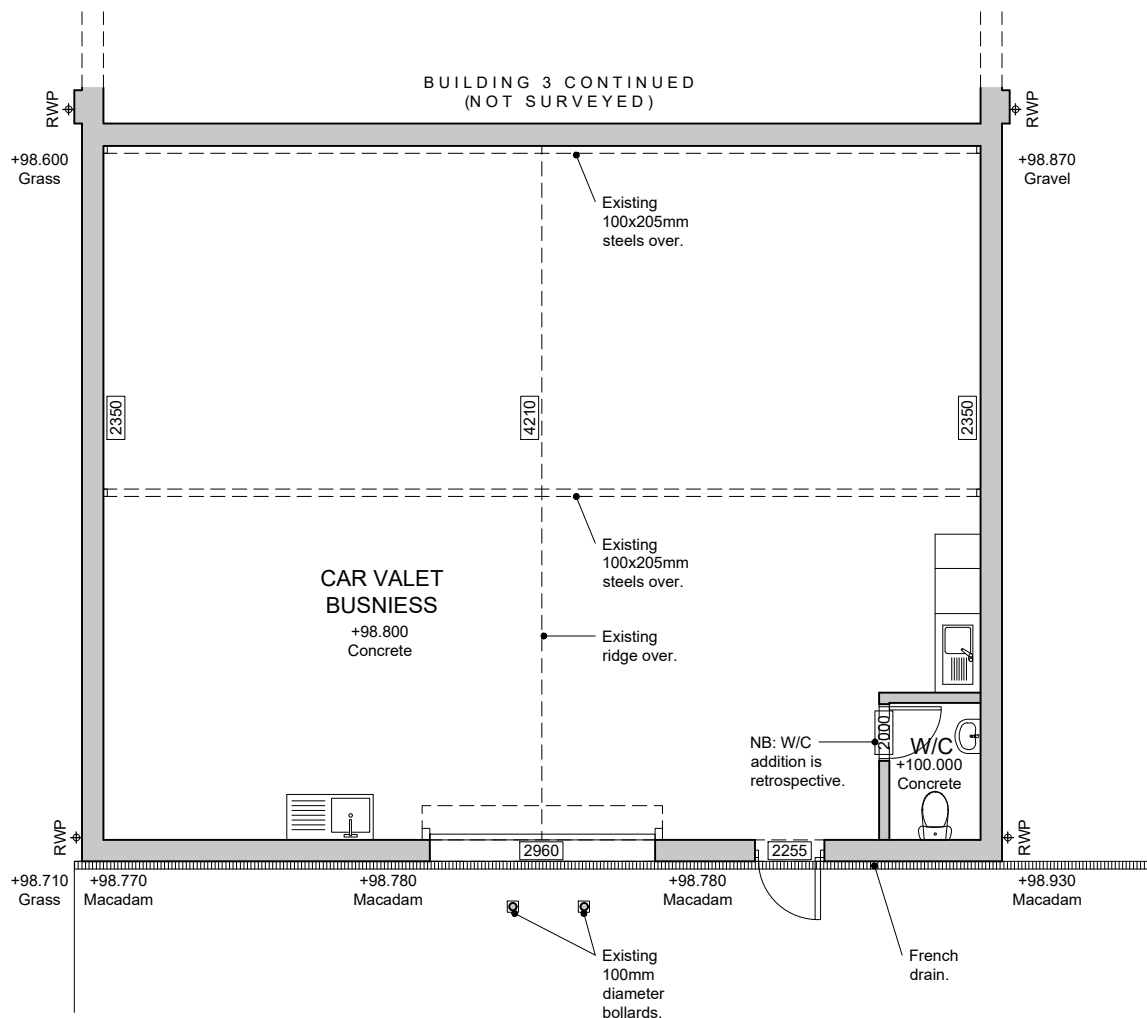


Existing GF Plan
1:50 @ A1 (1:100 @ A3)

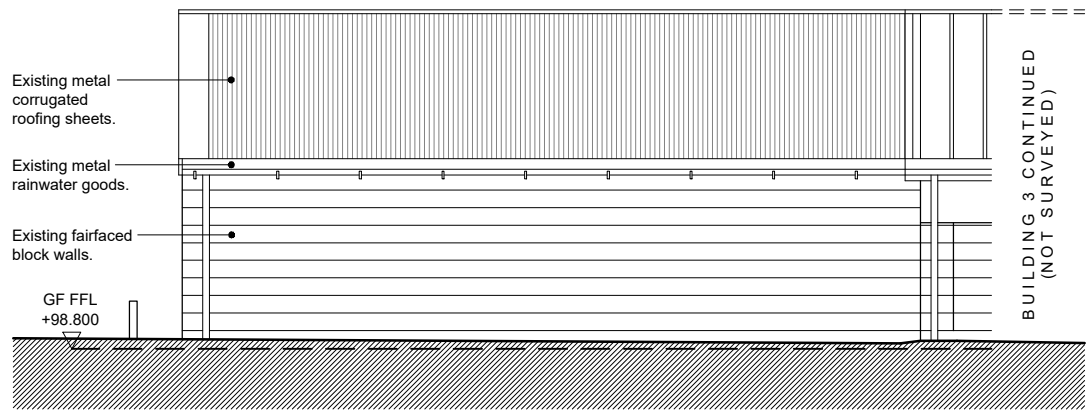

Existing South West Elevation
1:50 @ A1 (1:100 @ A3)

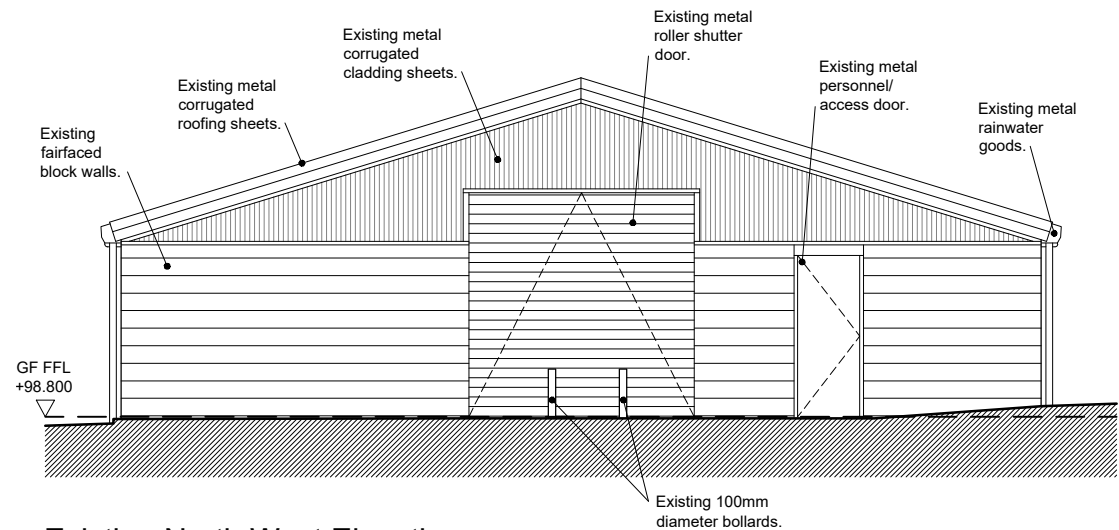


Existing North West Elevation
1:50 @ A1 (1:100 @ A3)


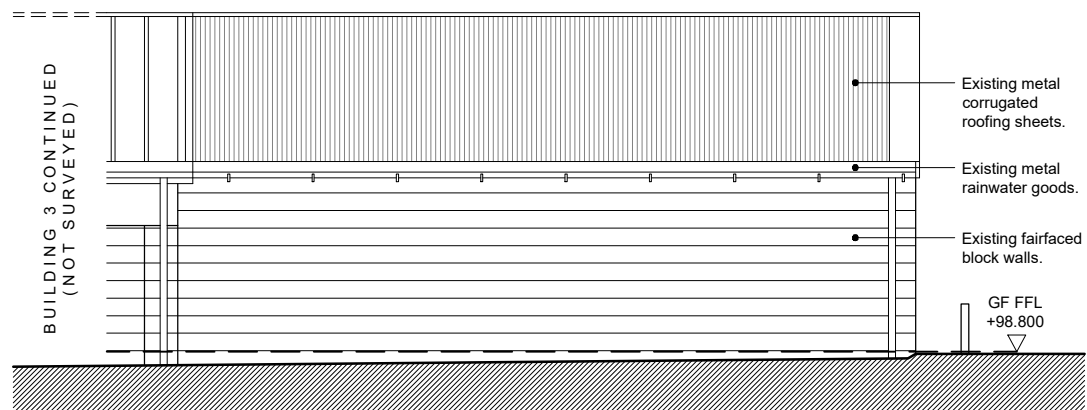


Existing North East Elevation
1:50 @ A1 (1:100 @ A3)

NOTES:
This drawing is copyright of the Architects and must not be used without their permission. All dimensions to be checked on site. Discrepancies and omissions to be reported immediately to the Architect.

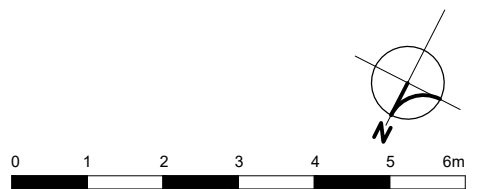

Scale 1:50 @ A1 - 1:100 @ A3

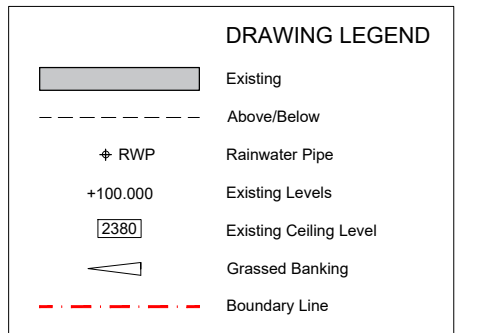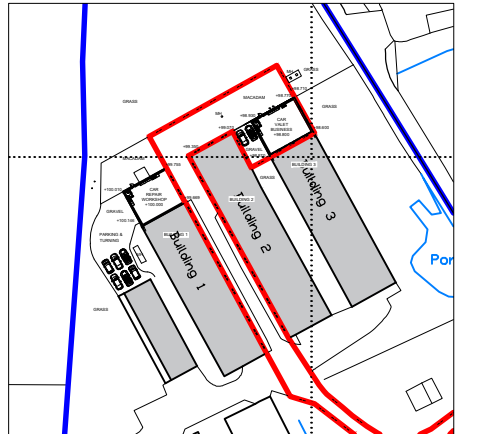

SURVEYED ON: 02 / 03 / 26

Retrospective Change Of Use of part of Hut 3 to Car Valet Business.

Rev	Revision	Date
-	-	-



Macey's Architectural Design & Development Ltd
15 Craybourne Road, Melksham, Wiltshire, SN12 7DH
Email: benmacey@maddltd.co.uk Tel: 07867417112

Title: Existing Plans and Elevations
Car Repair Workshop
Project: Building 3 at Moonrakers Farm,
Gastard, Corsham, SN13 9QN
Client: Car Safe Storage Ltd
Drawing Scale: 1:50 @ A1 (1:100 @ A3)
Drawing Date: February 2026

Drawing Number: 25/1092/301