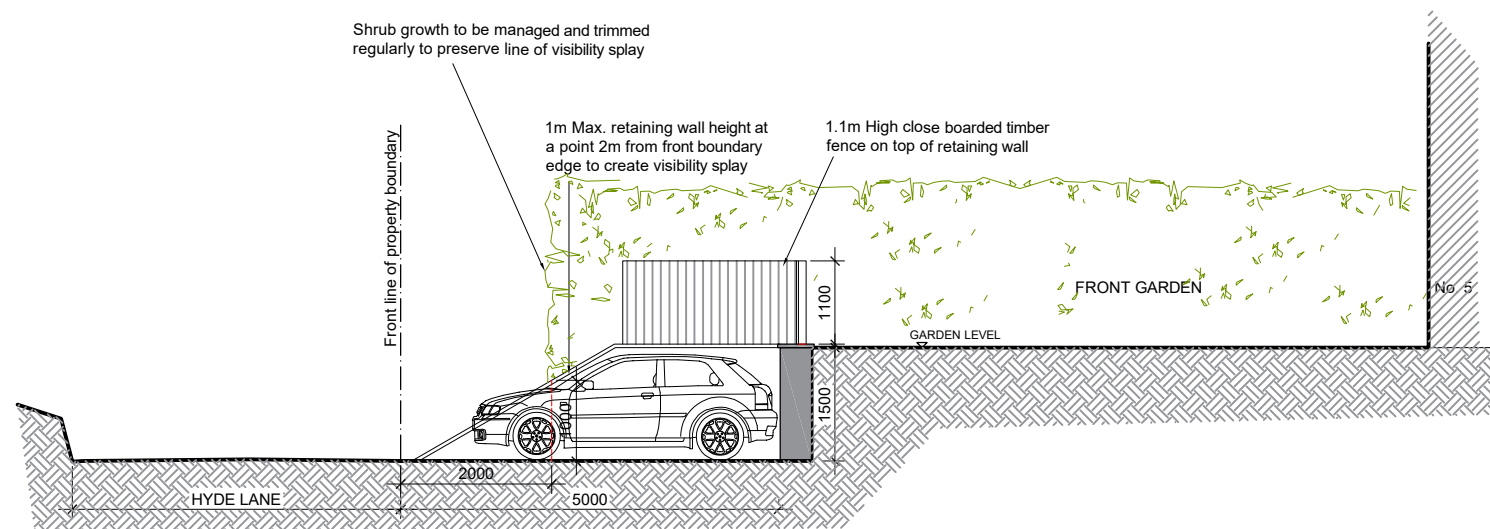
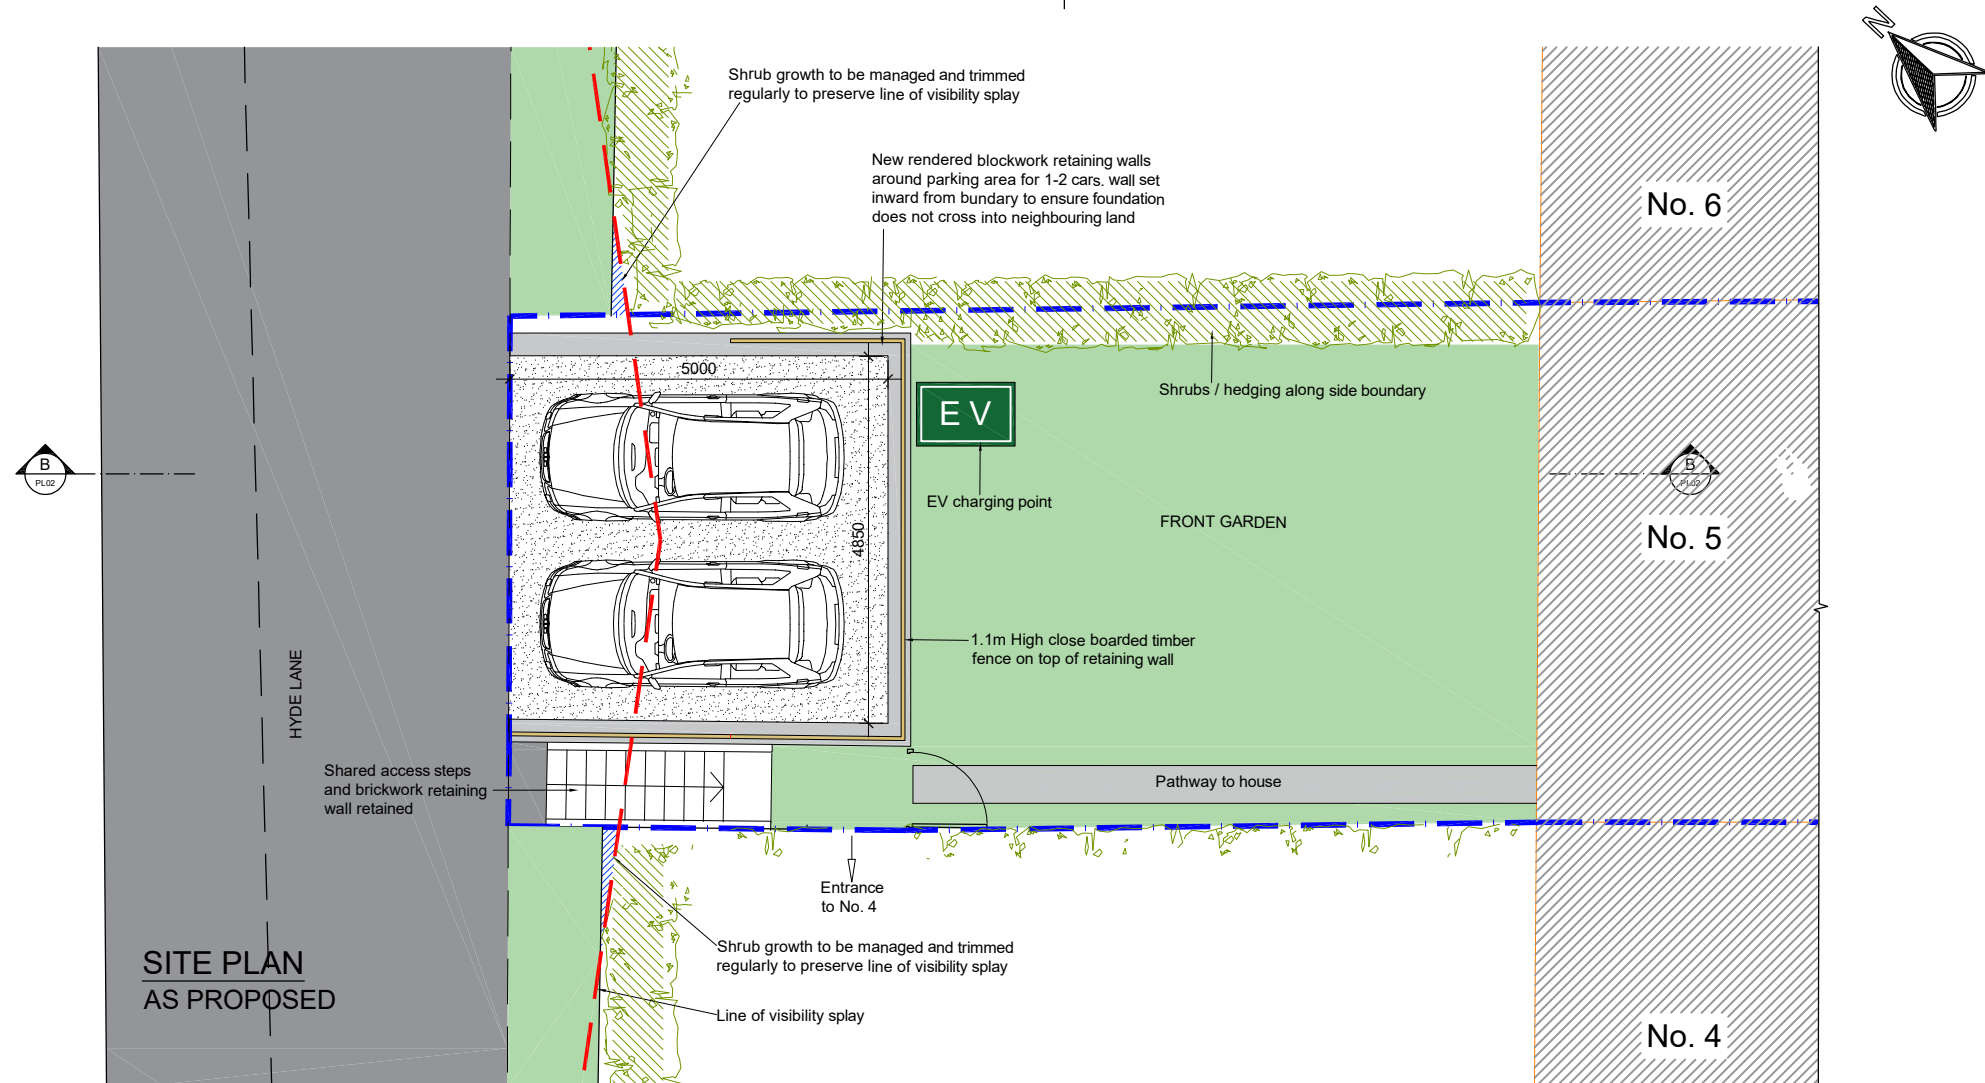


SIMPLE PLANS
PLANNING & DESIGN SERVICES
e: simpleplans76@gmail.com
www.simpleplans.net

© COPYRIGHT
No part of this drawing may be reproduced without written consent.
All contractors must visit site and be responsible for taking and checking all dimensions relating to this work.
Do not scale from this drawing.

REVISION NOTES

STATUS

PLANNING

PROJECT
OFF STREET PARKING AREA
5 ST JOHN'S CLOSE (HYDE LANE)
MARLBOROUGH
SN8 1JX

DATE / DRAWN BY
13.04.26 JD

SCALE
1:100@A3

DRAWING TITLE
SITE PLAN AND SECTION A-A
AS PROPOSED

PROJECT NO
DRAWING NO
PL02
REV