



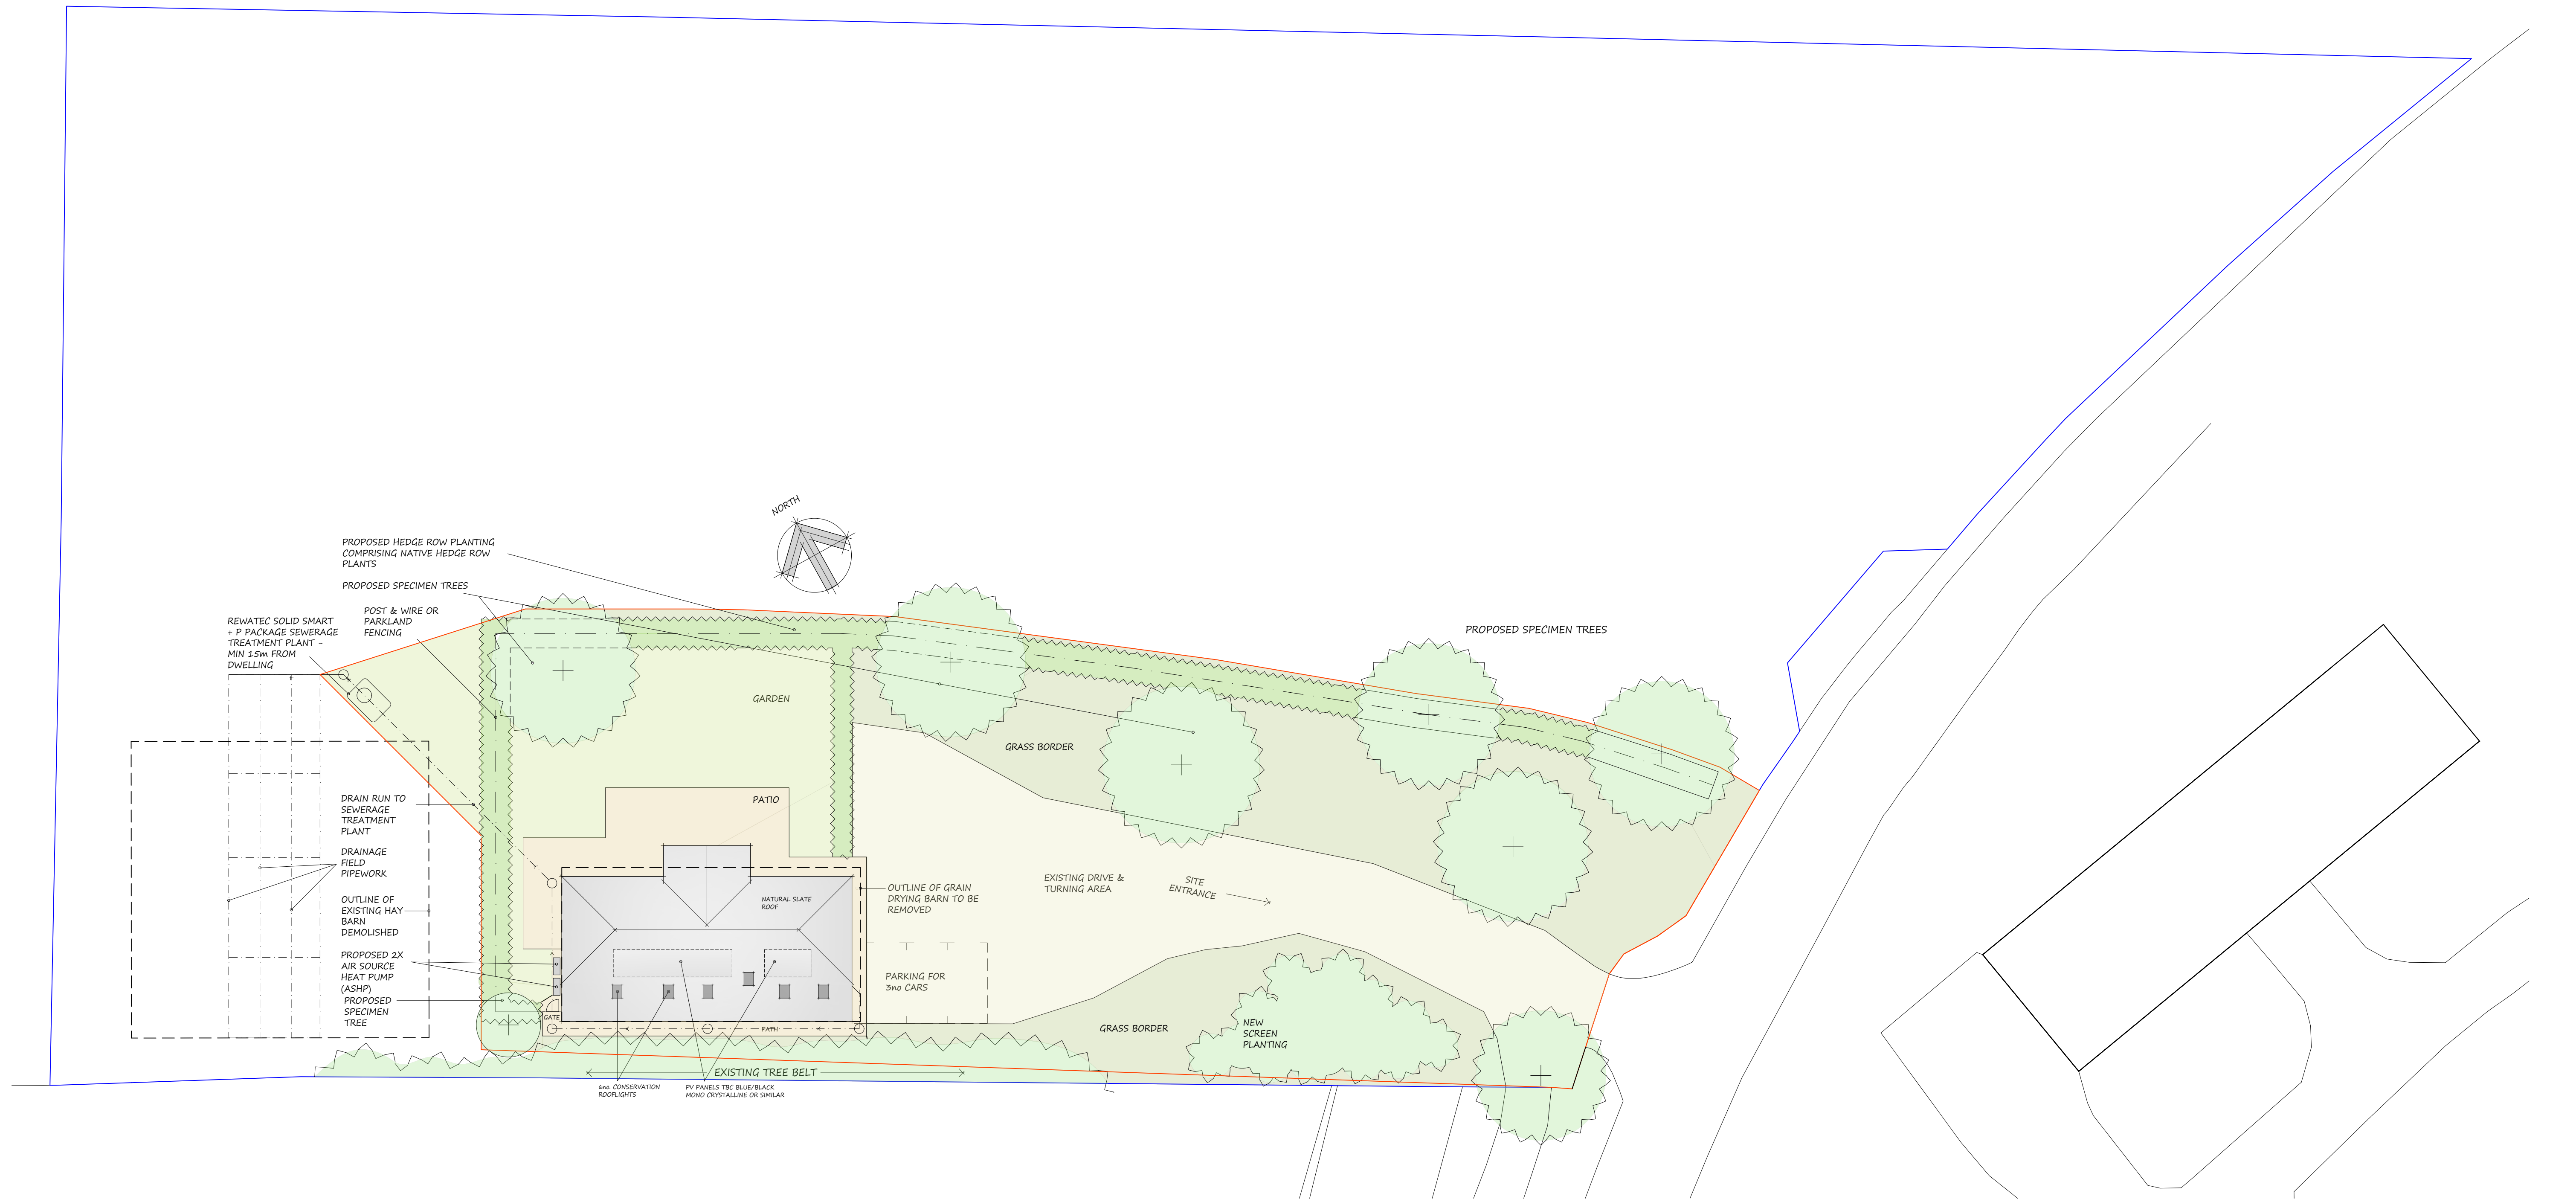

PROPOSED SITE PLAN 1:200

 

PROPOSED REPLACEMENT DWELLING MEADOW BARN, GREAT DURNFORD

SPACE design solutions Ltd.	
Ivon House - High Road - Broad Chalke Salisbury - SP5 5EH Tel. 01722 780915 Mob. 07970 473967 Email. spacedsl@btinternet.com	
Client: MR ANTHONY STRANGE	
Job Title: MEADOW BARN, GREAT DURNFORD	
Drawing Title: PROPOSED SITE PLAN	
Scale: 1:200 @ A1	
Date: APR 26	Drawn by: DAJ
Dwg. No. 567-13	Rev. A