

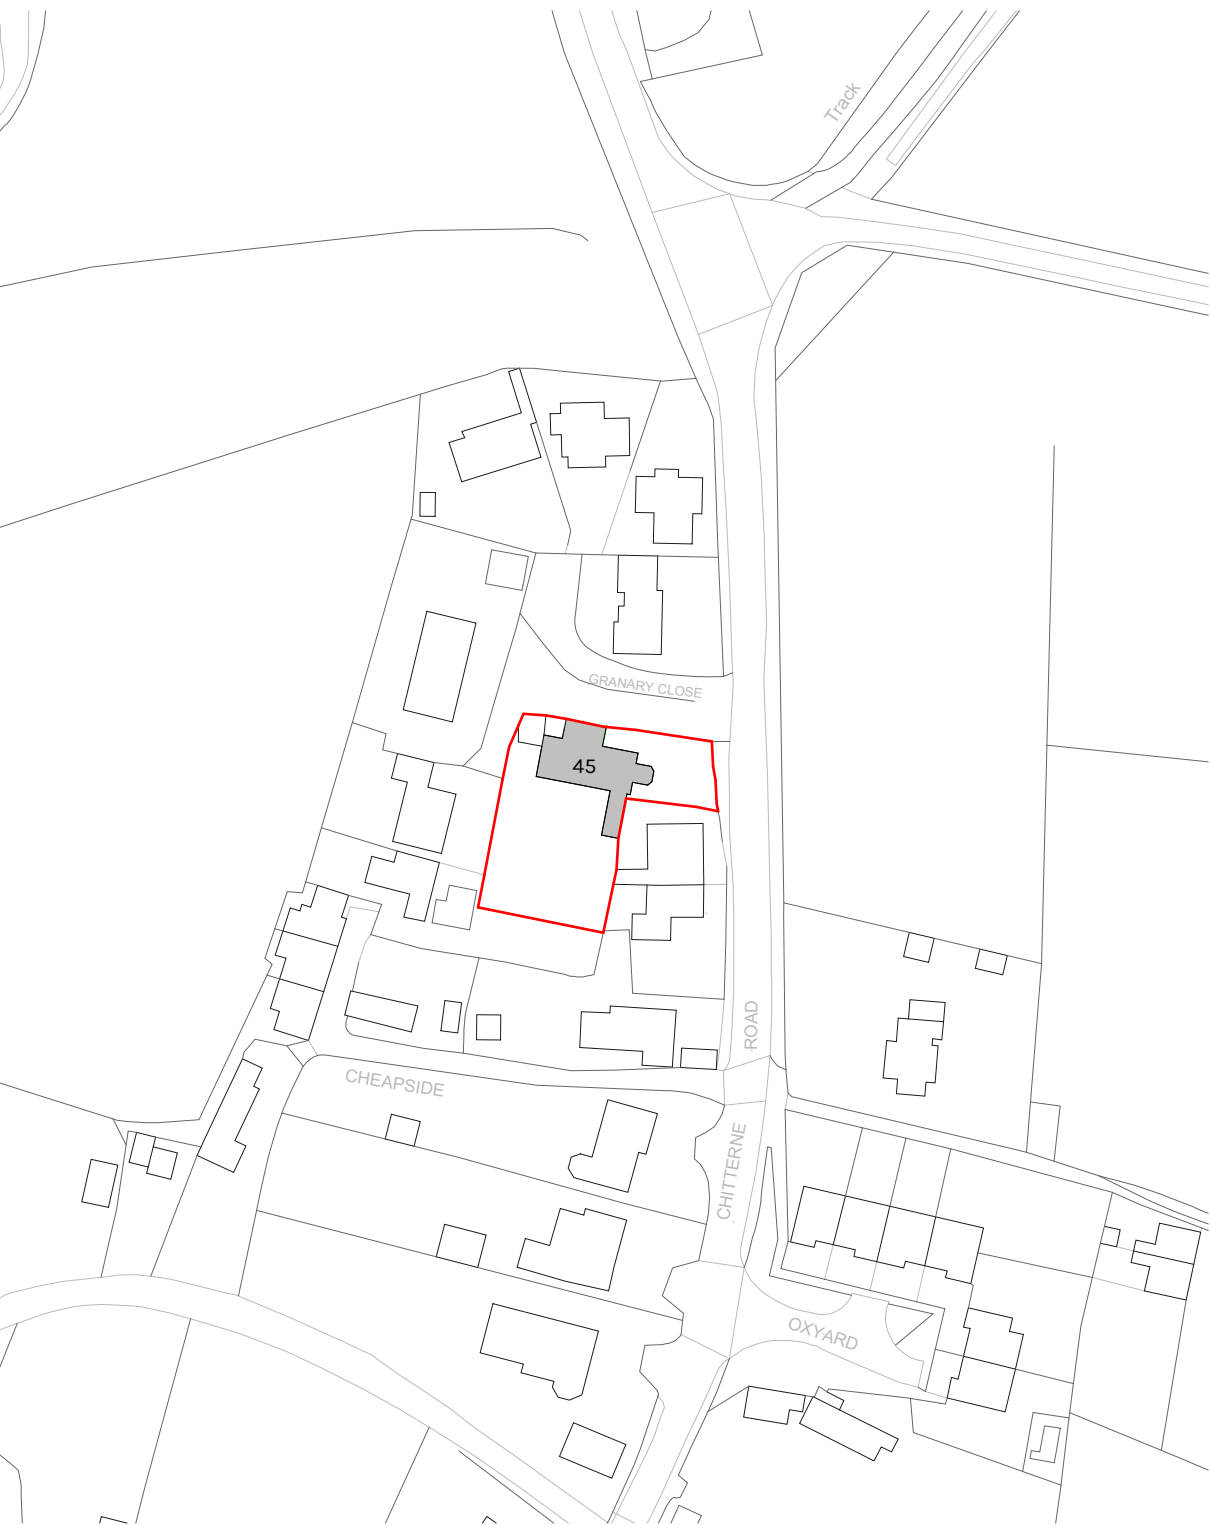


NOTE:
Studio Zed take no responsibility for the accuracy of the boundary. All coordinates to be checked on site and correlated against land registry ownership boundary.


- KEY:
- Site Boundary Line
 - Denotes Existing Property
 - Denotes Area of Proposed Works

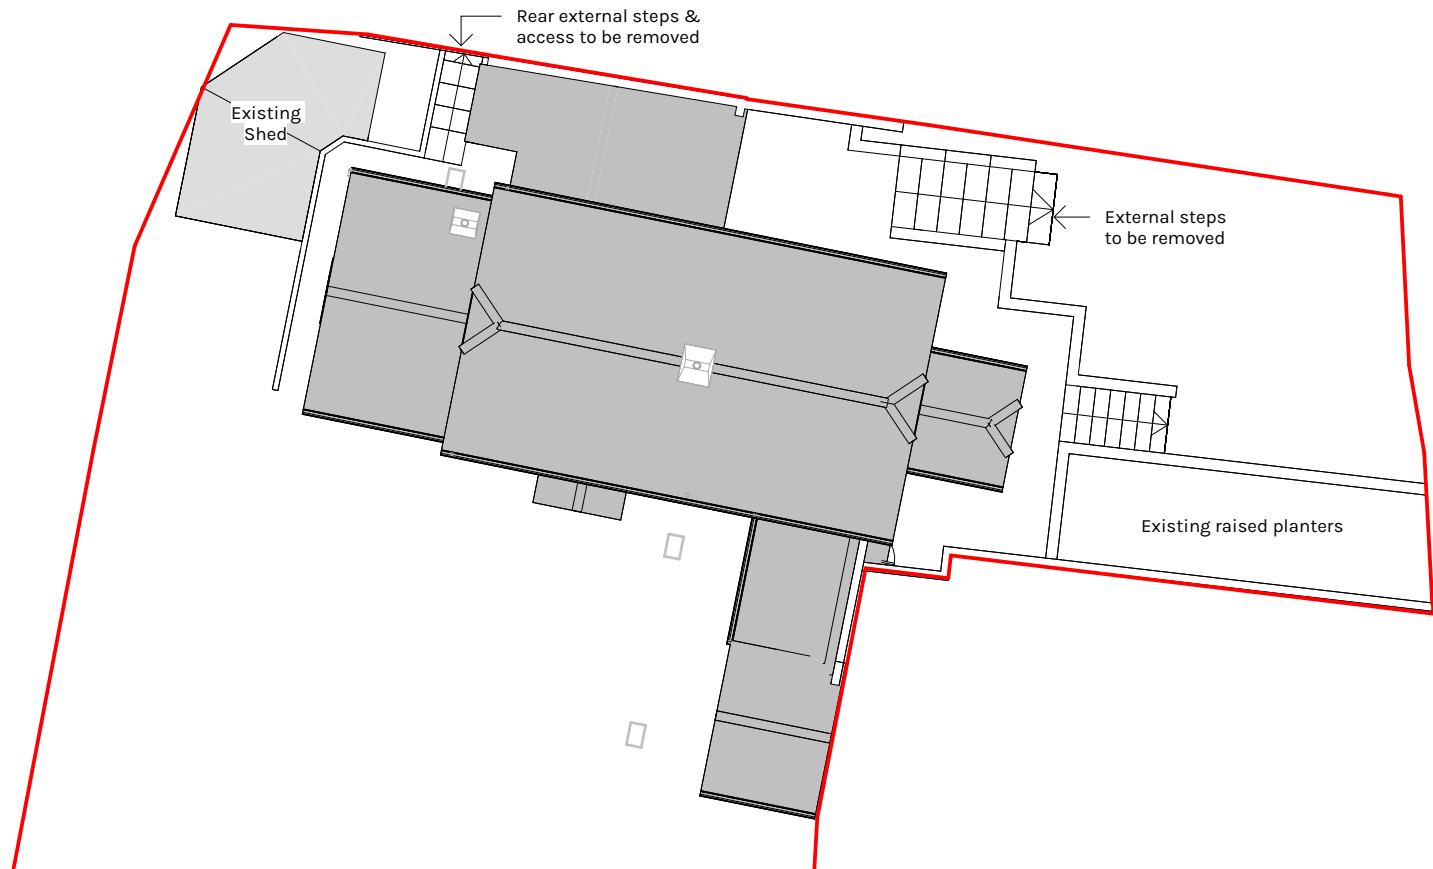


LP Site Location Plan
1:1250

 

ES Existing Site Plan
1:200

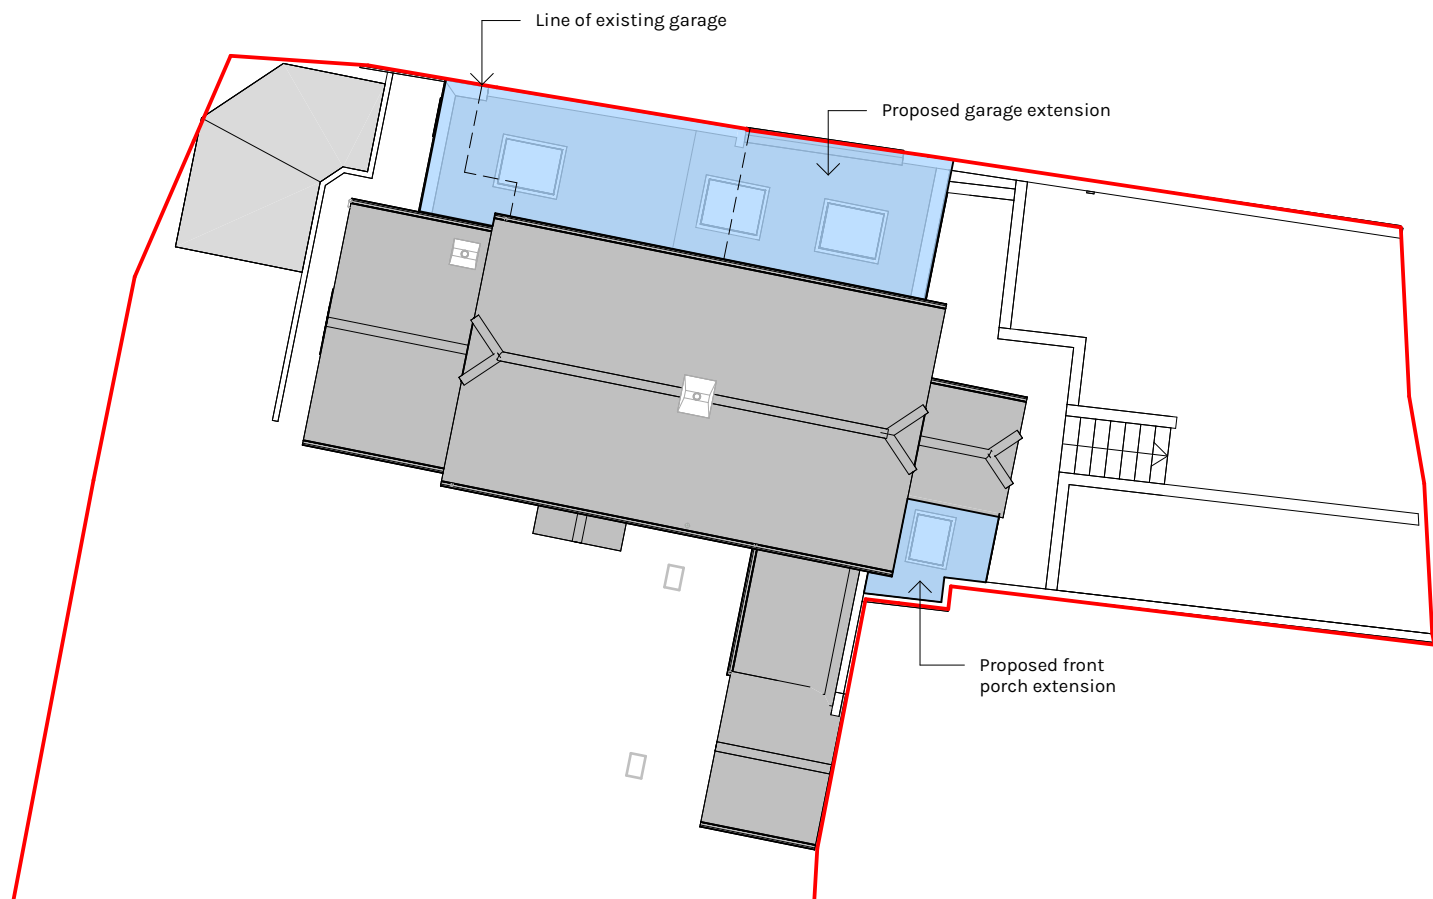

PS Proposed Site Plan
1:200

 

PL	PO1	25.04.22	Planning Issue
STATUS	REV	DATE	DESCRIPTION
CLIENT			REVISED BY
Mr & Mrs Aldridge			MC
			CHECKED BY
			ZW
45 Chitterne Rd, Codford, Warminster			ORIGINATOR NO
BA12 OPG			SZ721
CONSULTANT			



21 Langley Road Trowbridge Wiltshire BA14 0LL
Tel: 01225 342837
Mobile: 07389 809794 & 07831 817906

PROJECT
Garage Conversion & Extension (Inc. new front porch)
45 Chitterne Rd, Codford, Warminster

DRAWING TITLE
Site Location & Site Plans

SUITABILITY STATUS PL : PLANNING	SCALE As indicated @ A2
YEAR DESIGNER PROJECT SHEET NUMBER 26-SZ-721-0010	REVISION P01