


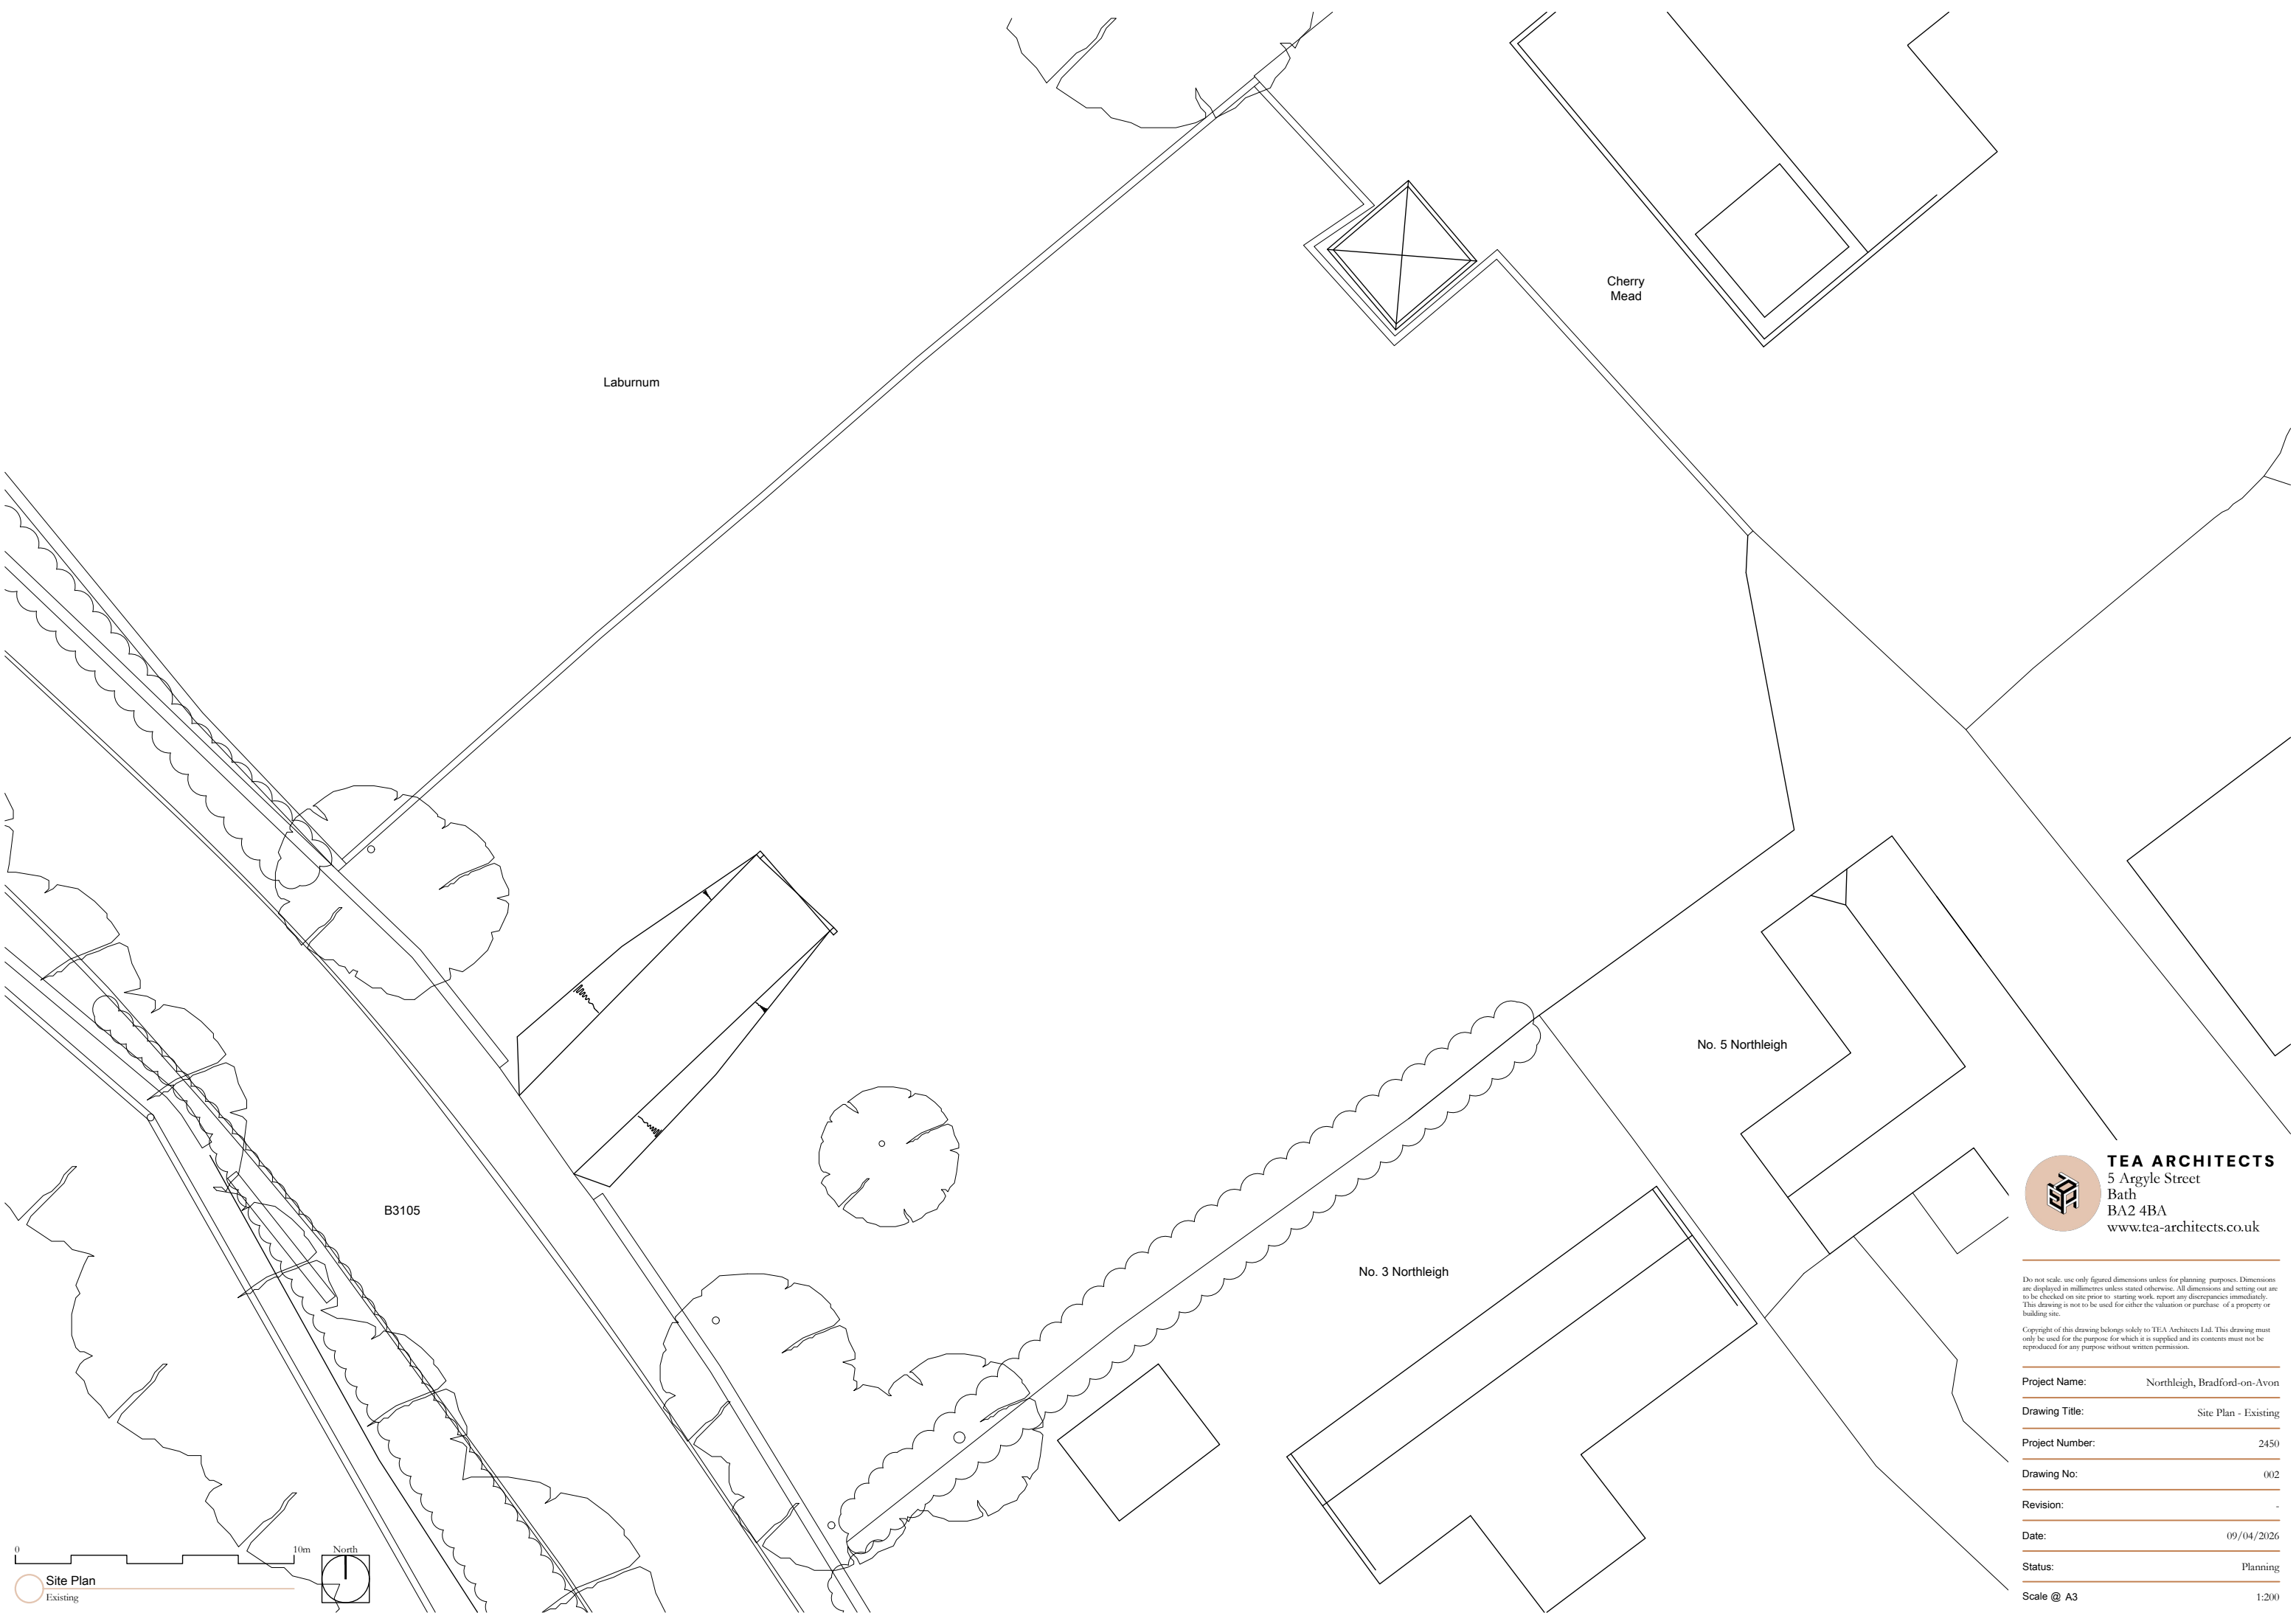


TEA ARCHITECTS
5 Argyle Street
Bath
BA2 4BA
www.tea-architects.co.uk

Do not scale: use only figured dimensions unless for planning purposes. Dimensions are displayed in millimetres unless stated otherwise. All dimensions and setting out are to be checked on site prior to starting work, report any discrepancies immediately. This drawing is not to be used for either the valuation or purchase of a property or building site.

Copyright of this drawing belongs solely to TEA Architects Ltd. This drawing must only be used for the purpose for which it is supplied and its contents must not be reproduced for any purpose without written permission.

Project Name:	Northleigh, Bradford-on-Avon
Drawing Title:	Site Plan - Existing
Project Number:	2450
Drawing No:	002
Revision:	-
Date:	09/04/2026
Status:	Planning
Scale @ A3	1:200

 

Site Plan
Existing